
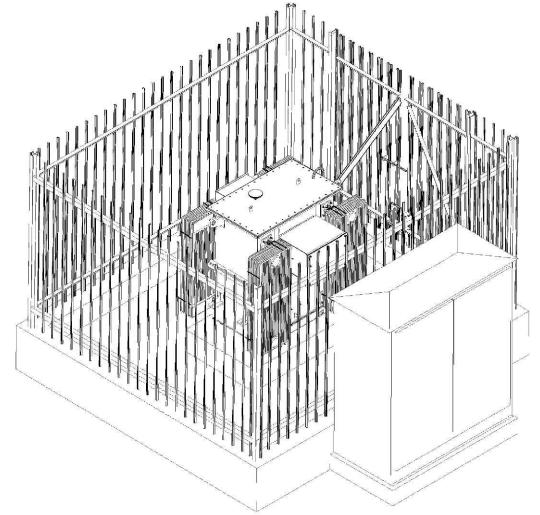


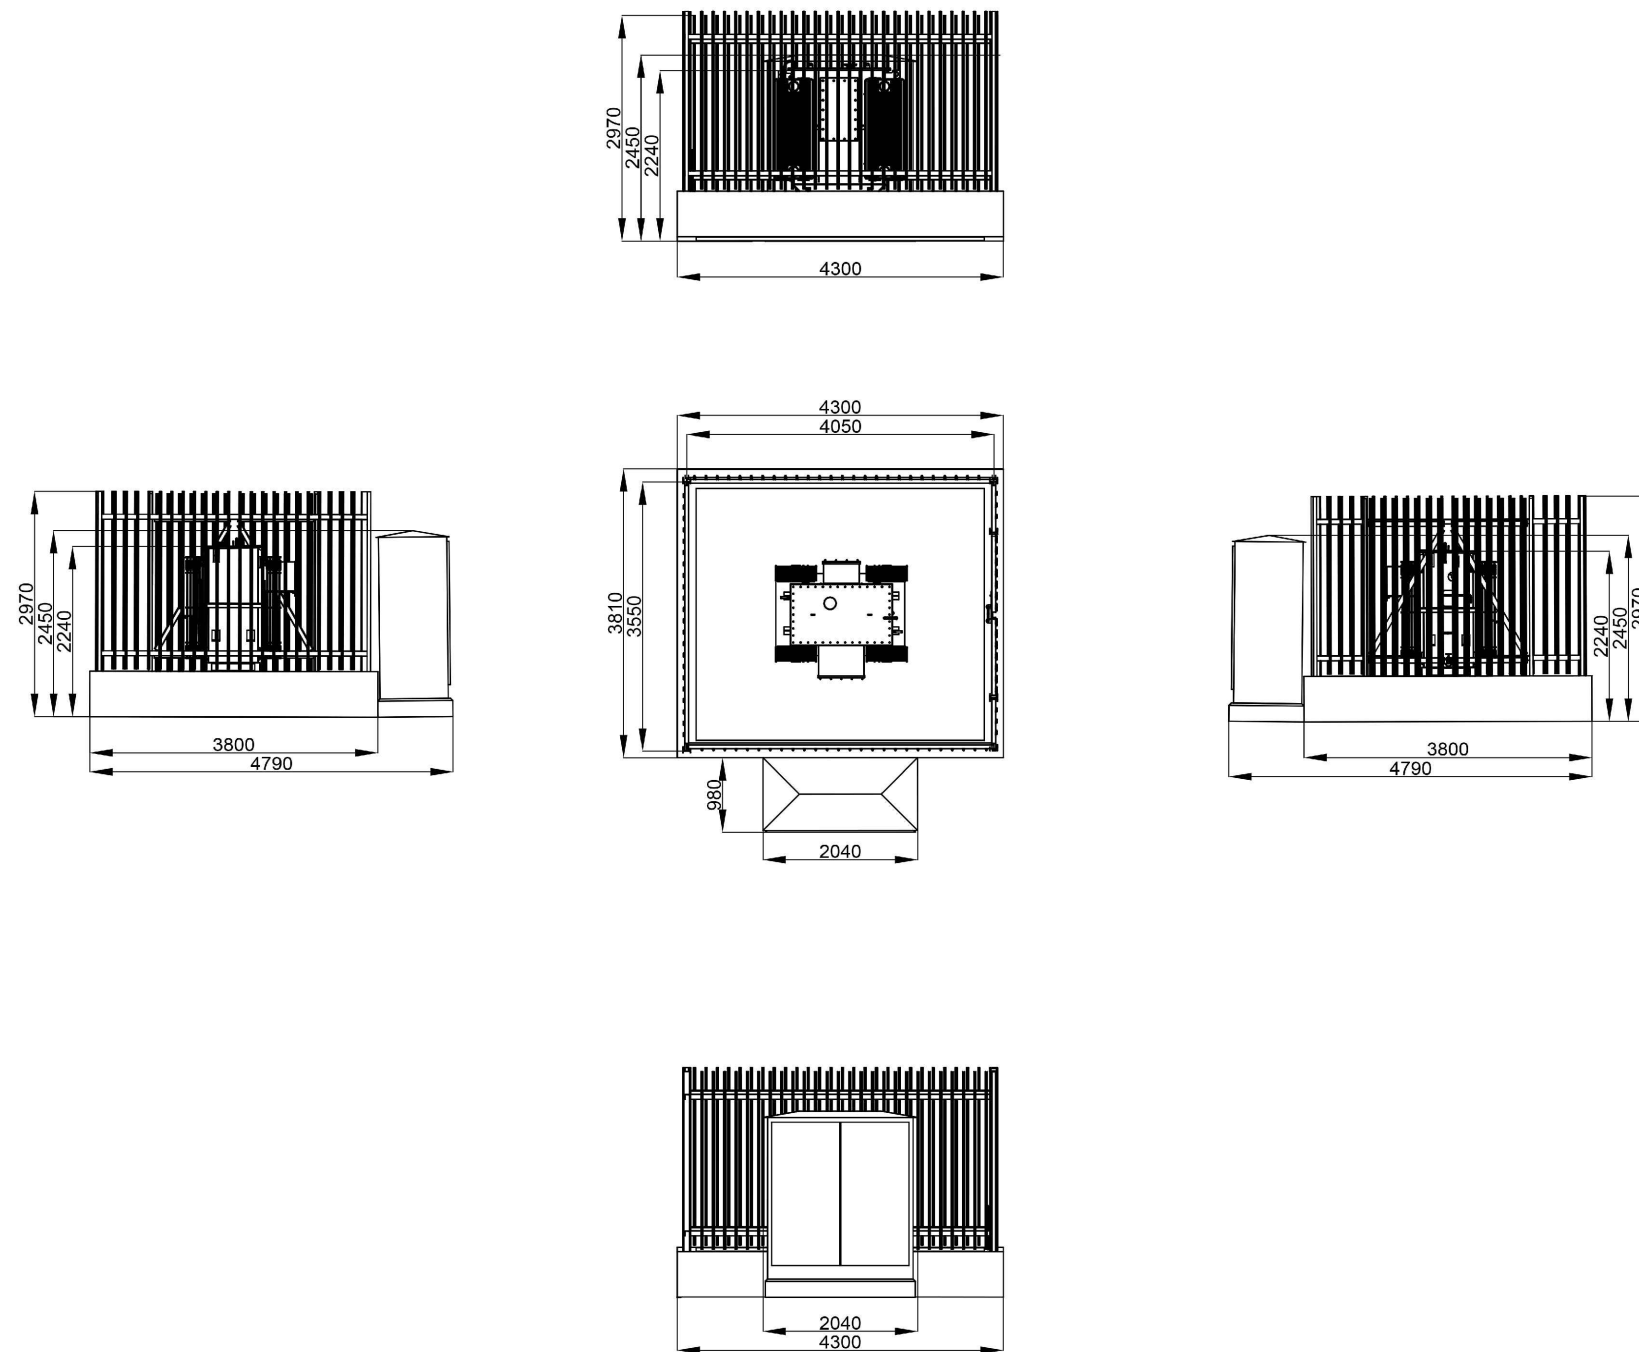

Scale 1:100

rev:	date:	details:
 corylus Planning & Environmental Ltd. The Old Dairy Yanworth Cheltenham Gloucestershire GL54 3.Q tel: 01285 721072		
client:		
Novus R S Ltd		
project:		
Blythe House Farm		
title:		
Battery Store Details: AUXILIARY TRANSFORMER		
scale:	date:	drawn by:
1:100	11/01/22	SJ
checked by:	date:	size:
JLB		A3
Project ref:	dwg no:	rev:
315	BF-315-17-4	