


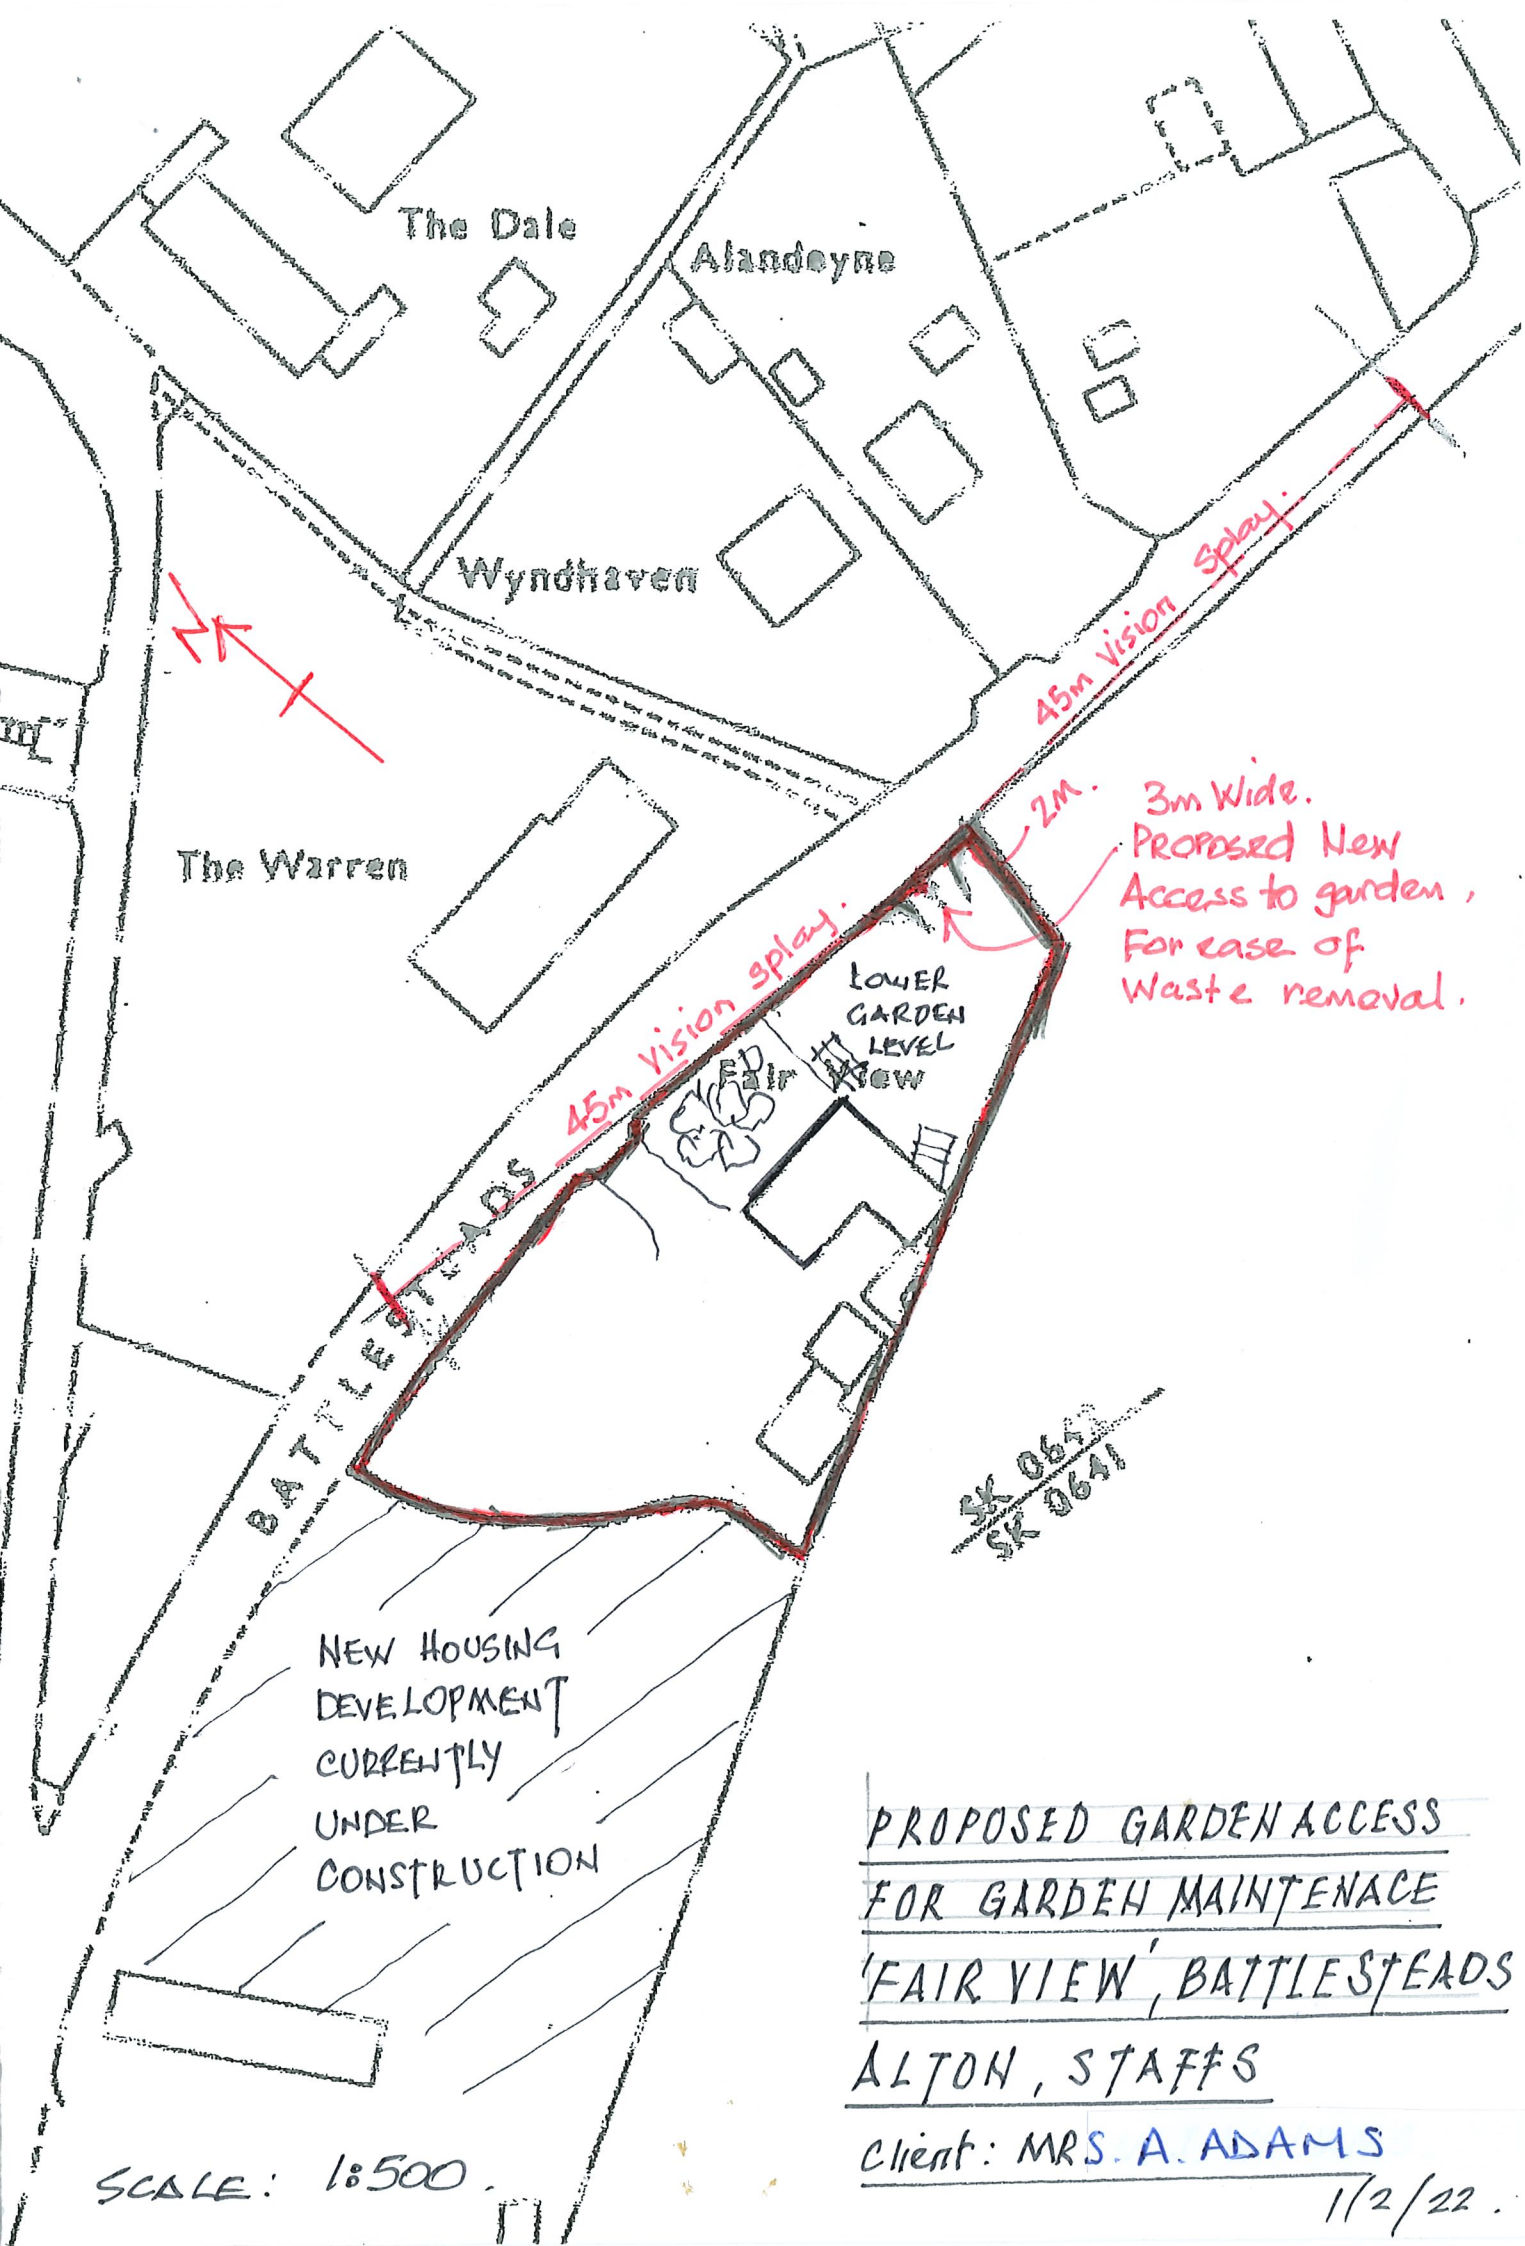

The Warren

The Dale

Alandeyne

Wyndhaven

BATTLESTEADS

LOWER
GARDEN
LEVEL
VIEW

45m Vision splay

2m

3m Wide.
Proposed New
Access to garden,
For ease of
Waste removal.

NEW HOUSING
DEVELOPMENT
CURRENTLY
UNDER
CONSTRUCTION

SK 0643
SK 0641

PROPOSED GARDEN ACCESS
FOR GARDEN MAINTENANCE
'FAIR VIEW', BATTLESTEADS
ALTON, STAFFS

Client: MRS. A. ADAMS

SCALE: 1:500

1/2/22