




INDICATIVE SCALE IN METRES 1:500

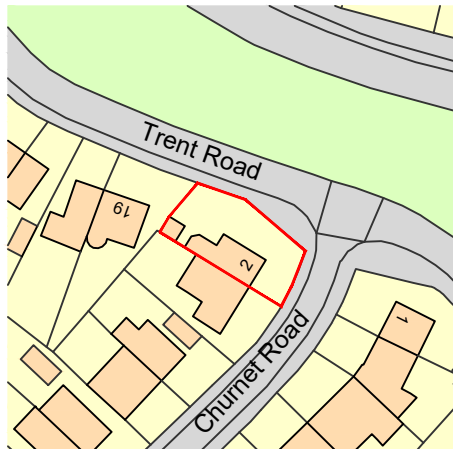

Existing Location Plan
SCALE 1:1250

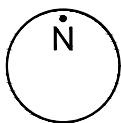

INDICATIVE SCALE IN METRES 1:1250

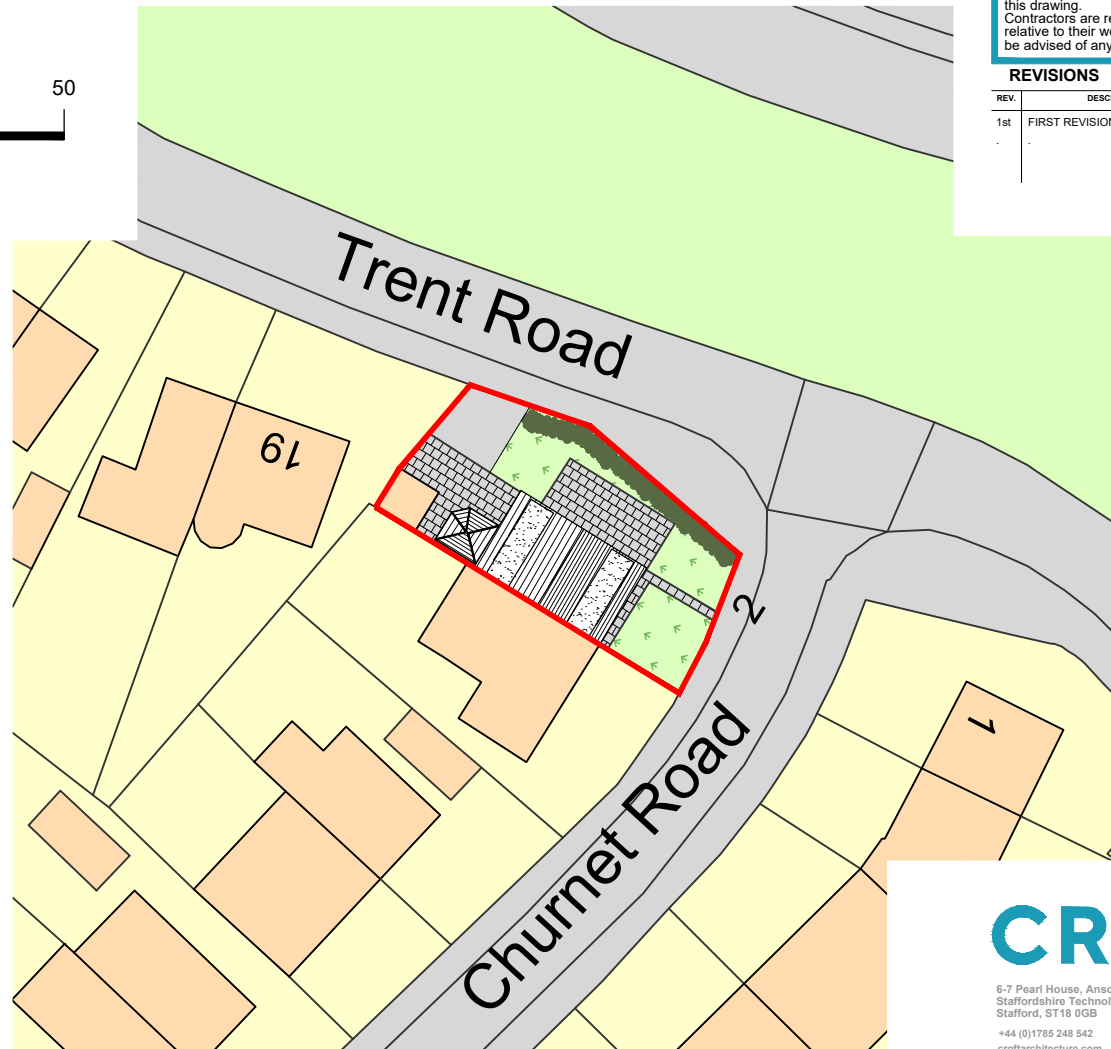

Existing Block Plan
SCALE 1:500

NOTES Copyright of Croft Architecture Limited.
Drawings are not to be reproduced in whole or in part without the prior written permission of Croft Architecture Limited. Figured dimensions only are to be taken from this drawing.
Contractors are responsible for checking dimensions relative to their work. Croft Architecture Limited are to be advised of any discrepancies.

REVISIONS

REV.	DESCRIPTION	DRAWN	CHKD.	DATE
1st	FIRST REVISION	GK	ZB	16/09/21

CROFT[®]

6-7 Pearl House, Anson Court,
Staffordshire Technology Park,
Stafford, ST18 0GB

+44 (0)1785 248 542
croftarchitecture.com

PROJECT

Extension and alterations
for Smith, Mr & Mrs
at 2 Churnet Road, Forsbrook, Staffordshire
ST11 9BP

DRAWING TITLE

Existing Site Location & Block Plan

SCALE	SHEET SIZE	No. of SHEETS	SHEET No.	CAD FILE
As Indicated	A4	1	1	

DRAWING NUMBER

2621 - 100