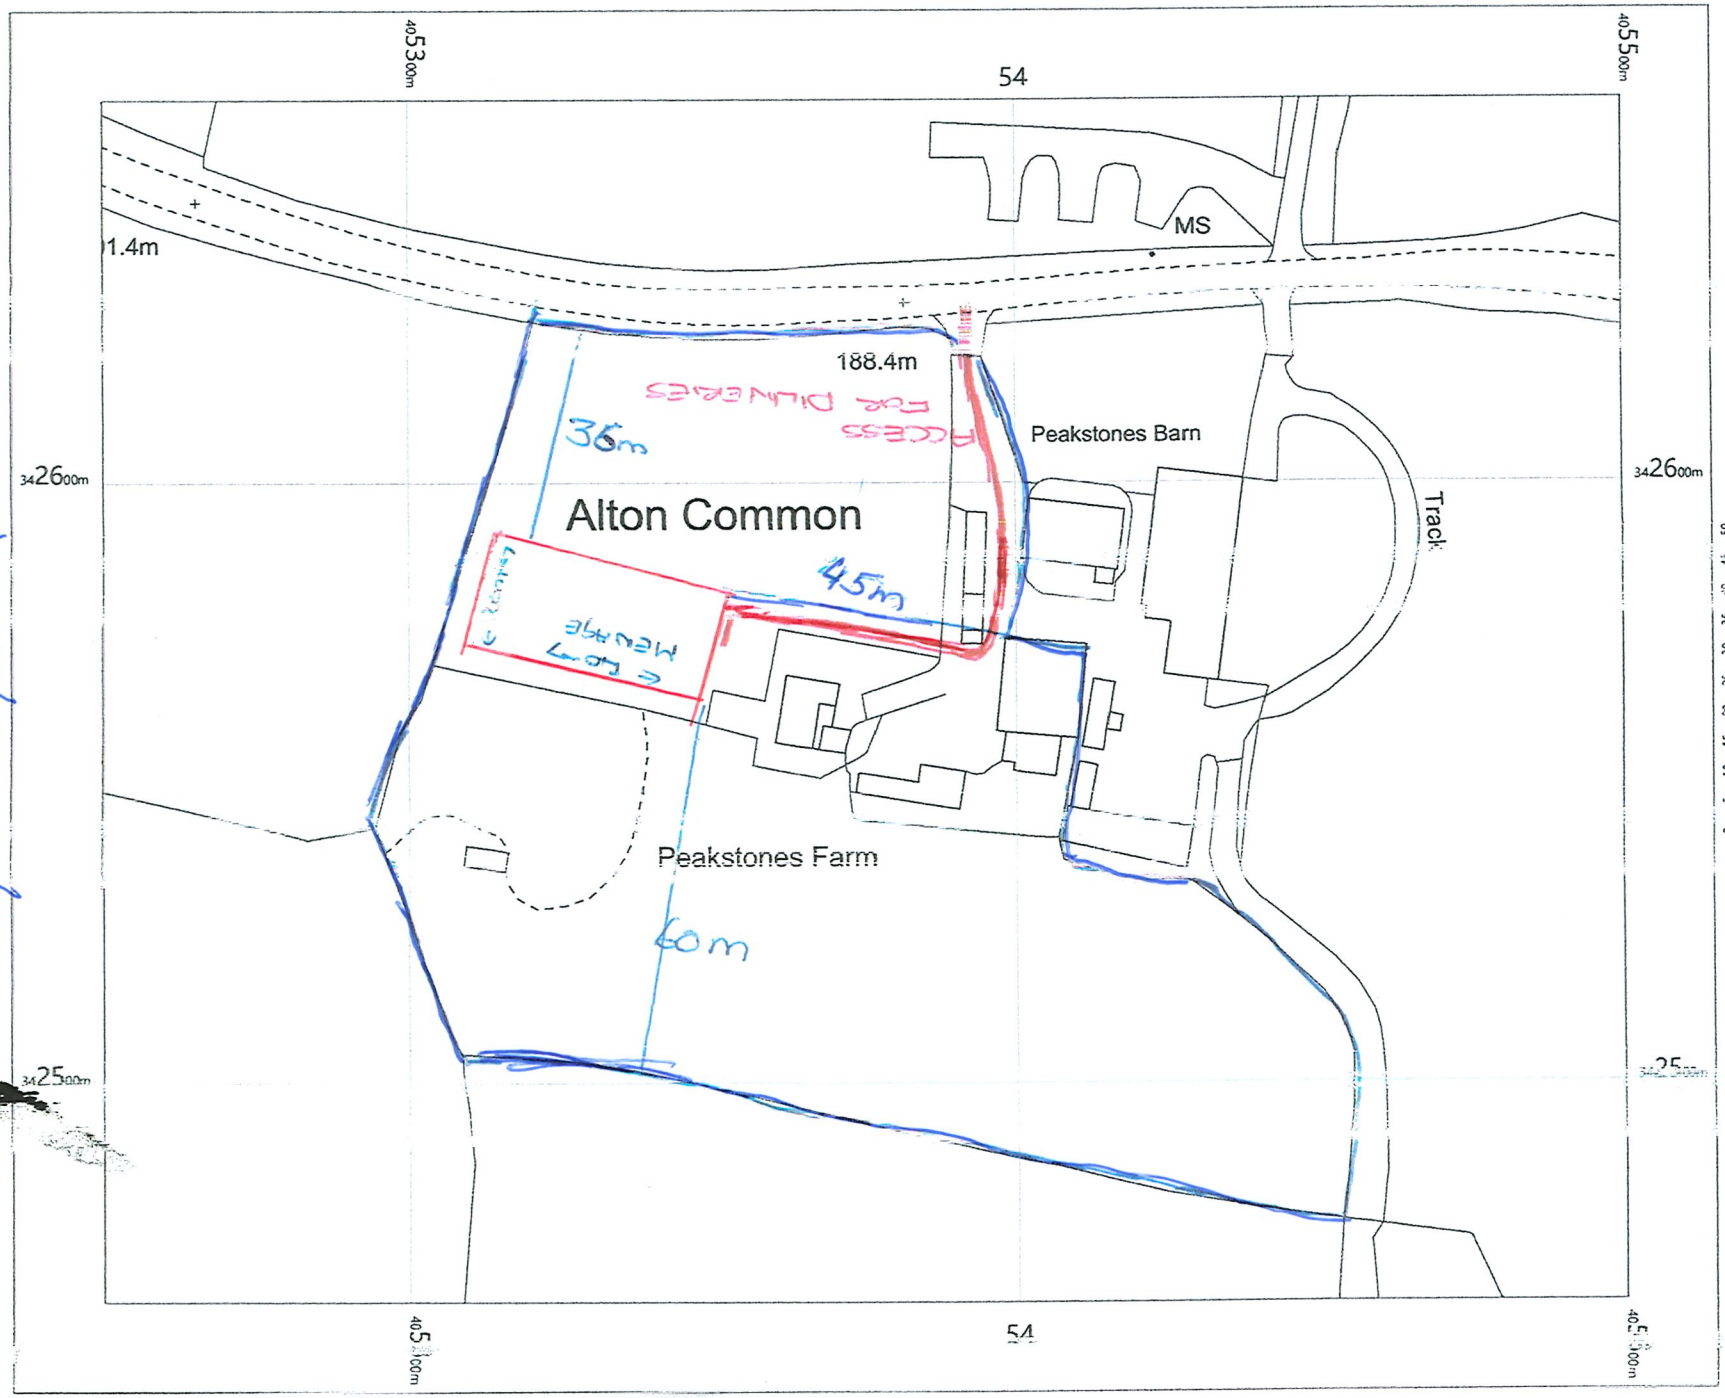


SMD/2022/0124

N

OS MasterMap 1250/2500/10000 scale
Wednesday, February 23, 2022, ID: CM-01021736
www.centremapslive.co.uk

1:1250 scale print at A4, Centre: 405375 E, 342564 N

©Crown Copyright Ordnance Survey. Licence no. 100019980