


OS MasterMap 1250/2500/10000
scale
Thursday, March 3, 2022, ID:
CM-01023680
www.centremapslive.co.uk

1:500 scale print at A4, Centre:
405350 E, 342592 N

©Crown Copyright Ordnance
Survey. Licence no. 100019980

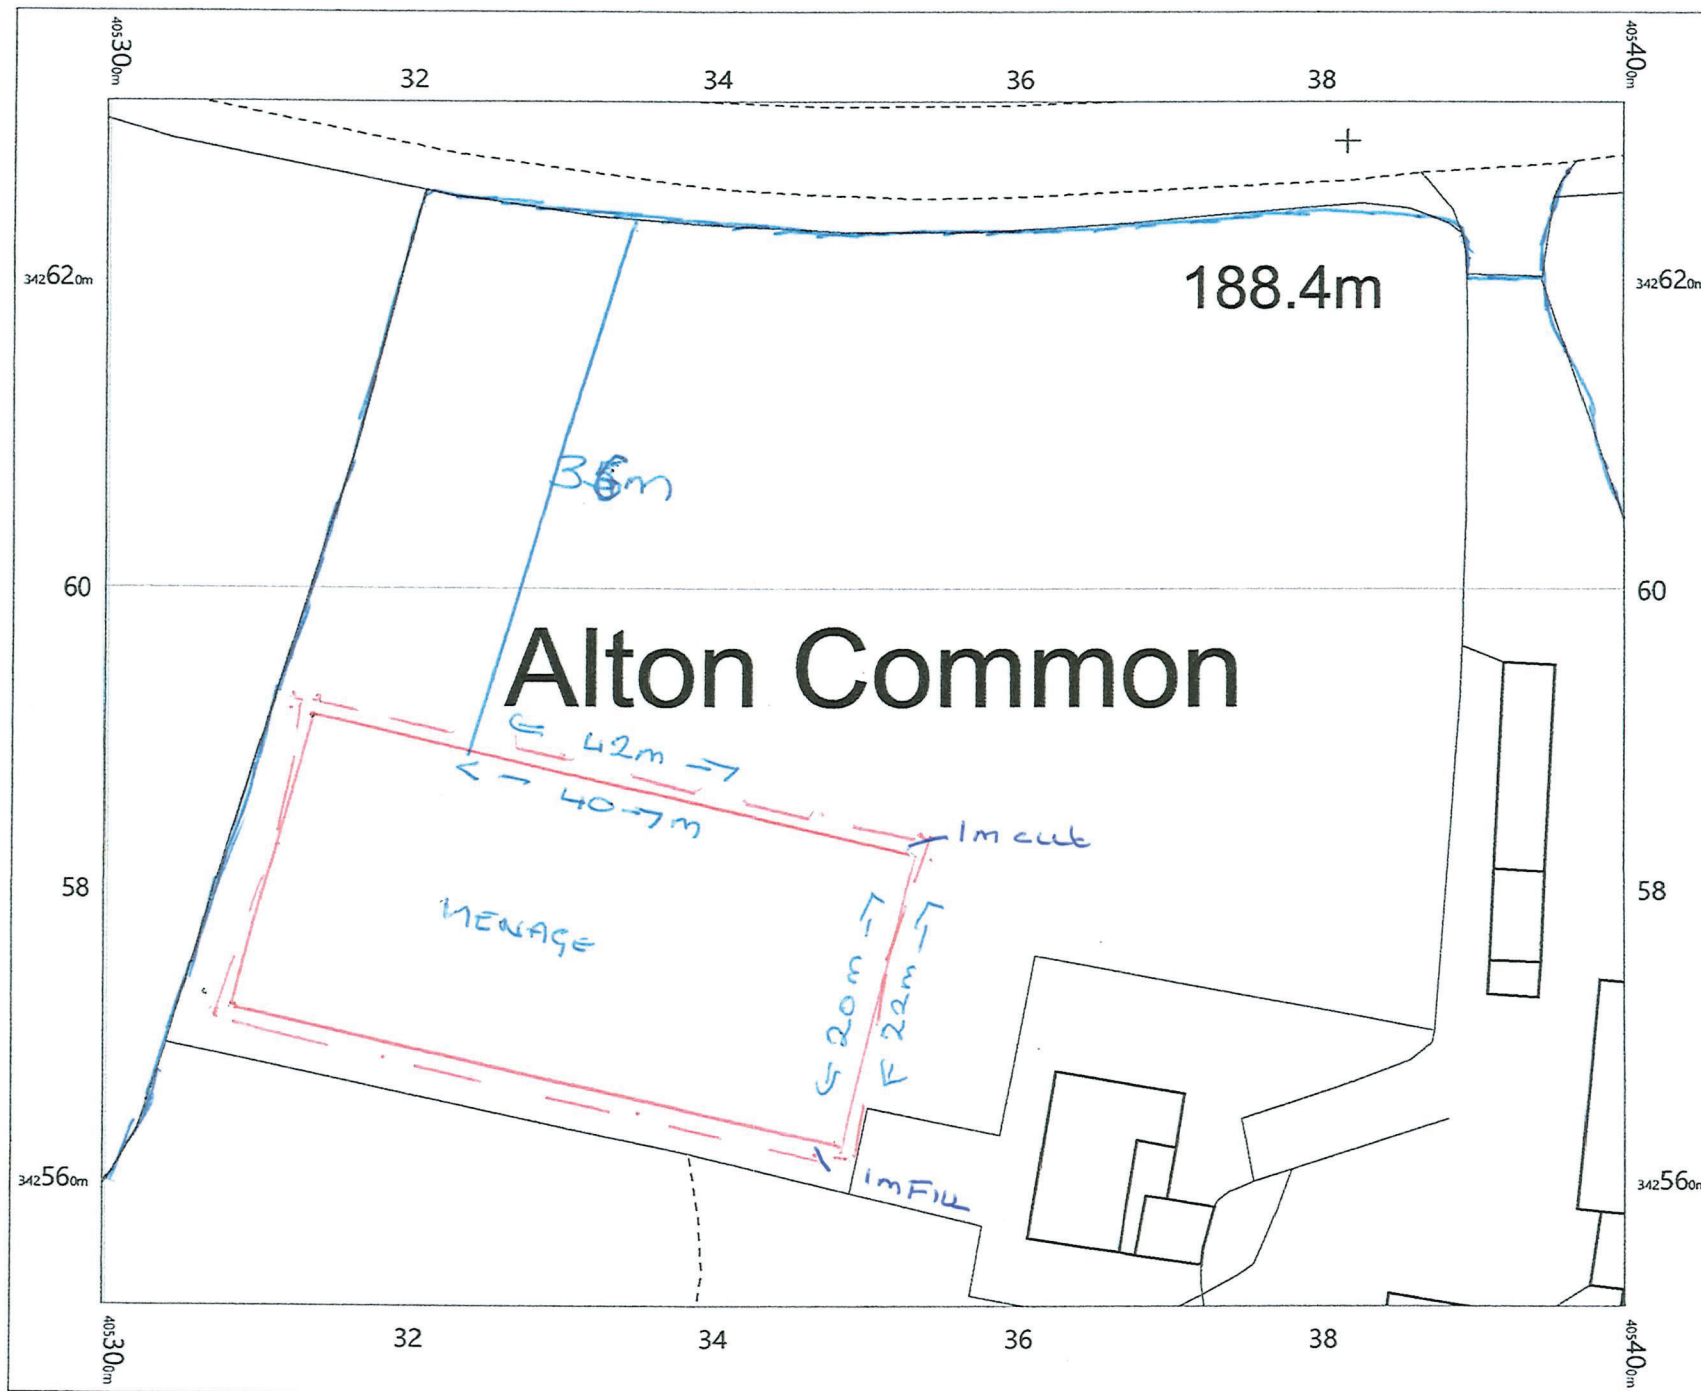