

Copyright of this drawing is vested in the Architect and it must not be copied or reproduced without consent. Figured dimensions only are to be taken from this drawing. All contractors must visit the site and be responsible for taking and checking all dimensions relative to their work. Hewitt&Carr Architects Ltd are to be advised of any variation between drawings and site conditions.
CLIENTS ARE ADVISED TO CLARIFY DIMENSIONS WITH THE ARCHITECT PRIOR TO SETTING OUT AND NOT TO SCALE FROM THE DRAWING


Rev.	Drawn	Comments	Date

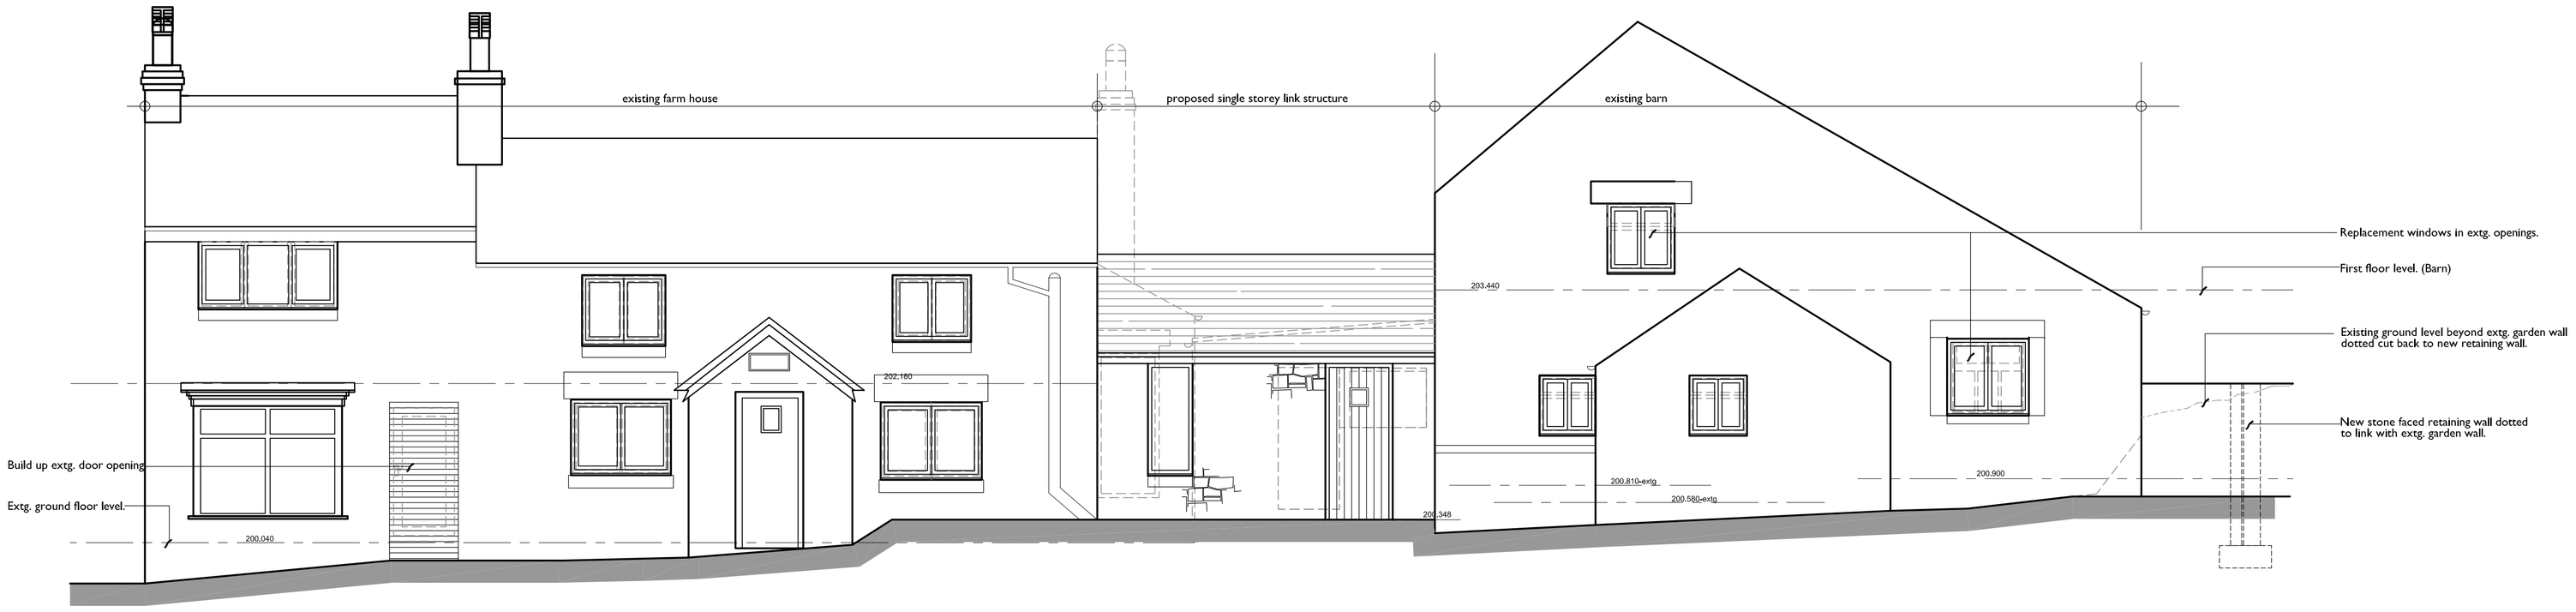


South elevation scale: 1:50 at A1

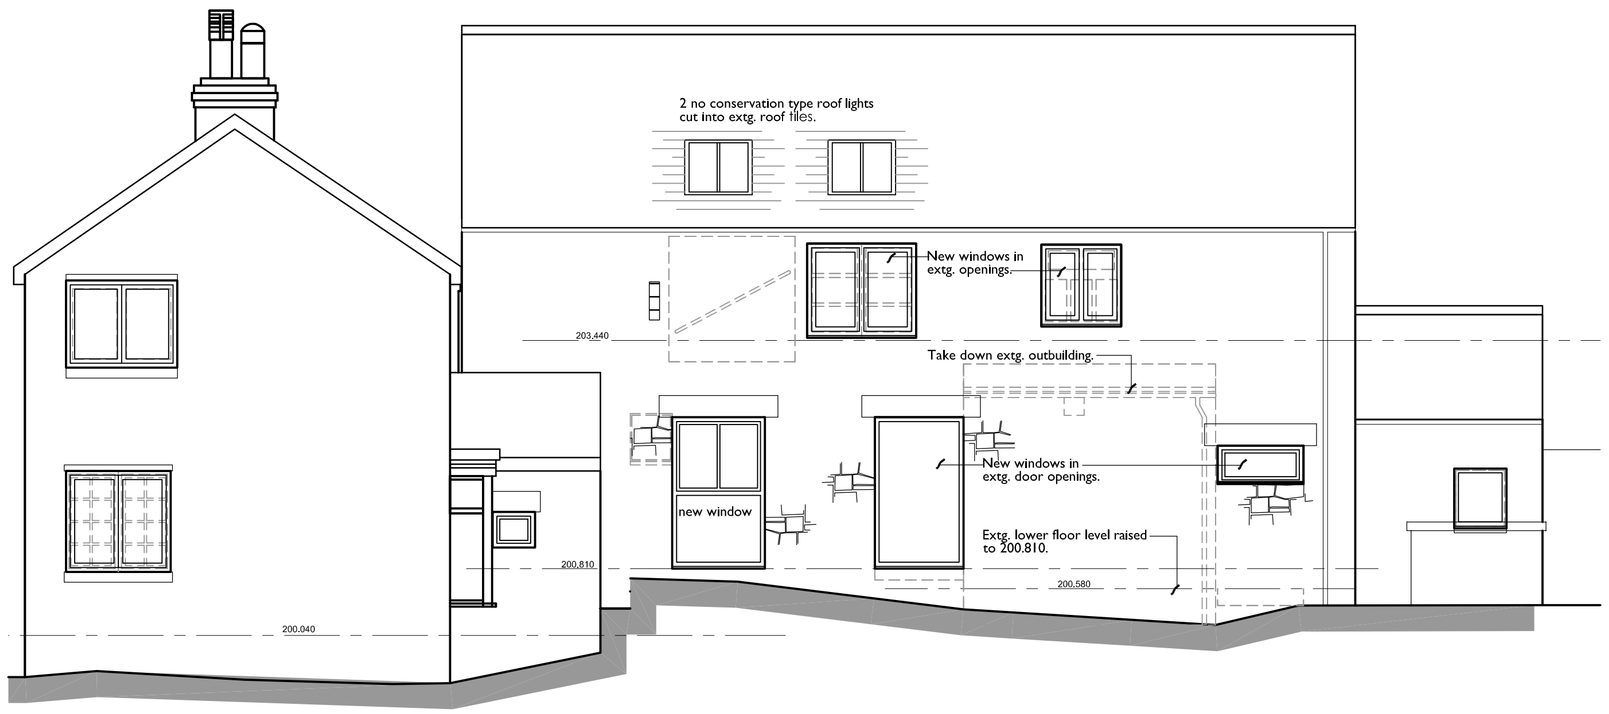

West elevation scale: 1:50 at A1

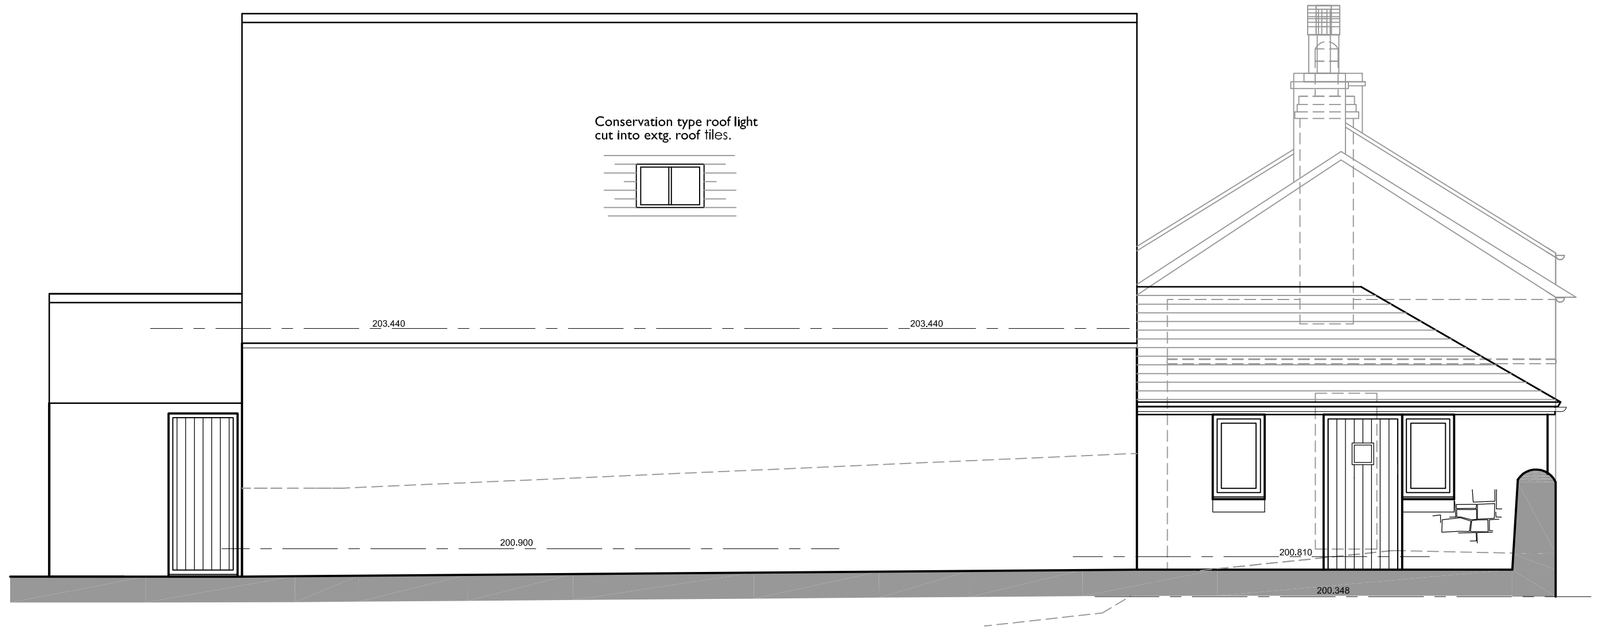

East elevation scale: 1:50 at A1

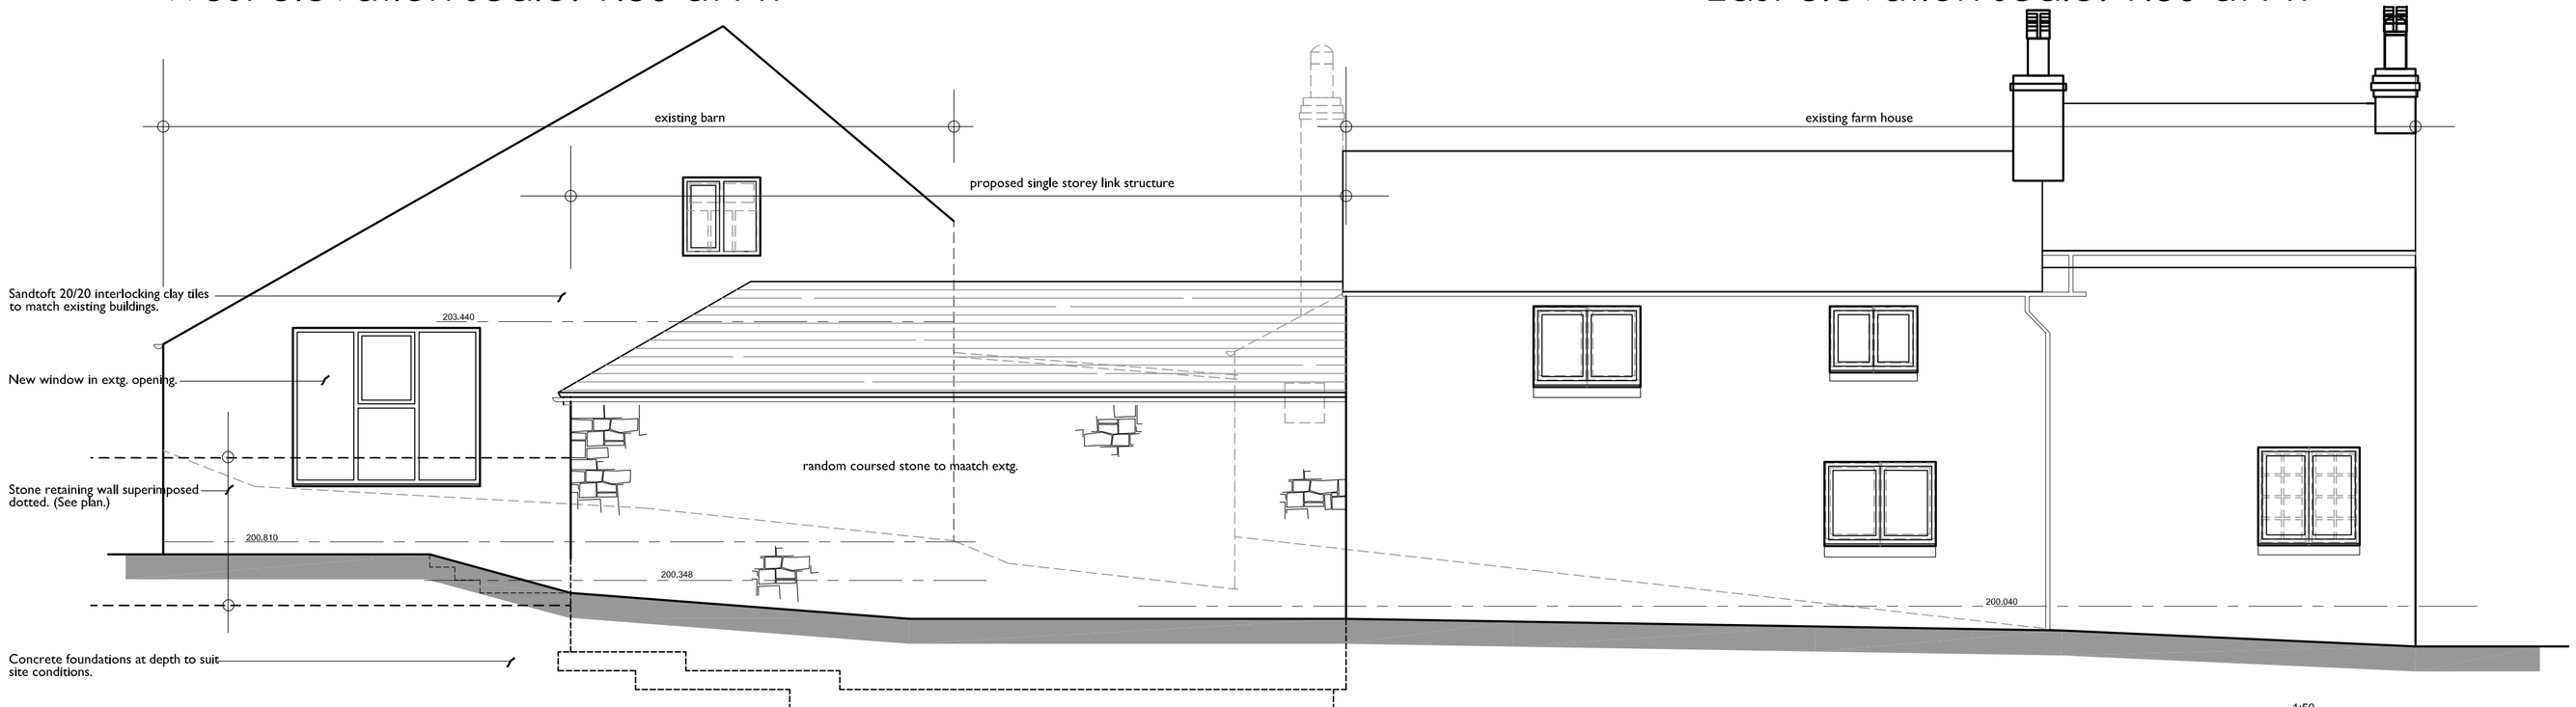

North elevation scale: 1:50 at A1

1:50
1m 0 1m 2m 3m 4m 5m

PLANNING DRAWING

Hewitt&Carr Architects
A: DaisyBank House I 17-19 Leek Road I Cheadle I ST10 1JE
T: 01538 756888
E: enquiries@hcarchitects.co.uk
W: www.hcarchitects.co.uk

Client
Mr & Mrs E Bateman.

Project
Refurbism't & alter's to farmhouse with conversion of adjacent barn to single dwelling. Stone Barn Farm, Longsdon, S-o-T

Title
Proposed elevations.
(Revised scheme.)

Status
PLANNING

Date March 2022 Drawn SM

Scale @A1 1:50 Checked

Project No Drawing No.
01129 PL(0)07 Rev

File: Plot H: 9:59:8