



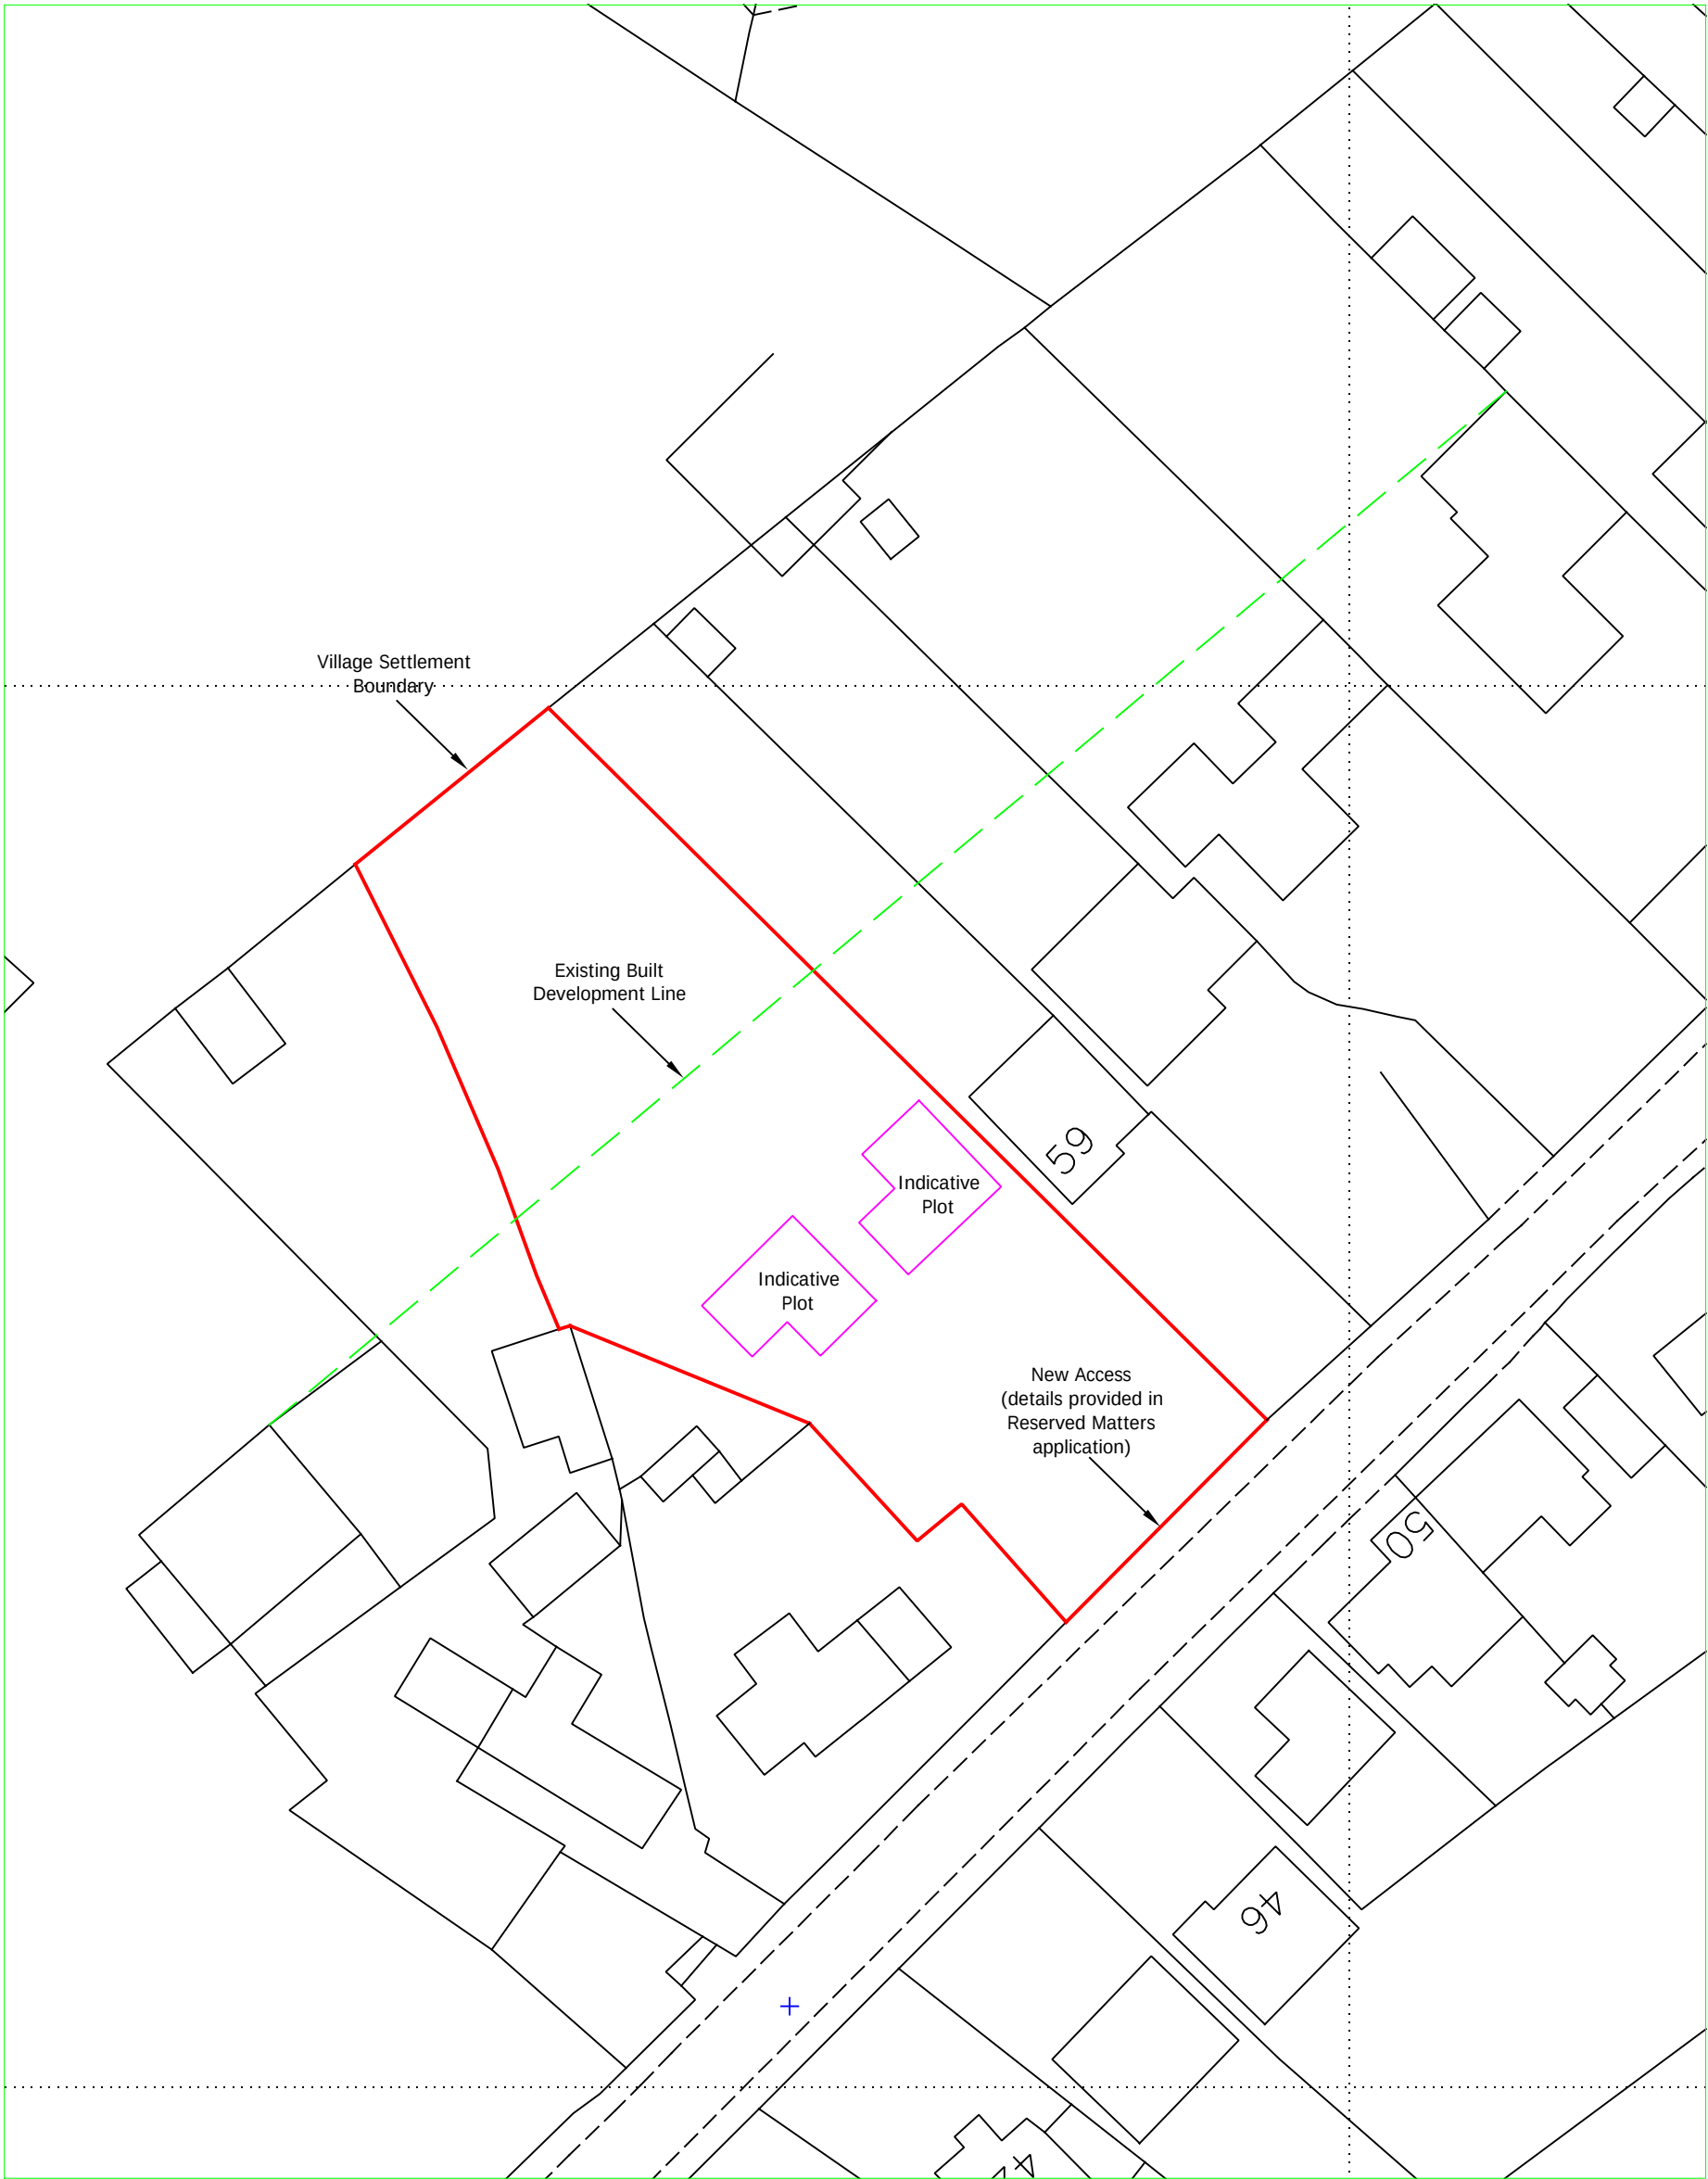

Reproduced from Ordnance Survey digital map data, 1:2500 scale, by permission of Ordnance Survey on behalf of The Controller of Her Majesty's Stationery Office.
© Crown copyright. All rights reserved. Licence Number: 100005813

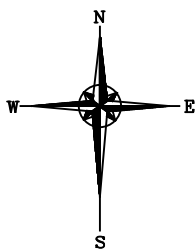

Prepared by:- Mr C G Barks MRICS

Applicant:		Mr W and Mrs K Leeson	
Proposal:		Outline Application for Two Detached Dwellings (all matters reserved)	
Scales:		1:500 @ A3	Detail: Block plan
Date:		15th March 2022	Drawing No. Leeson-002