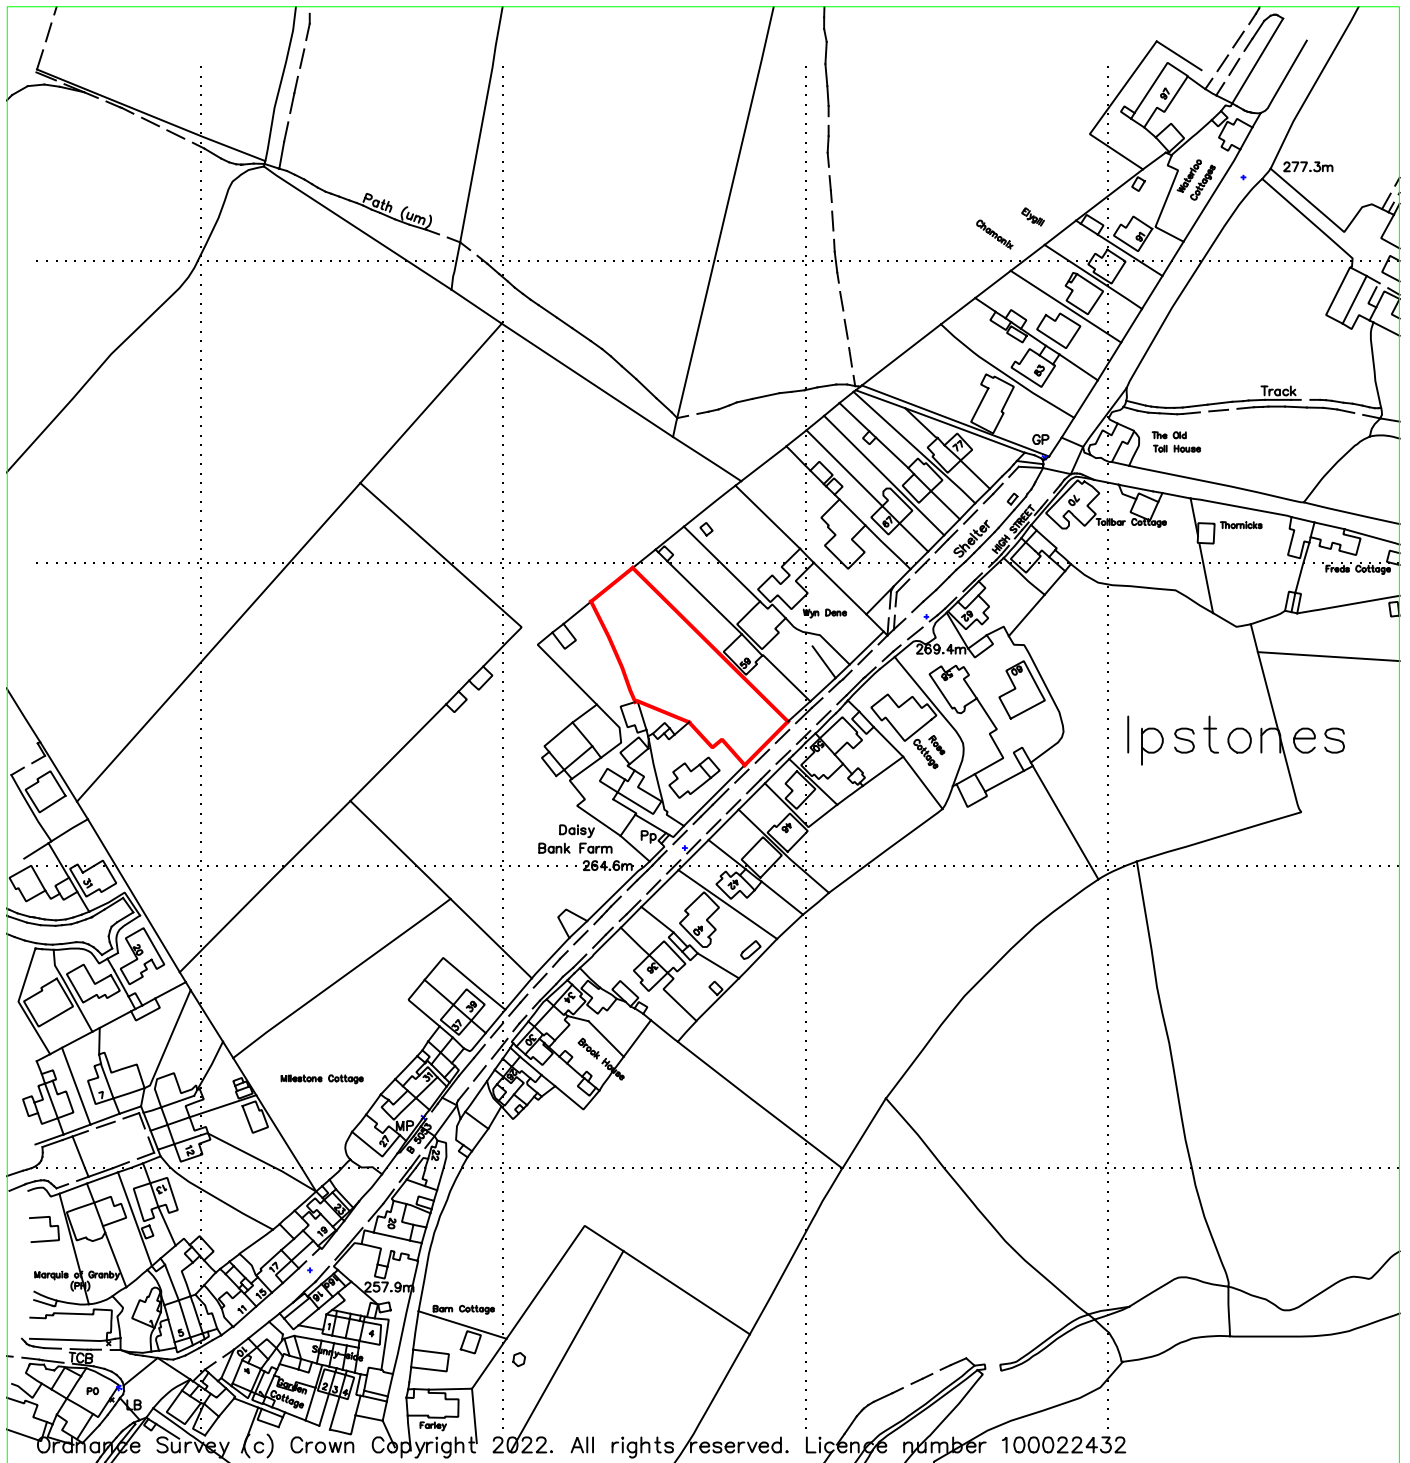


Reproduced from Ordnance Survey digital map data, 1:2500 scale, by permission of Ordnance Survey on behalf of The Controller of Her Majesty's Stationery Office.
© Crown copyright. All rights reserved. Licence Number: 100005813

Prepared by:- Mr C G Barks MRICS

Applicant:

Mr W and Mrs K Leeson

Proposal:

Outline Application for Two Detached Dwellings (all matters reserved)

Scales:

1:2500 @ A4

Detail:

Location plan

Date:

15th March 2022

Drawing No.

Leeson-001