



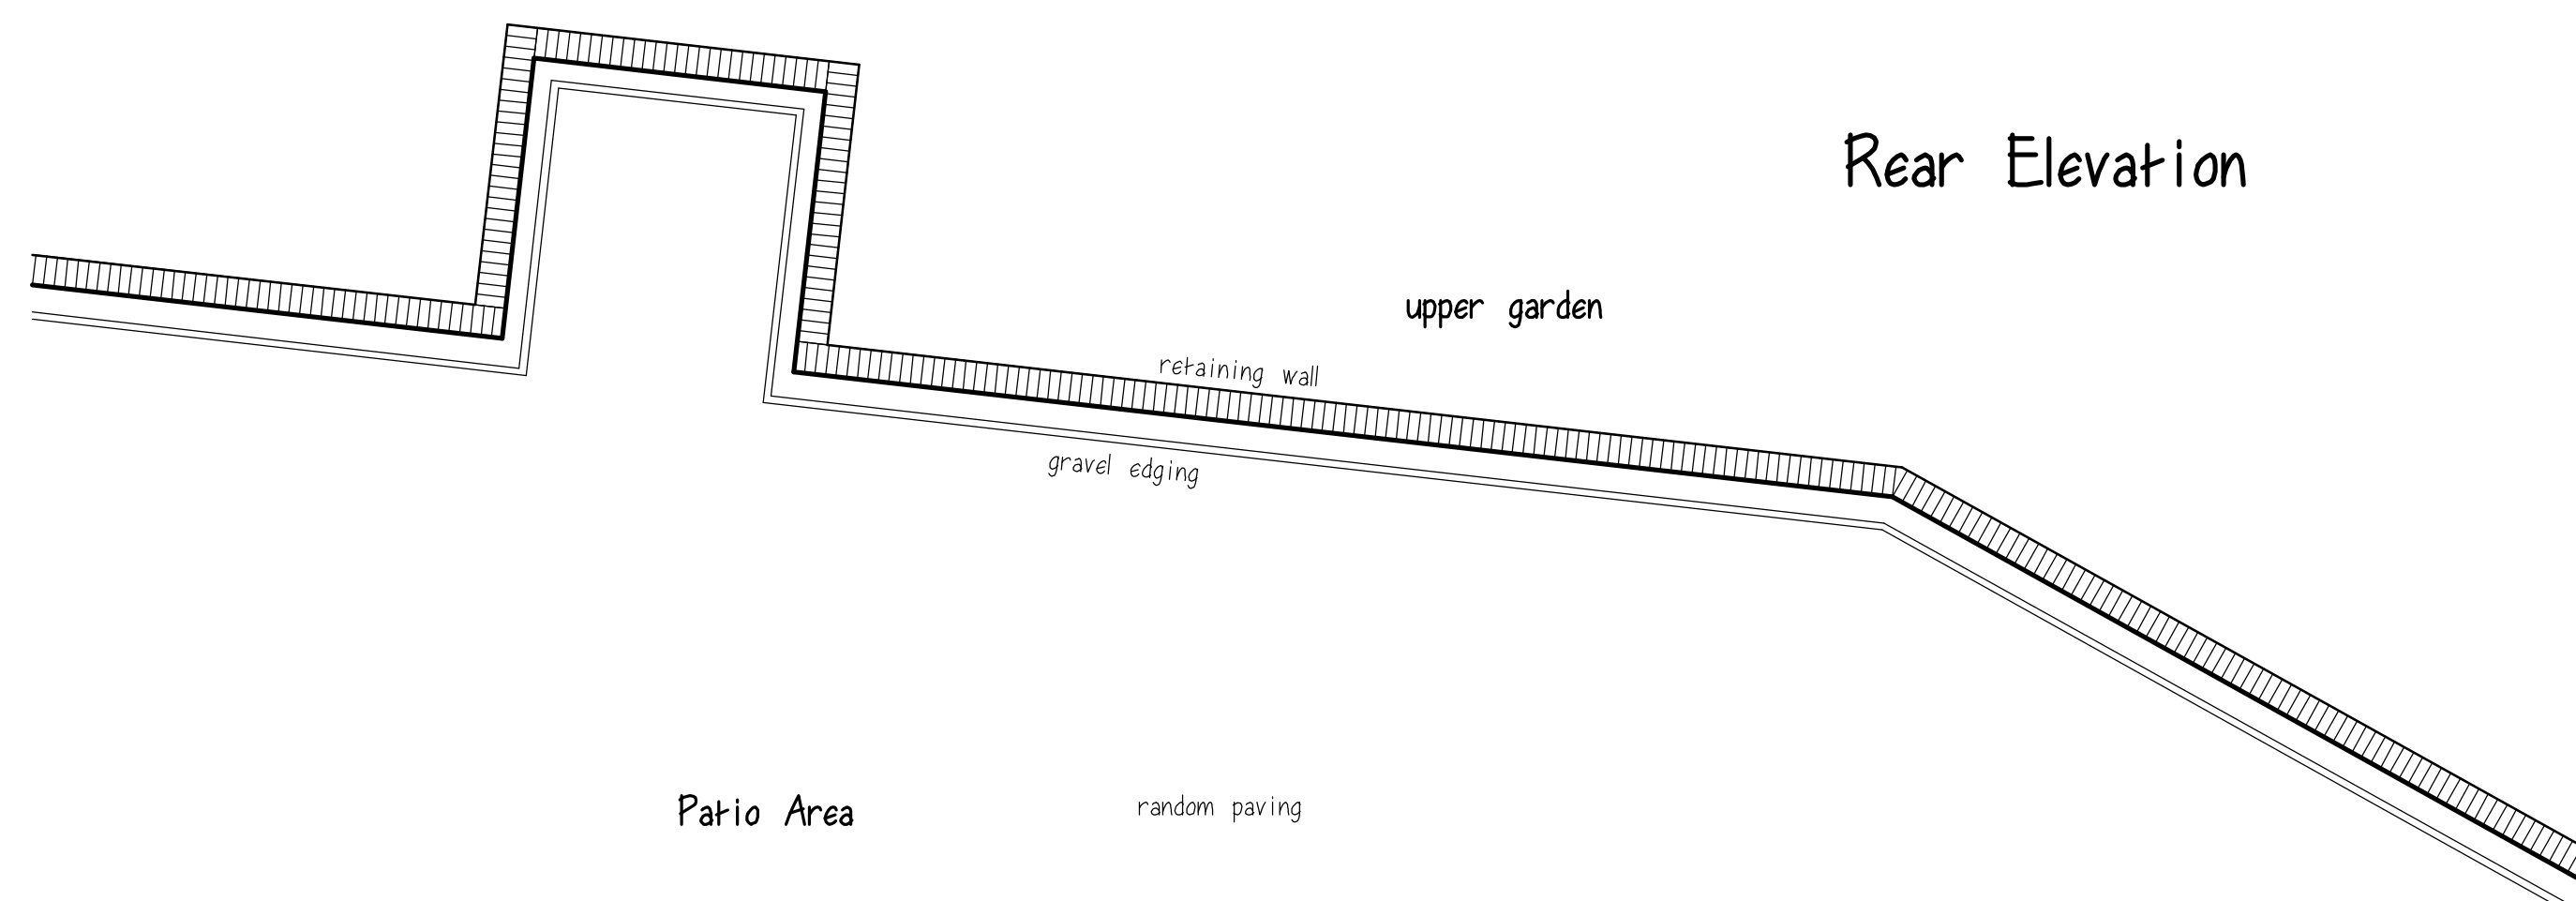


Rear Elevation




Patio Area

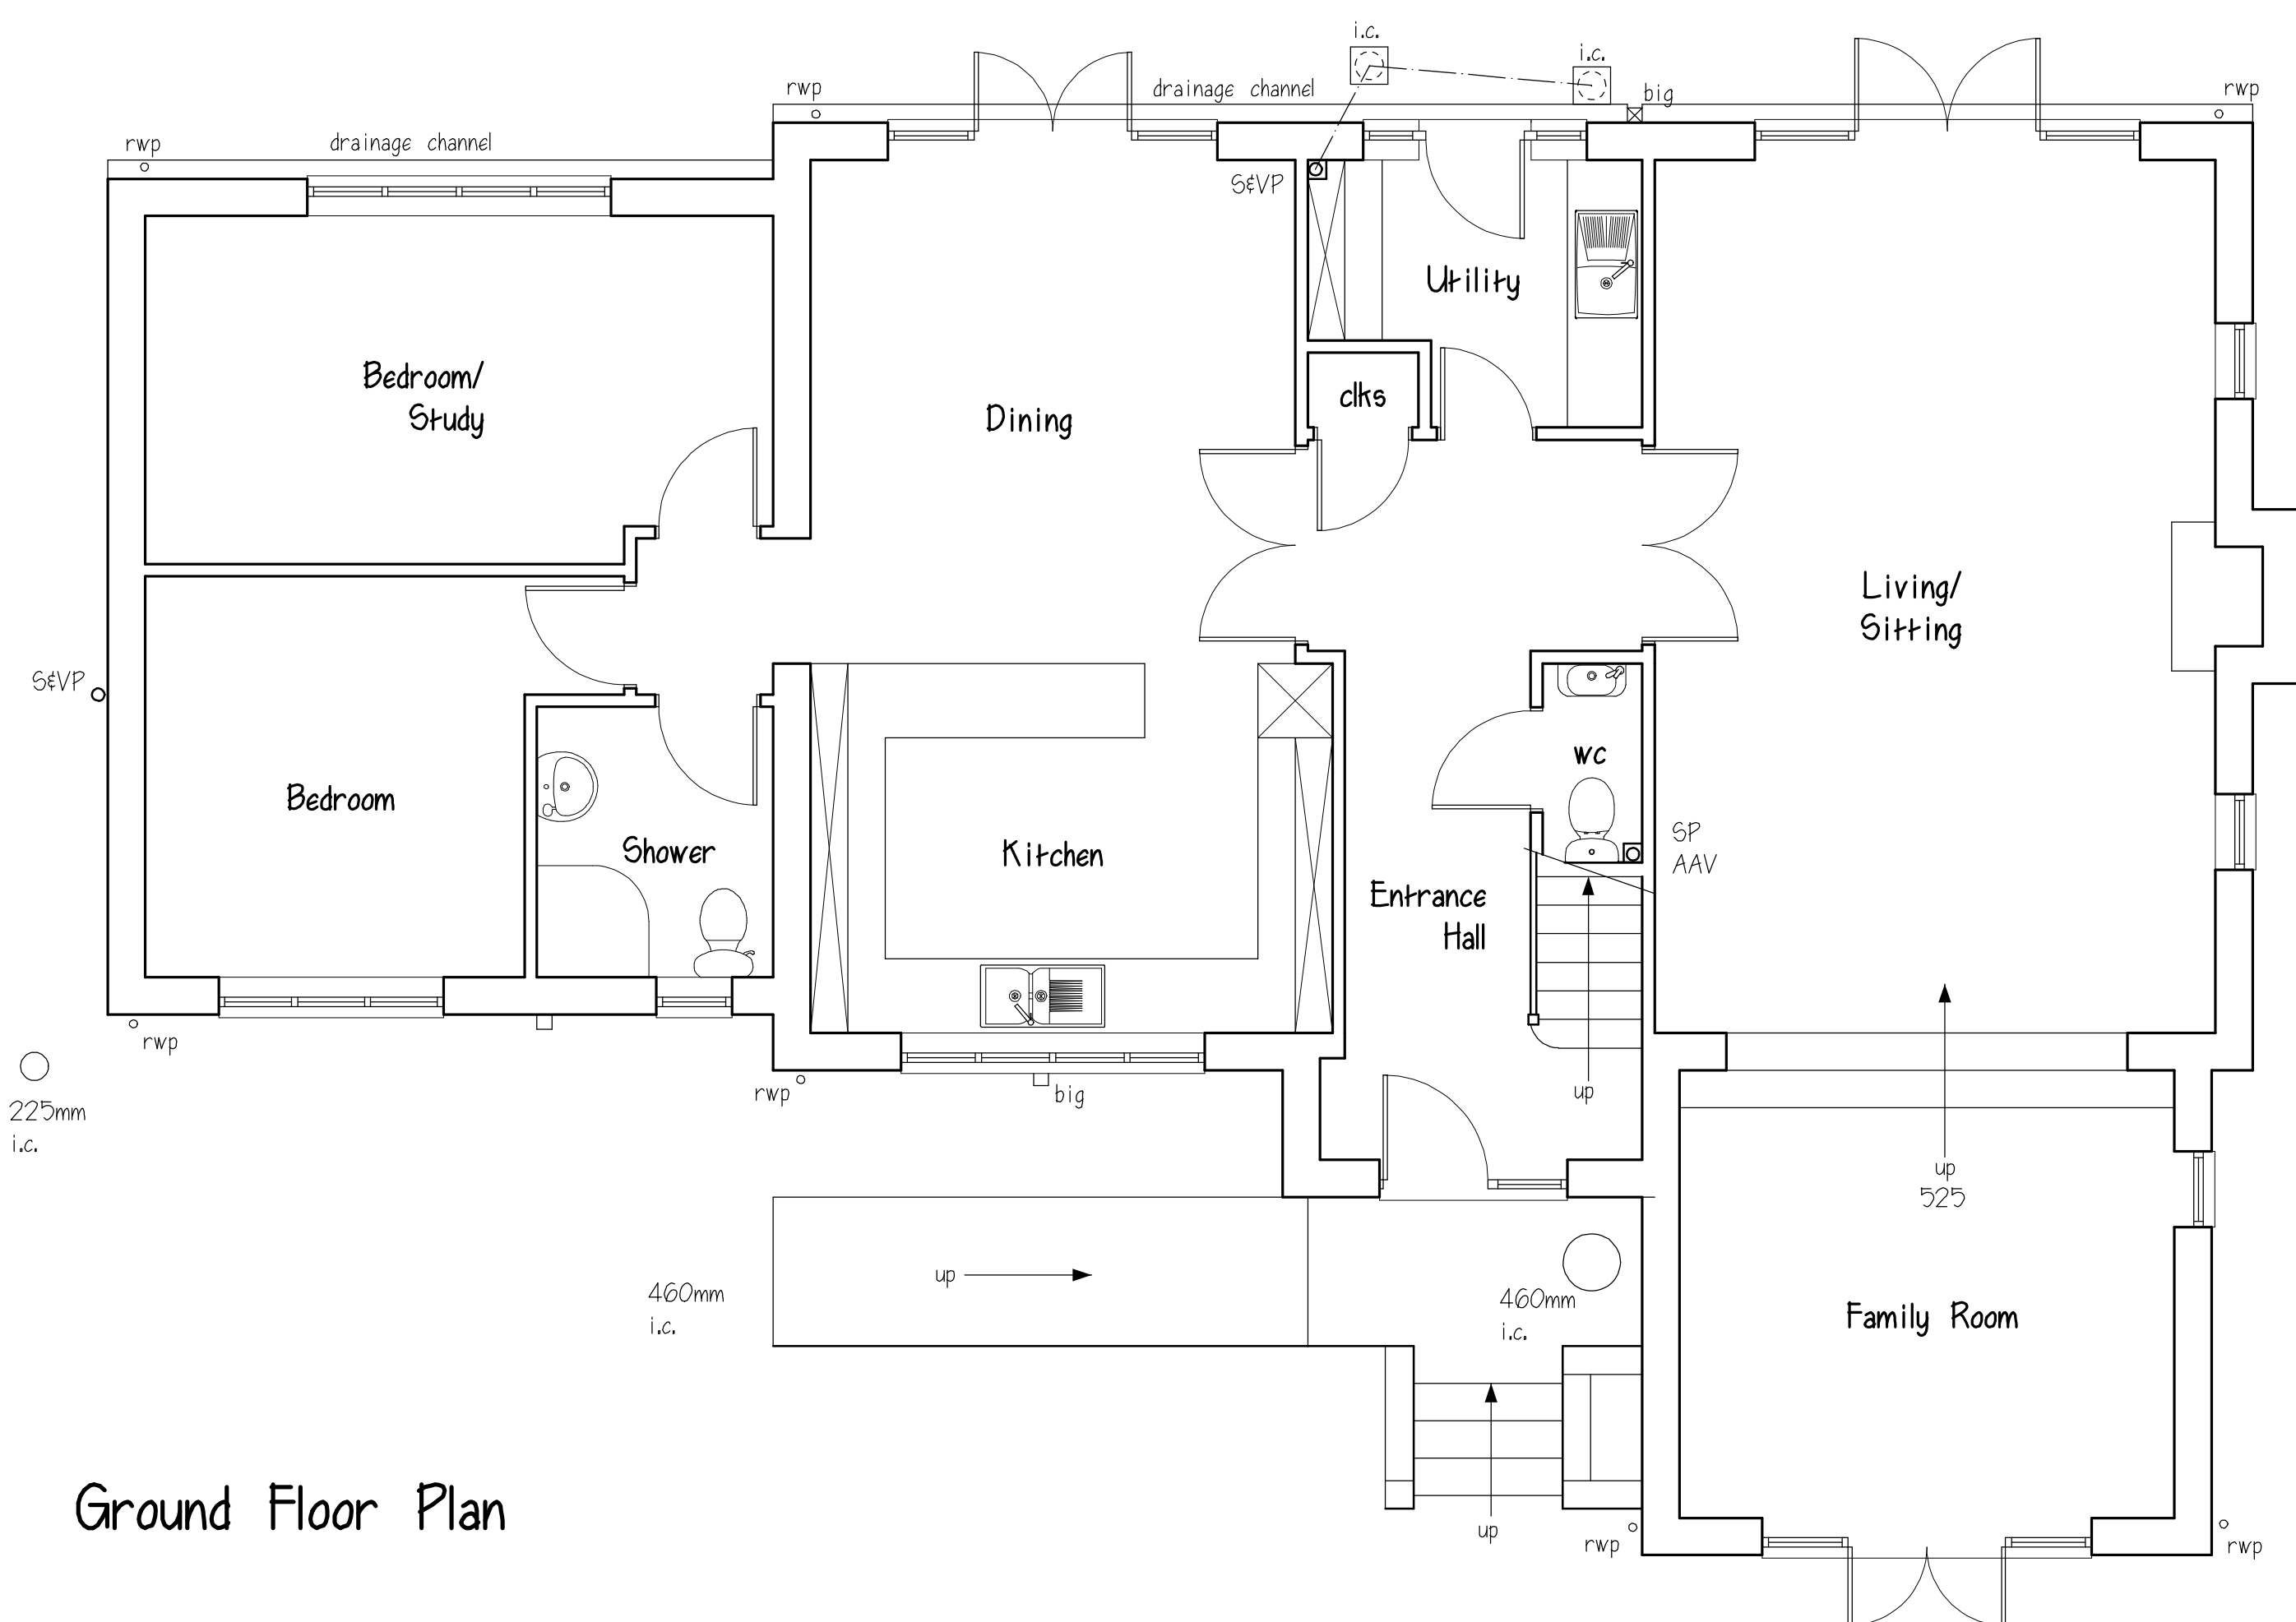


Ground Floor Plan

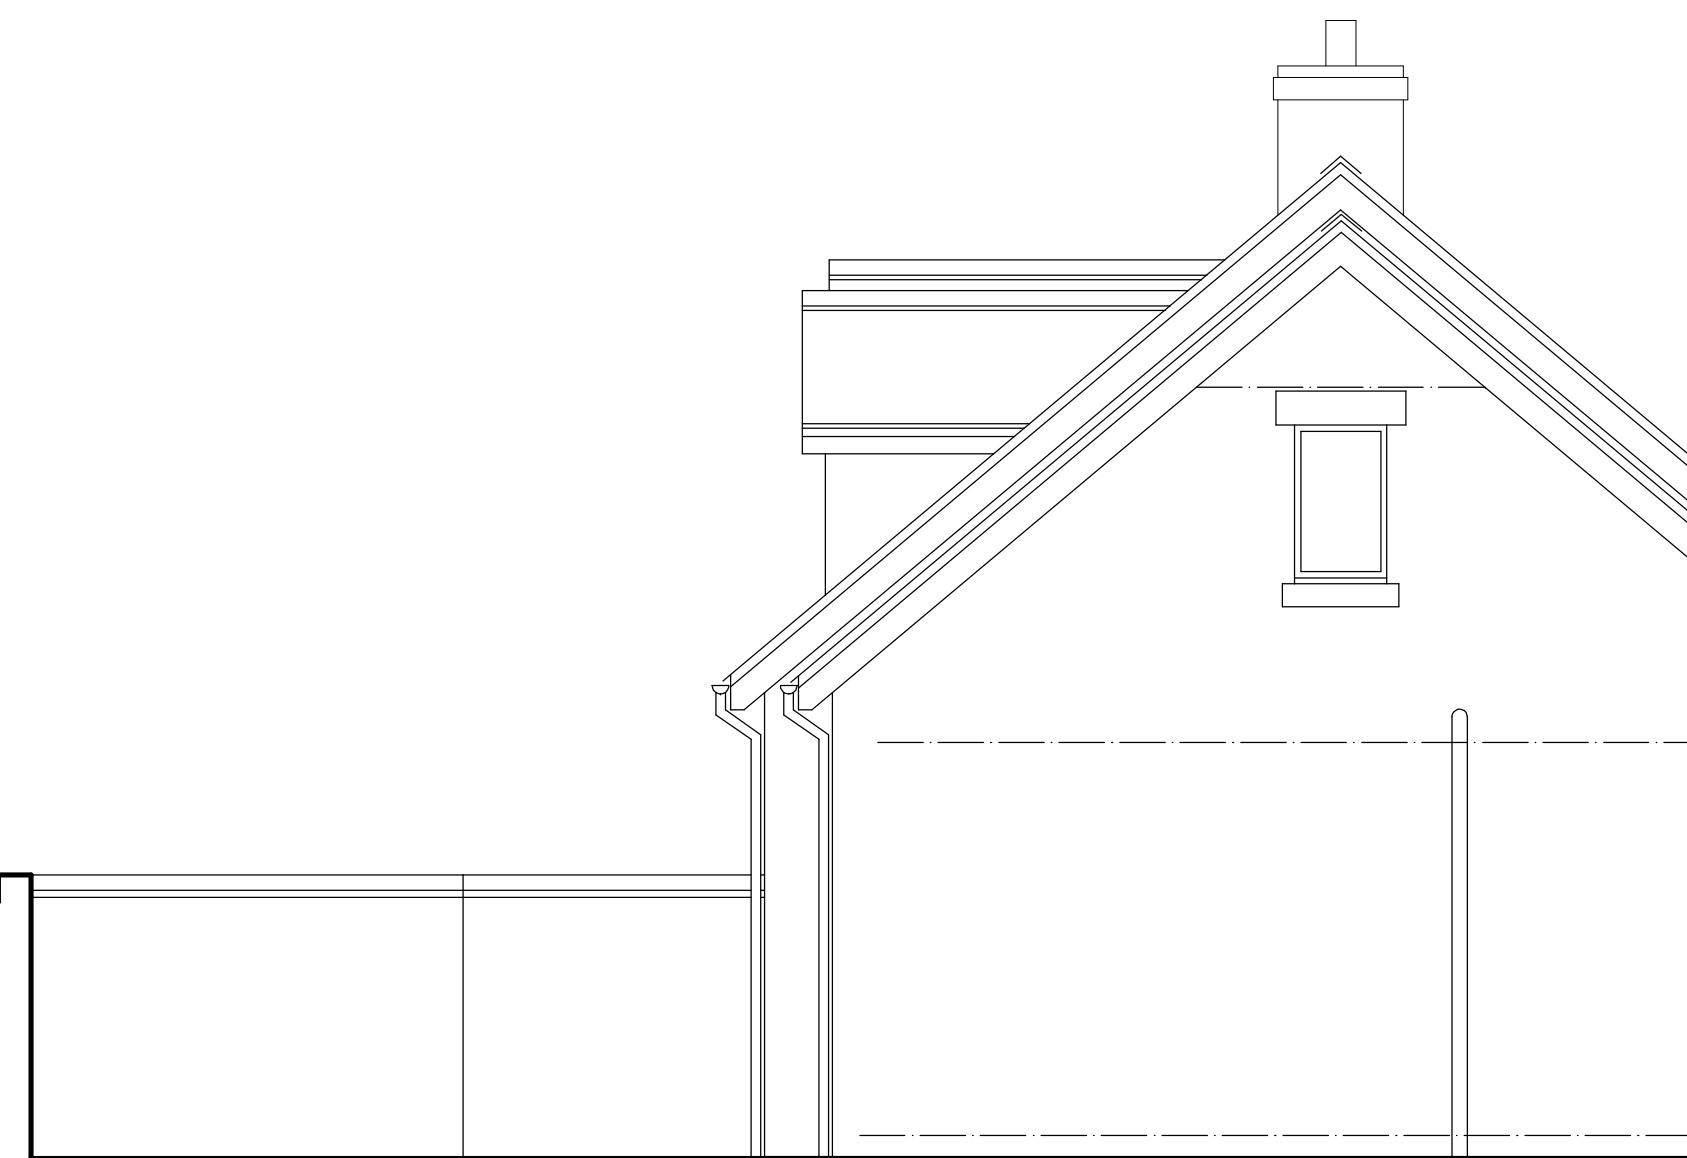

Side Elevation

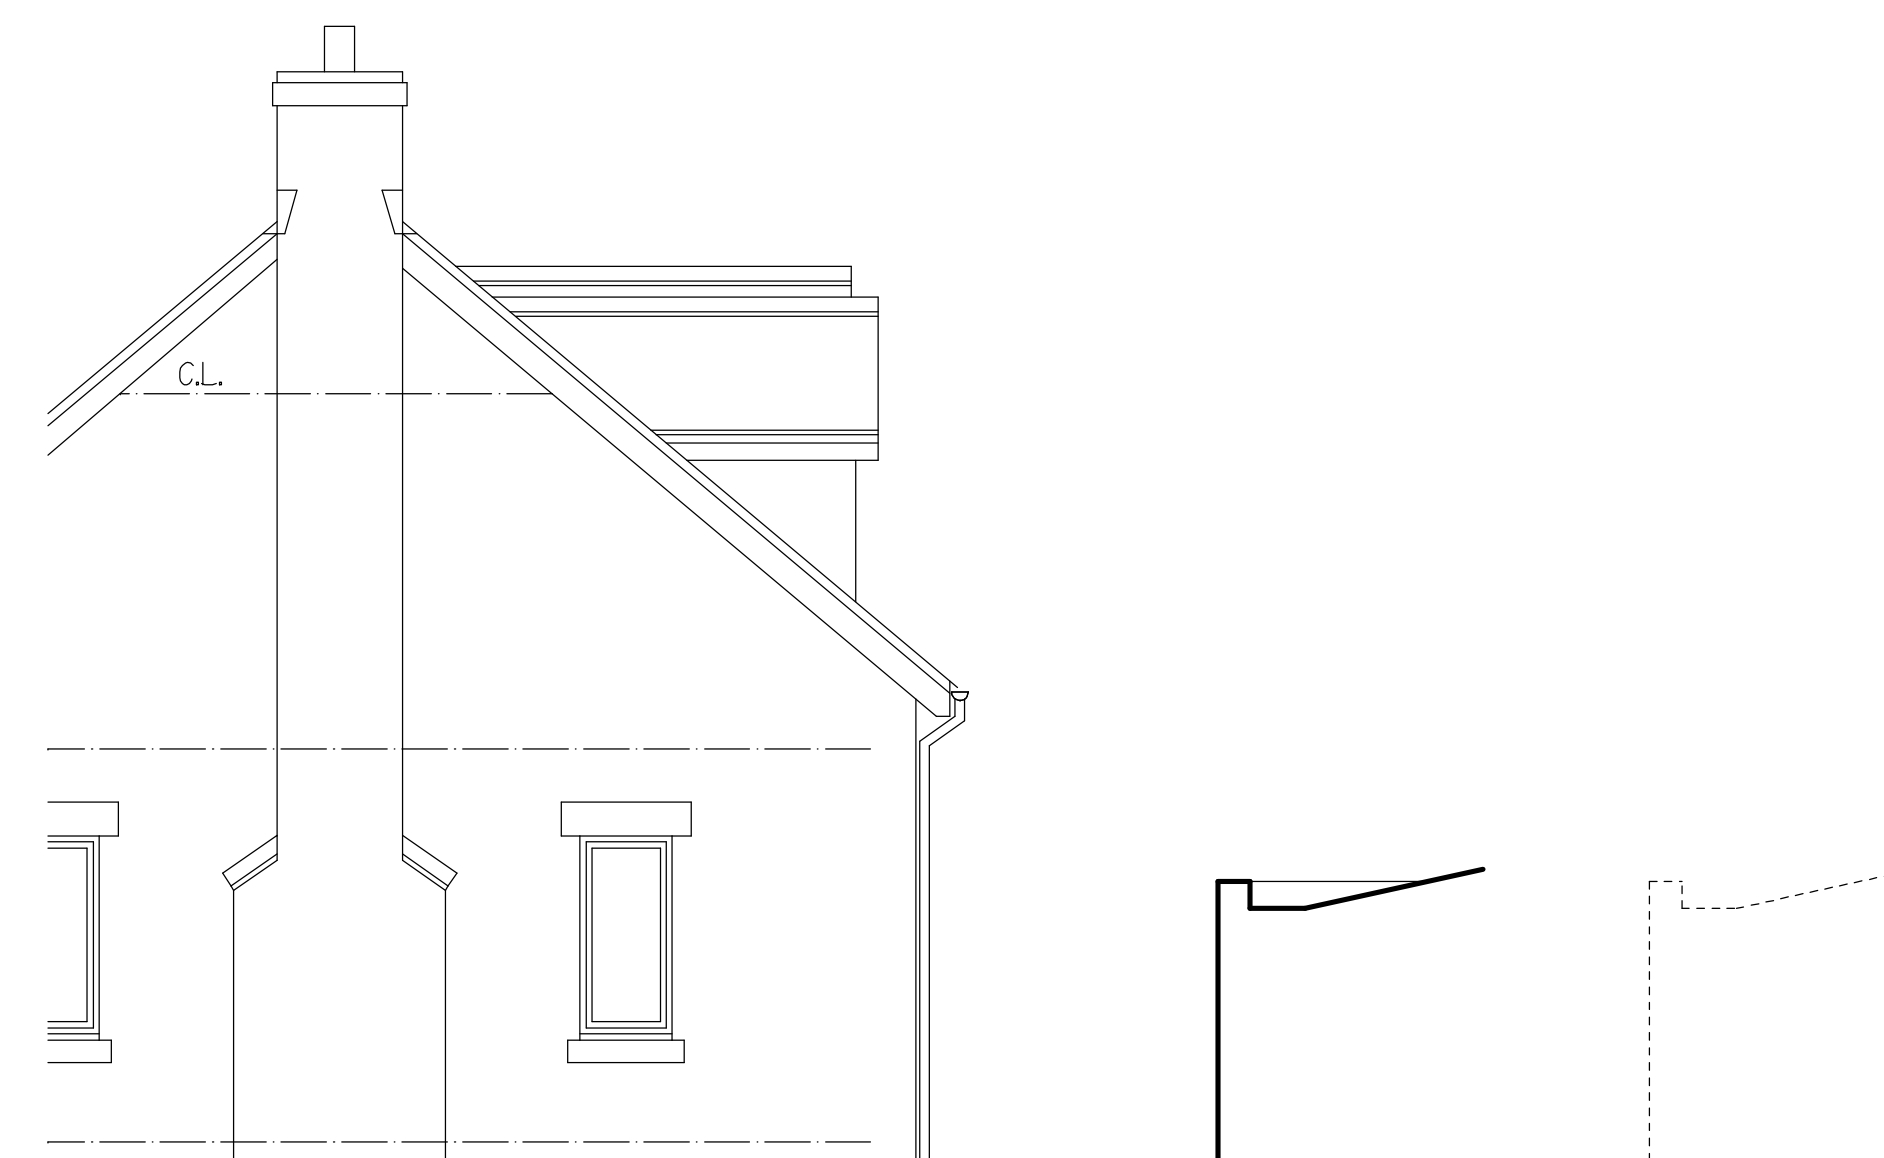

Side Elevation

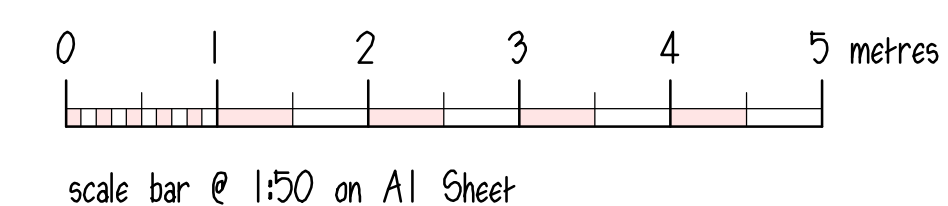

Clients are advised to clarify dimensions with the author prior to setting out and not to scale from the drawing. This drawing is copyright and should not be reproduced without the written consent of RLM ASSOCIATES.

RLM ASSOCIATES

JOB	BLUEHAVEN, BIRCHALL.
CLIENT	Mr & Mrs CRABBE.
DRAWING	SCHEMATIC PROPOSAL FOR REAR EXTENSION.
DATE	February 2022.
DRWG. No.	RLM1072/1.
SCALE	1:50.
REVISION	

