



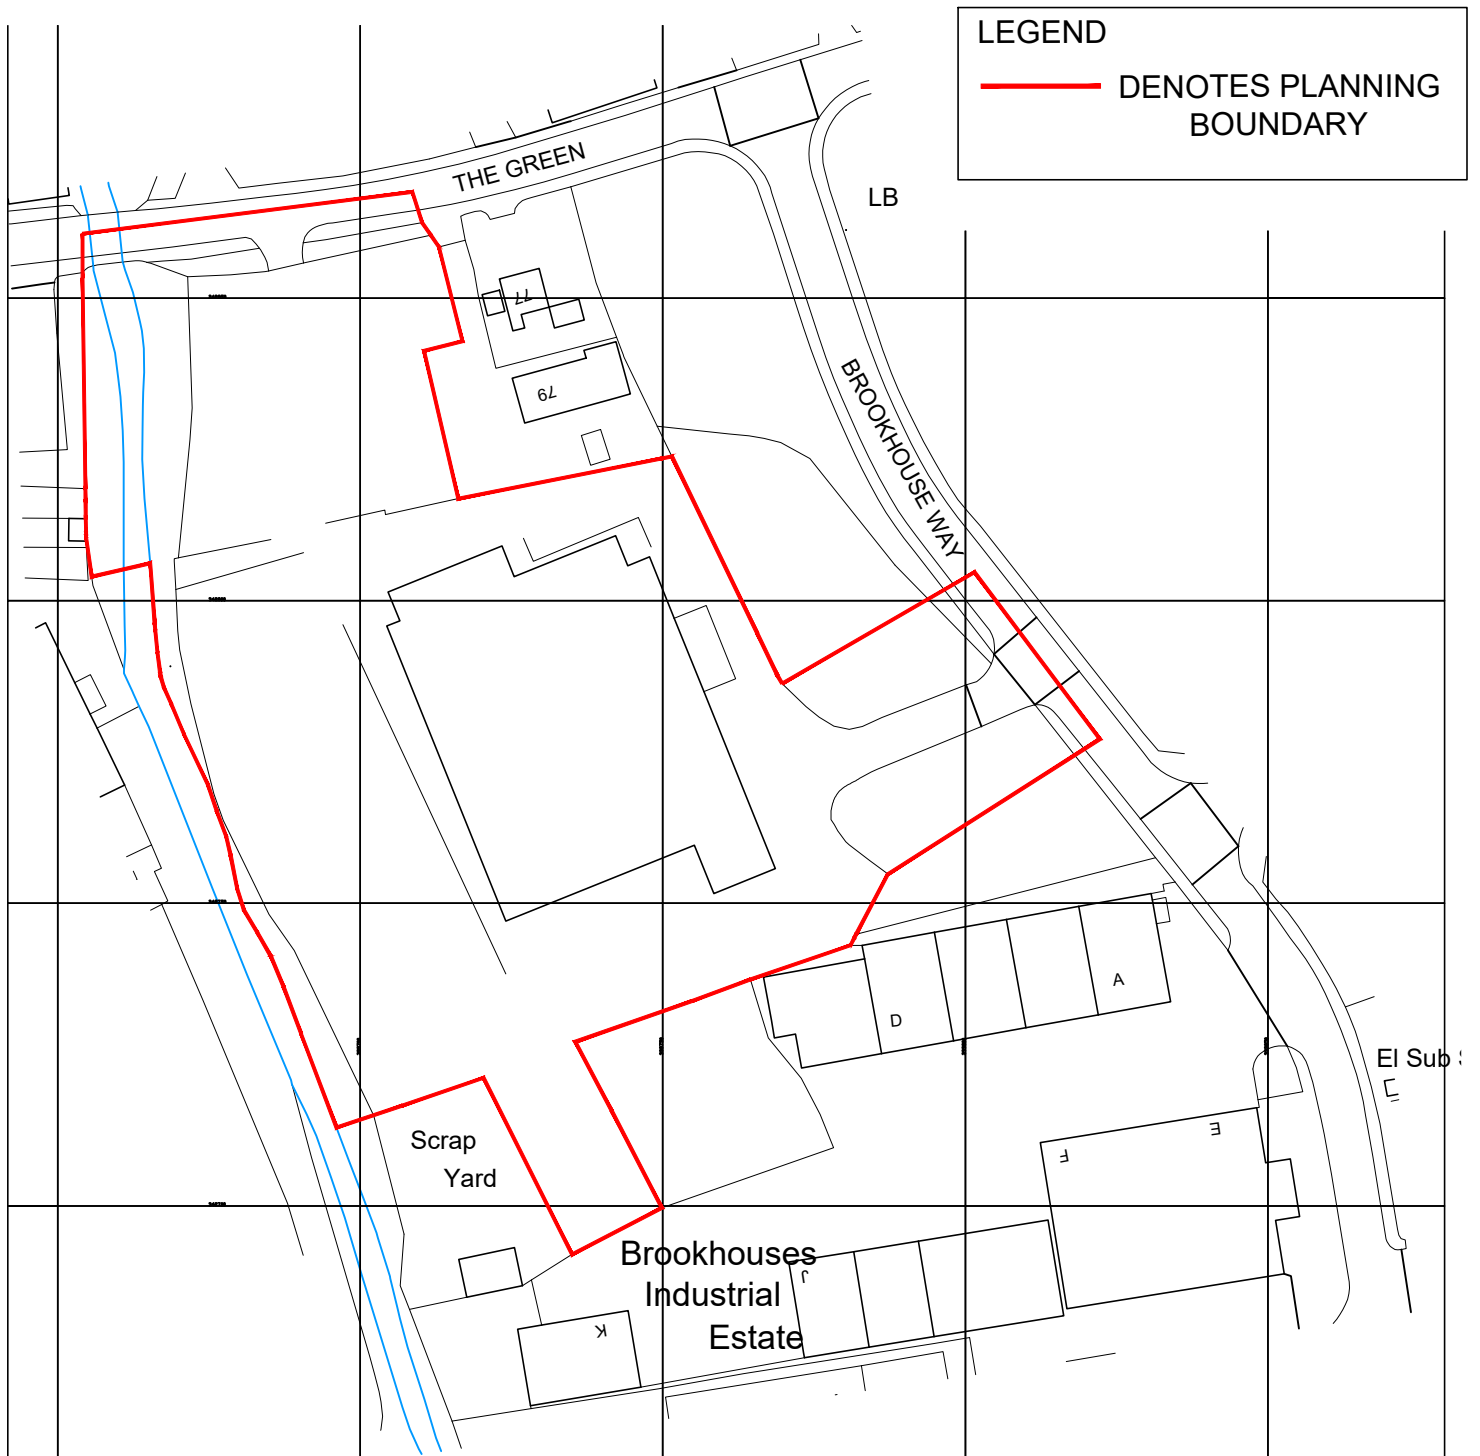

STOAS Architects Ltd
PLANNING

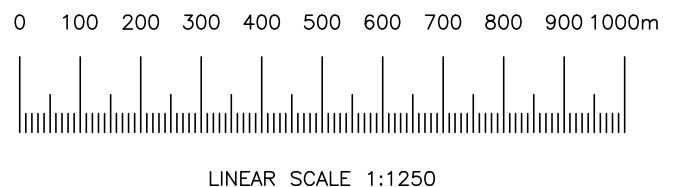

CLIENT ALDI STORES LIMITED

PROJECT THE GREEN, CHEADLE

TITLE SITE LOCATION PLAN



1 DUNSTON PLACE - DUNSTON ROAD - CHESTERFIELD - S41 8NL - TEL 01246 389 860
THE LODGE - COLESHILL MANOR - BIRMINGHAM - B46 1DL - TEL 0121 7471943

SCALE 1:1250 @ A4 DRAWN LJK

DATE 12.11.21 CHECKED DCM



DWG No. REV

J21A15 - P001