




Section B-B

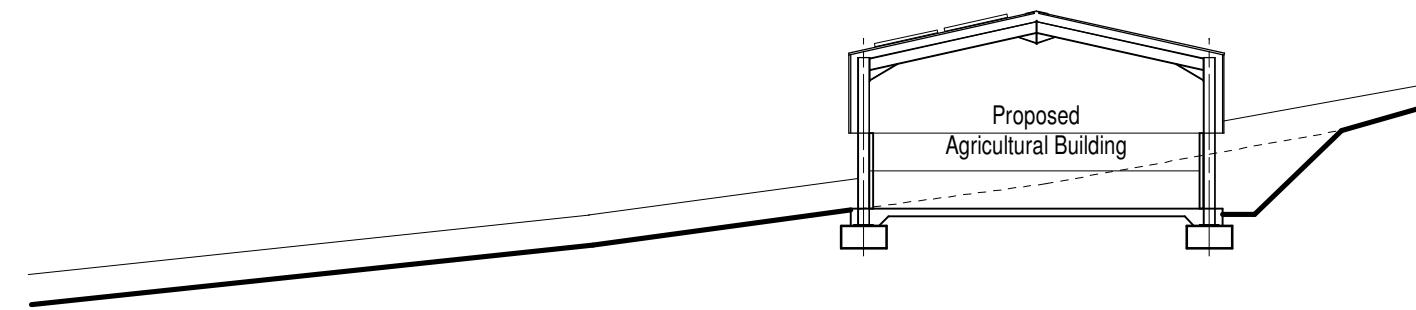

Section A-A

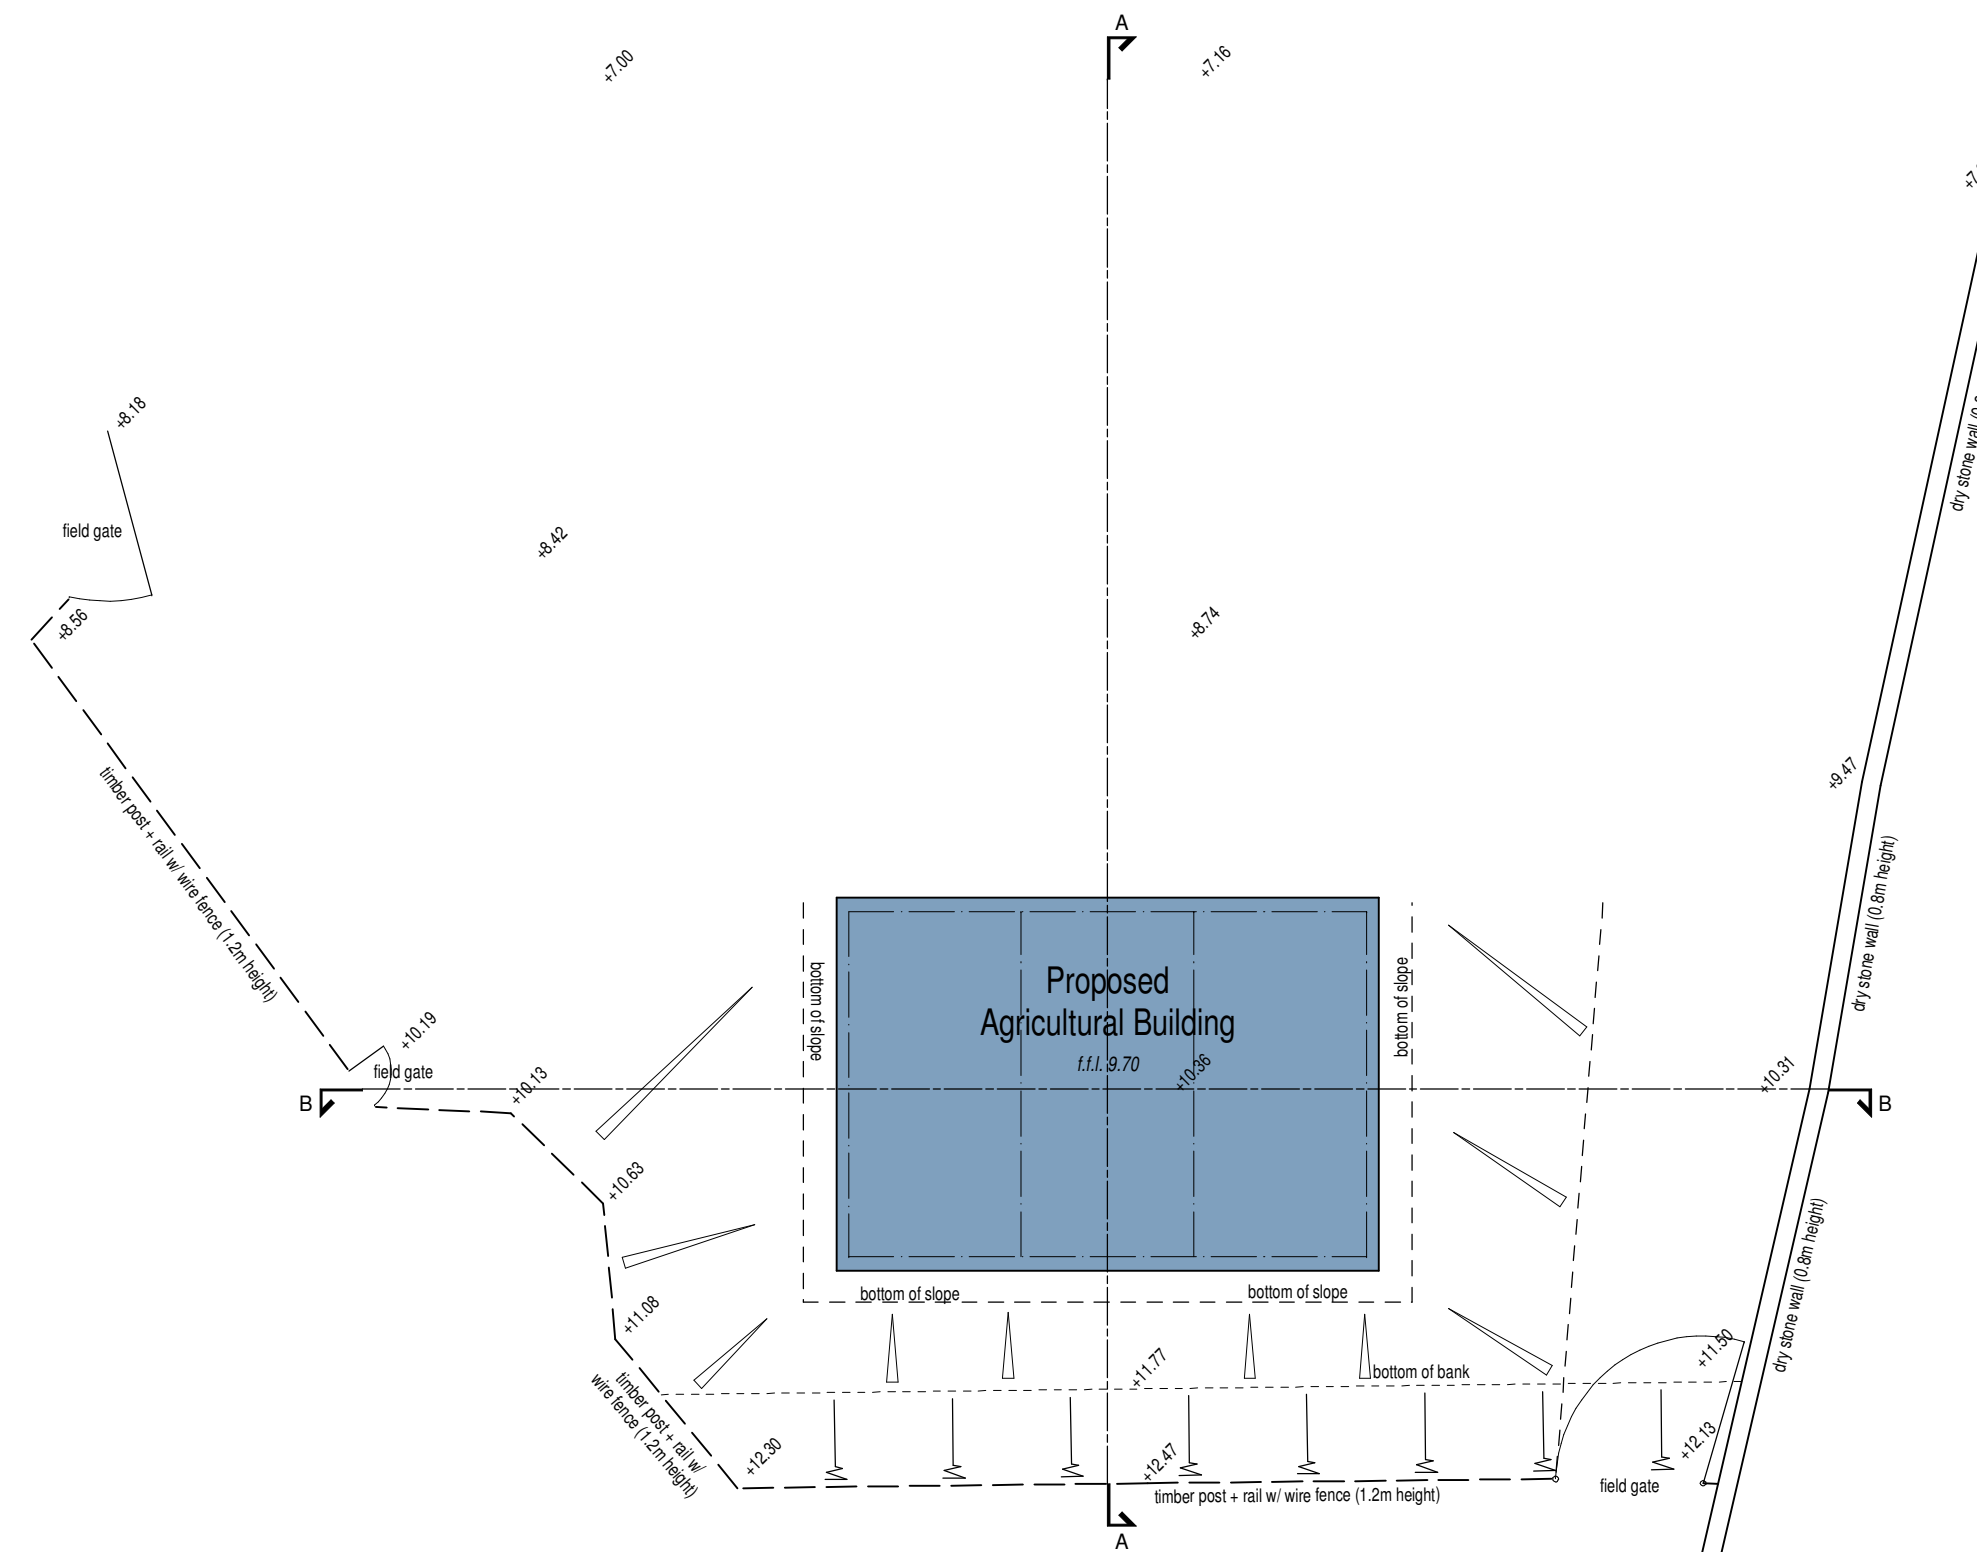

Site Plan

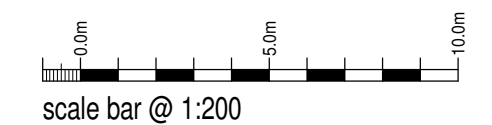

Mr A & Mrs J Wilson

Proposed Agricultural Building at
Upper Park Farm
Park Lane
Ipstones
Staffordshire Moorlands
ST10 2NE

Planning Proposal
Site Plan and Section

Date	February 2022	Sheet	A2	Scale	1:200
Org No.	2021-2663-02	Rev.	A	Drawn	RG

A - 25/03/2022 - BUILDING DIMENSIONS UPDATED



10 Cawdry Buildings, Fountain Street, Leek. ST13 6JP
Telephone: 01538 386002
E-mail: info@sammonsltd.co.uk
Web: www.sammonsltd.co.uk

This drawing is copyright.
All dimensions must be checked prior to commencement.