
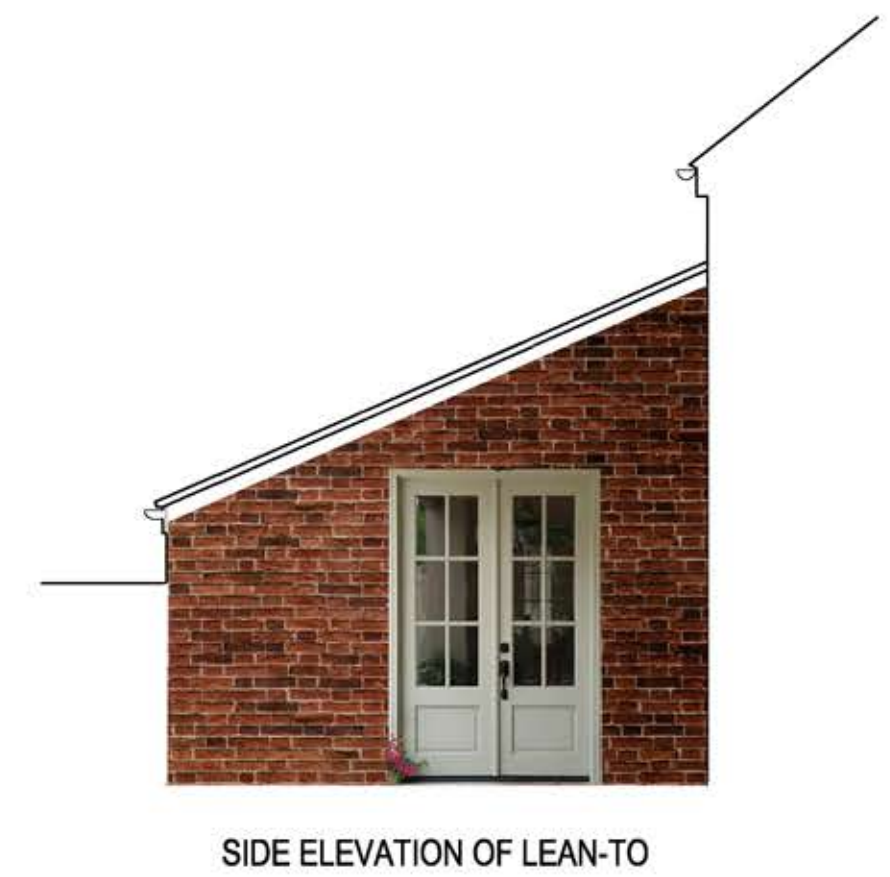


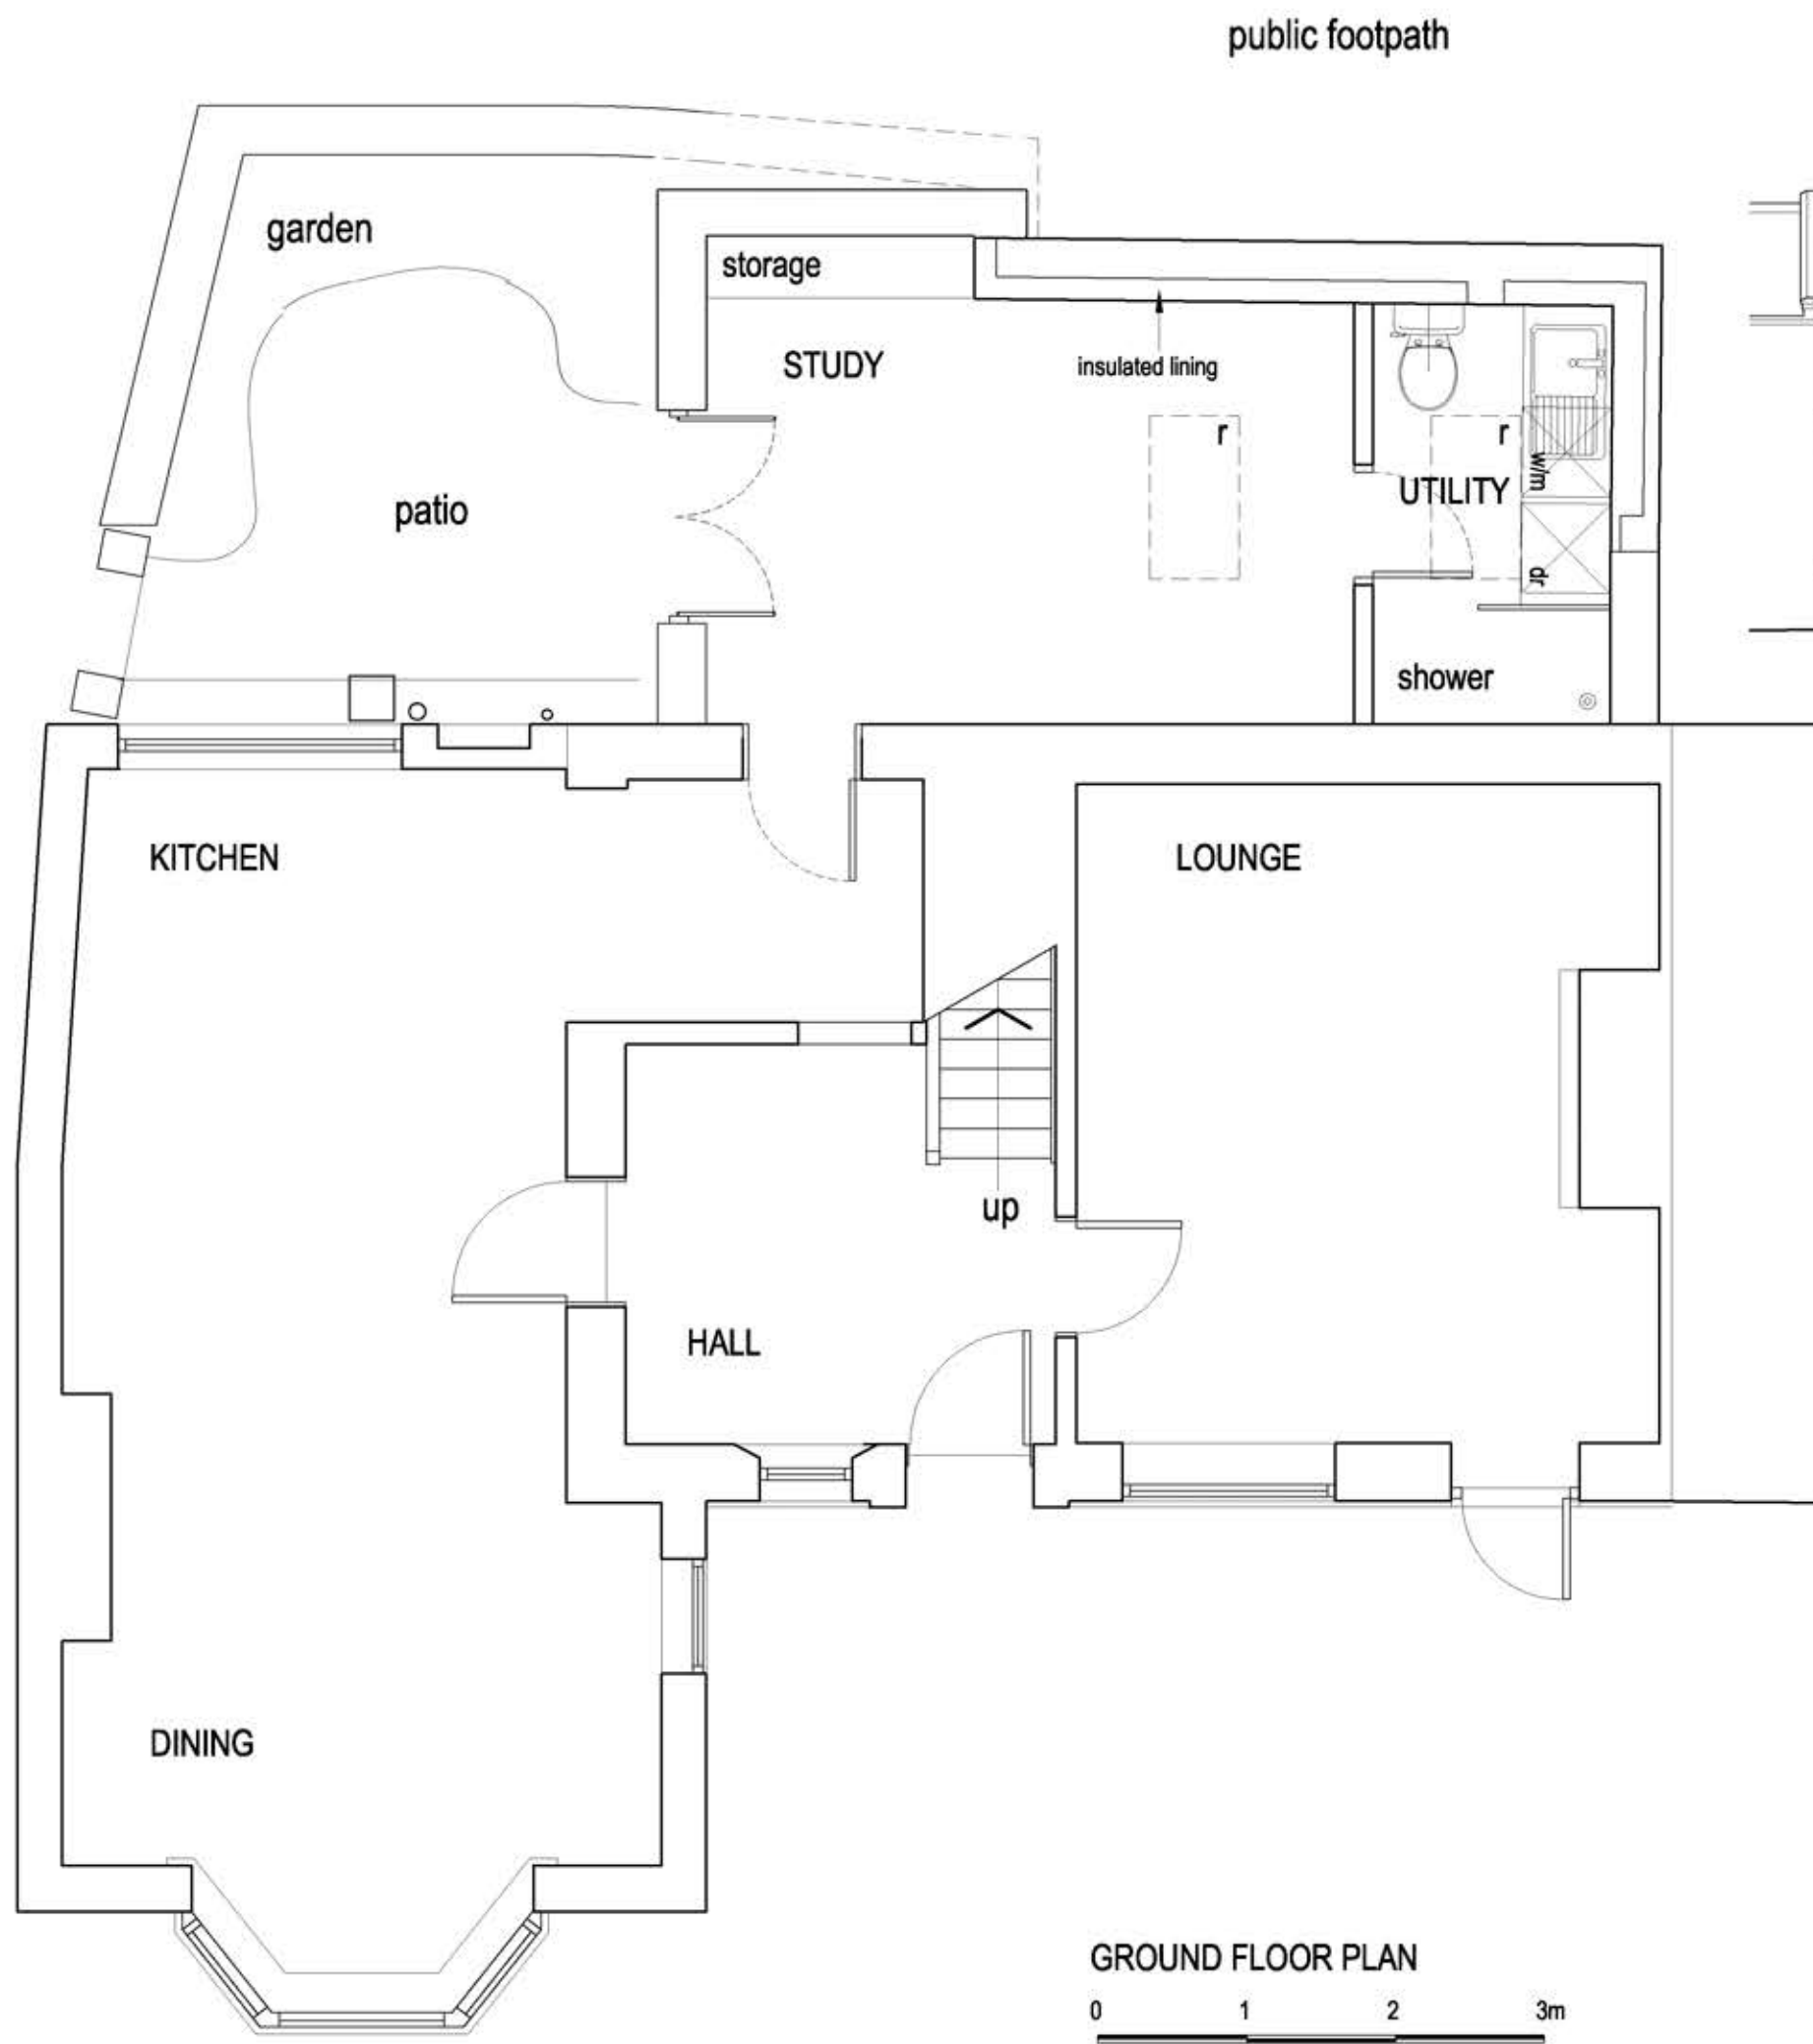

job	Church Stile Cottage Alterations & Extensions	
title	Plan, Section and Elevations as Proposed	
scale	1/50 & 1/100 @ A3	