


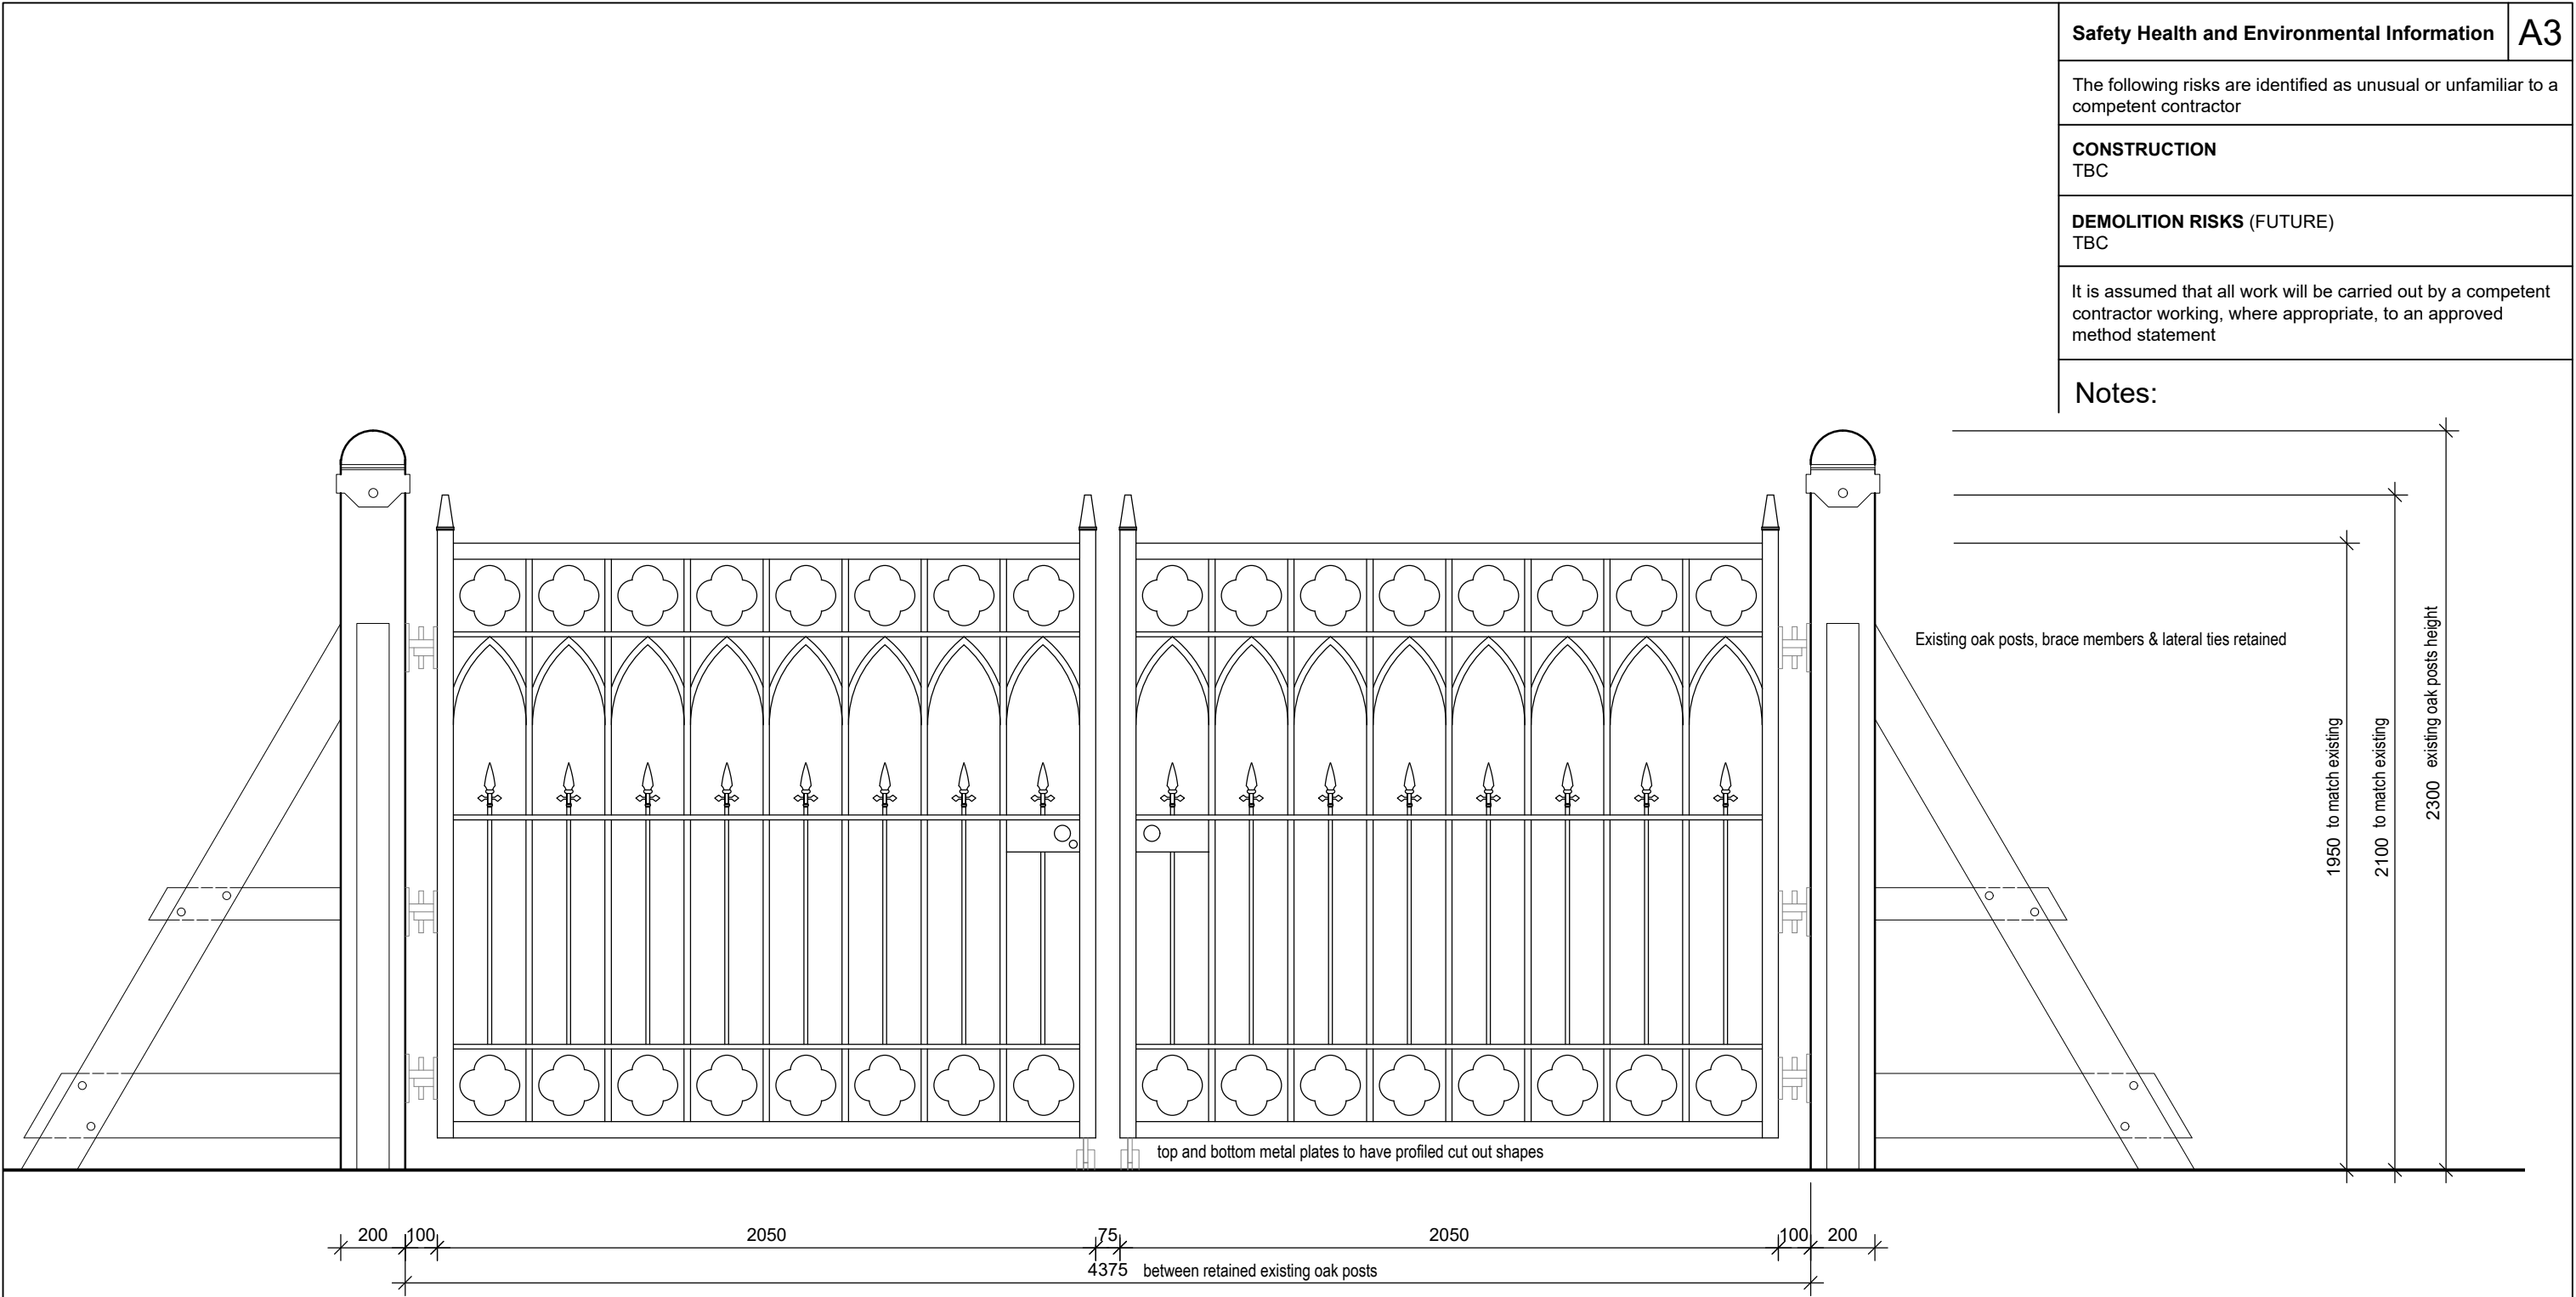

Elevation (Gymnasium Side) of Proposed Replacement Entrance Gates (Metal) - Option 3

Scale 1:20

- Note:
- Existing oak posts, brace members & lateral ties retained. Existing inset galvanised steel rails retained.
 - Proposed forged steel gates by specialist fixed between existing oak posts.
 - Sizes of gate members are indicative; actual sizes to be confirmed by metal gate specialist. Painted finish, proposed colour-black.
 - Gap between existing posts and gates, and between the pair of gates is indicative and to be confirmed by the metal gate specialist based on the ironmongery recommended to suit the gates.
 - Remedial isolated repairs will be required to the existing oak posts, following the installation of the new metal gates.
 - Generally isolated works also required to tarmac finish surrounding gates, especially to remedy current water puddling taking place near gates.

REV	DETAILS	DATE	CHECKED
 brownhill hayward brown chartered architects			
01543 254357 - mail@bhbarchitects.co.uk			
Proposed replacement external entrance gates, Alton Castle		DRAWING NO. 3339-22	
Proposed Replacement Gates- Option 3		REV	DATE
Kenelm Youth Trust			Jan'22
LBC		DRAWN MK	CHECKED AM
ISO 9001 REGISTERED FIRM		ISO 14001 REGISTERED FIRM	
The copyright of this drawing and design is vested in the Architect and must not be copied or reproduced without written consent. All dimensions given are to be verified on site by the responsible contractor.		PART OF bhb architects	