


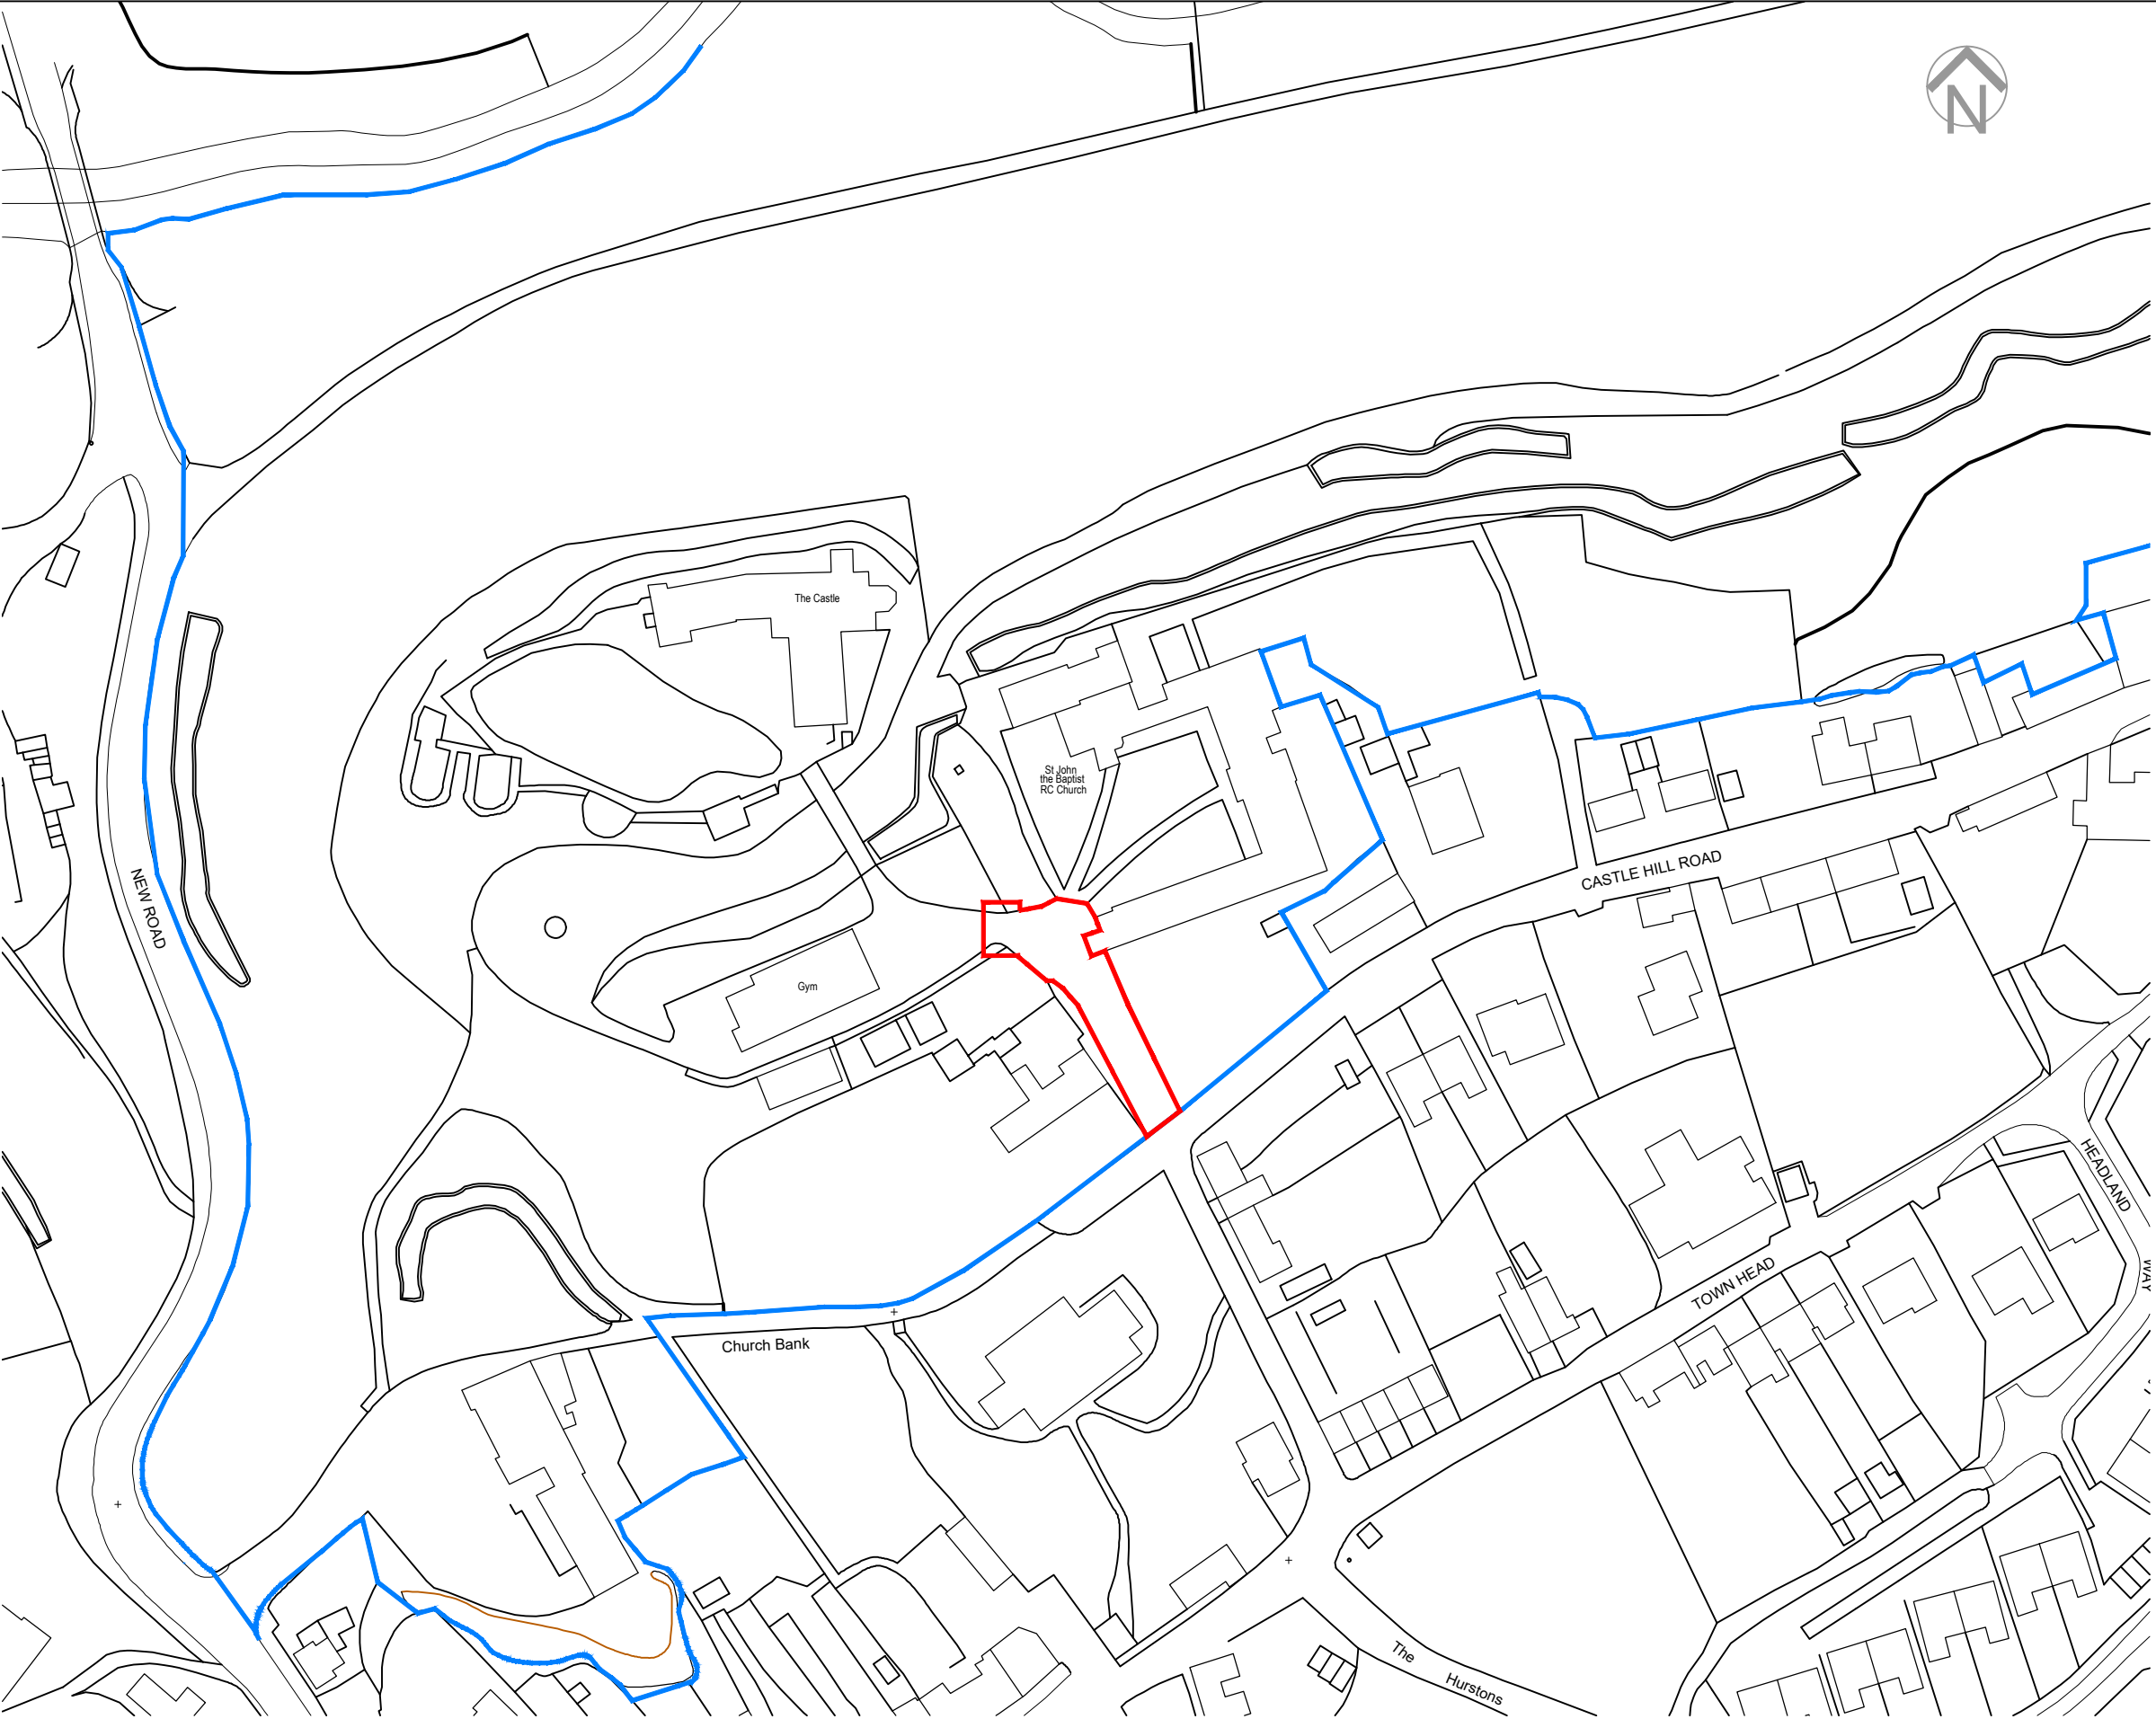

Location Plan 1:1250

Safety Health and Environmental Information

A3

The following risks are identified as unusual or unfamiliar to a competent contractor

CONSTRUCTION

TBC

DEMOLITION RISKS (FUTURE)

TBC

It is assumed that all work will be carried out by a competent contractor working, where appropriate, to an approved method statement

Notes:

FOR GUIDANCE ONLY

1:20

1:100

1:50

1:5

200mm

400mm

600mm

800mm

1000

1m

2m

3m

4m

5m

100mm

200mm

Application Site Boundary

Other land in control of Applicant

A

Red line amended, following receipt of SMDC validation letter, dated 28.03.2022

28/03/2022

REV

DETAILS

DATE

CHECKED



brownhill hayward brown

chartered architects

01543 254357 - mail@bhbarchitects.co.uk

Proposed replacement external entrance gates, Alton Castle

Kenelm Youth Trust

Location Plan

LBC

DRAWN MK

CHECKED AM

SCALE 1:1250@ A3

 ISO 9001
REGISTERED FIRM

 ISO 14001
REGISTERED FIRM

The copyright of this drawing and design is vested in the Architect and must not be copied or reproduced without written consent. All dimensions given are to be verified on site by the responsible contractor.

PART OF

bhb

architects

DRAWING NO. 3339-24

REV A

DATE Jan'22