



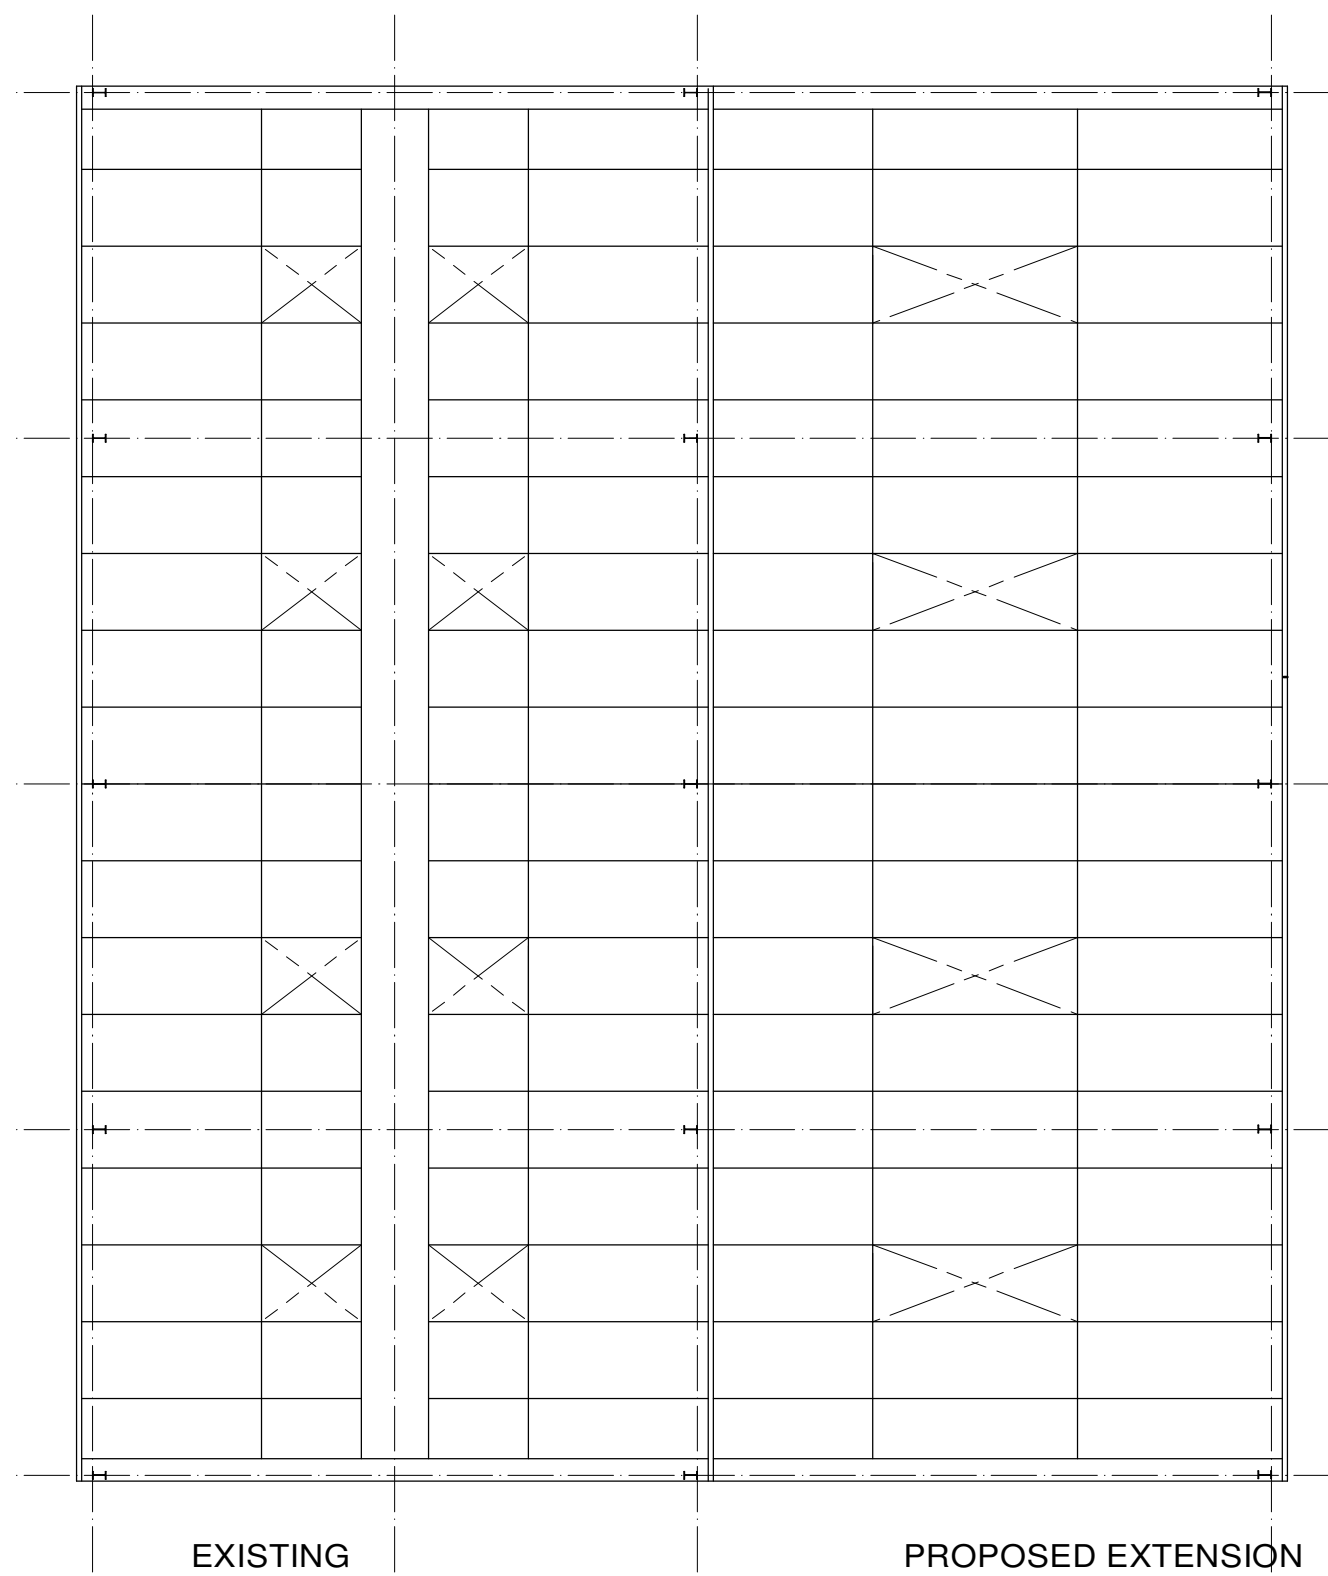


ROOF PLAN

GENERAL SPECIFICATION

Side extension to existing Agricultural Storage Building 7.6m wide x 4/4.572m bays long with 10° roof slope
 Roof covered in profile 6 fibre cement sheets with matching profile roof lights.
 Vertical - one side and both gables clad from roof line to 2m high concrete panels in steel box profile plastisol coated (Olive Green) sheet.
 Front gable to have door opening
 To eaves 150mm half round upvc black gutter with all necessary support brackets, stop ends, running outlet with RWP to ground level.

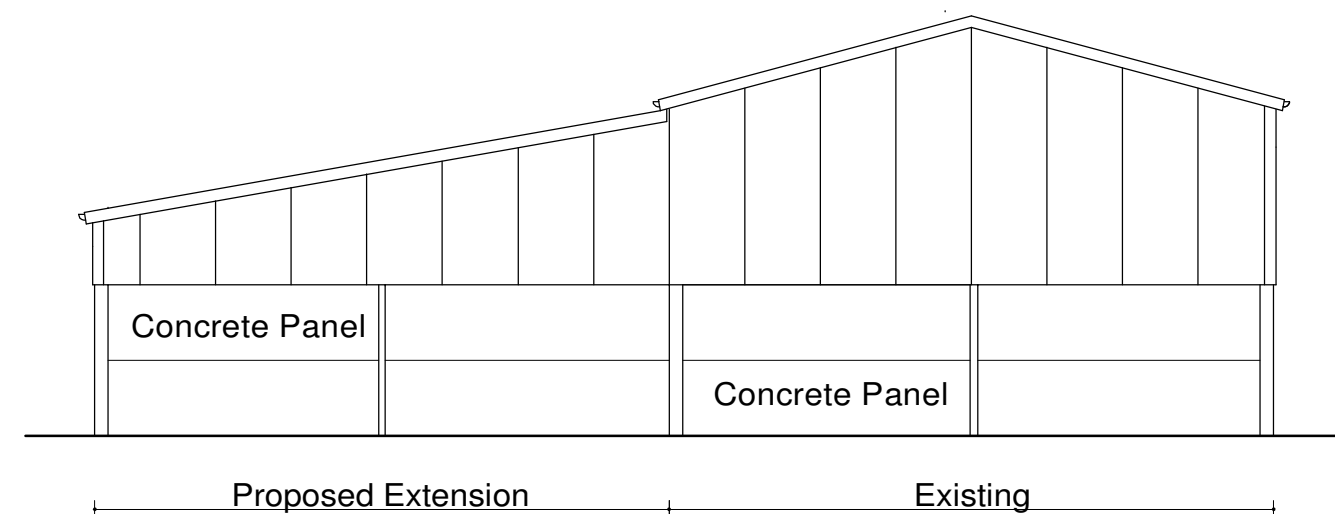

REAR GABLE

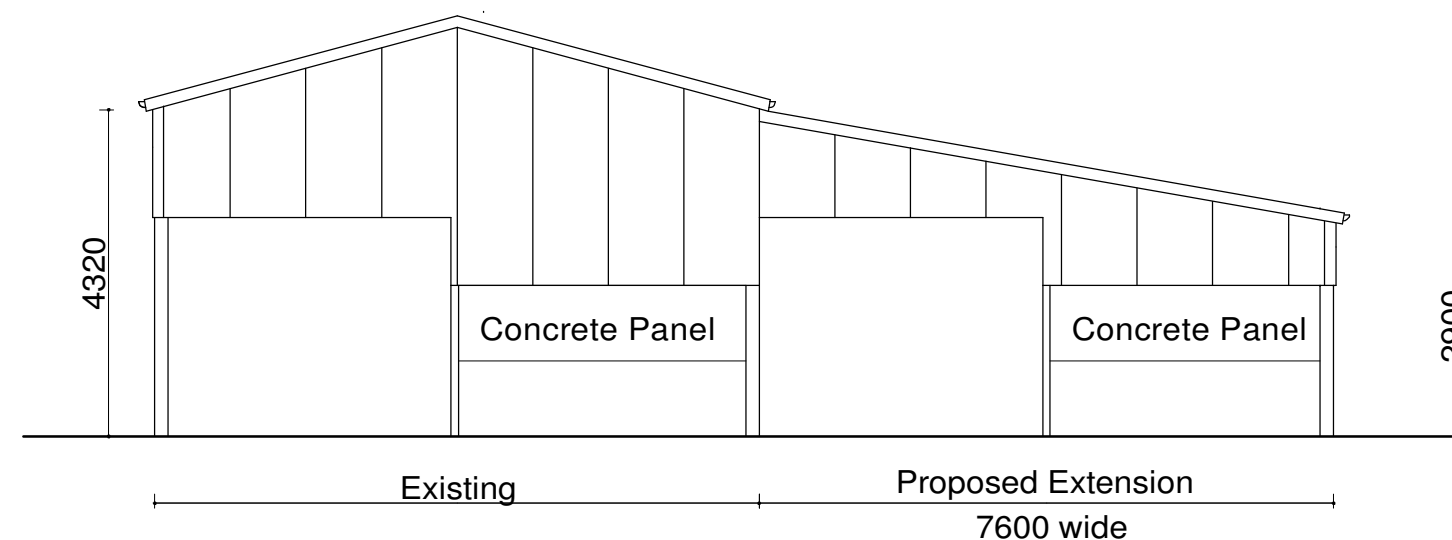

FRONT ELEVATION

PROPOSED EXTENSION TO AGRICULTURAL STORAGE SHED at Holmlea Cottage, Leek Road, CELLARHEAD, ST9 0DG

Matilda Milner
 C.2104.21 - GA1
 General Arrangement
 Scale 1 to 50 on A1
 1 to 100 on A3