




Rev	Drawn	Comments	Date
A	KEW	Amendments and further details following site meeting	Mar 22

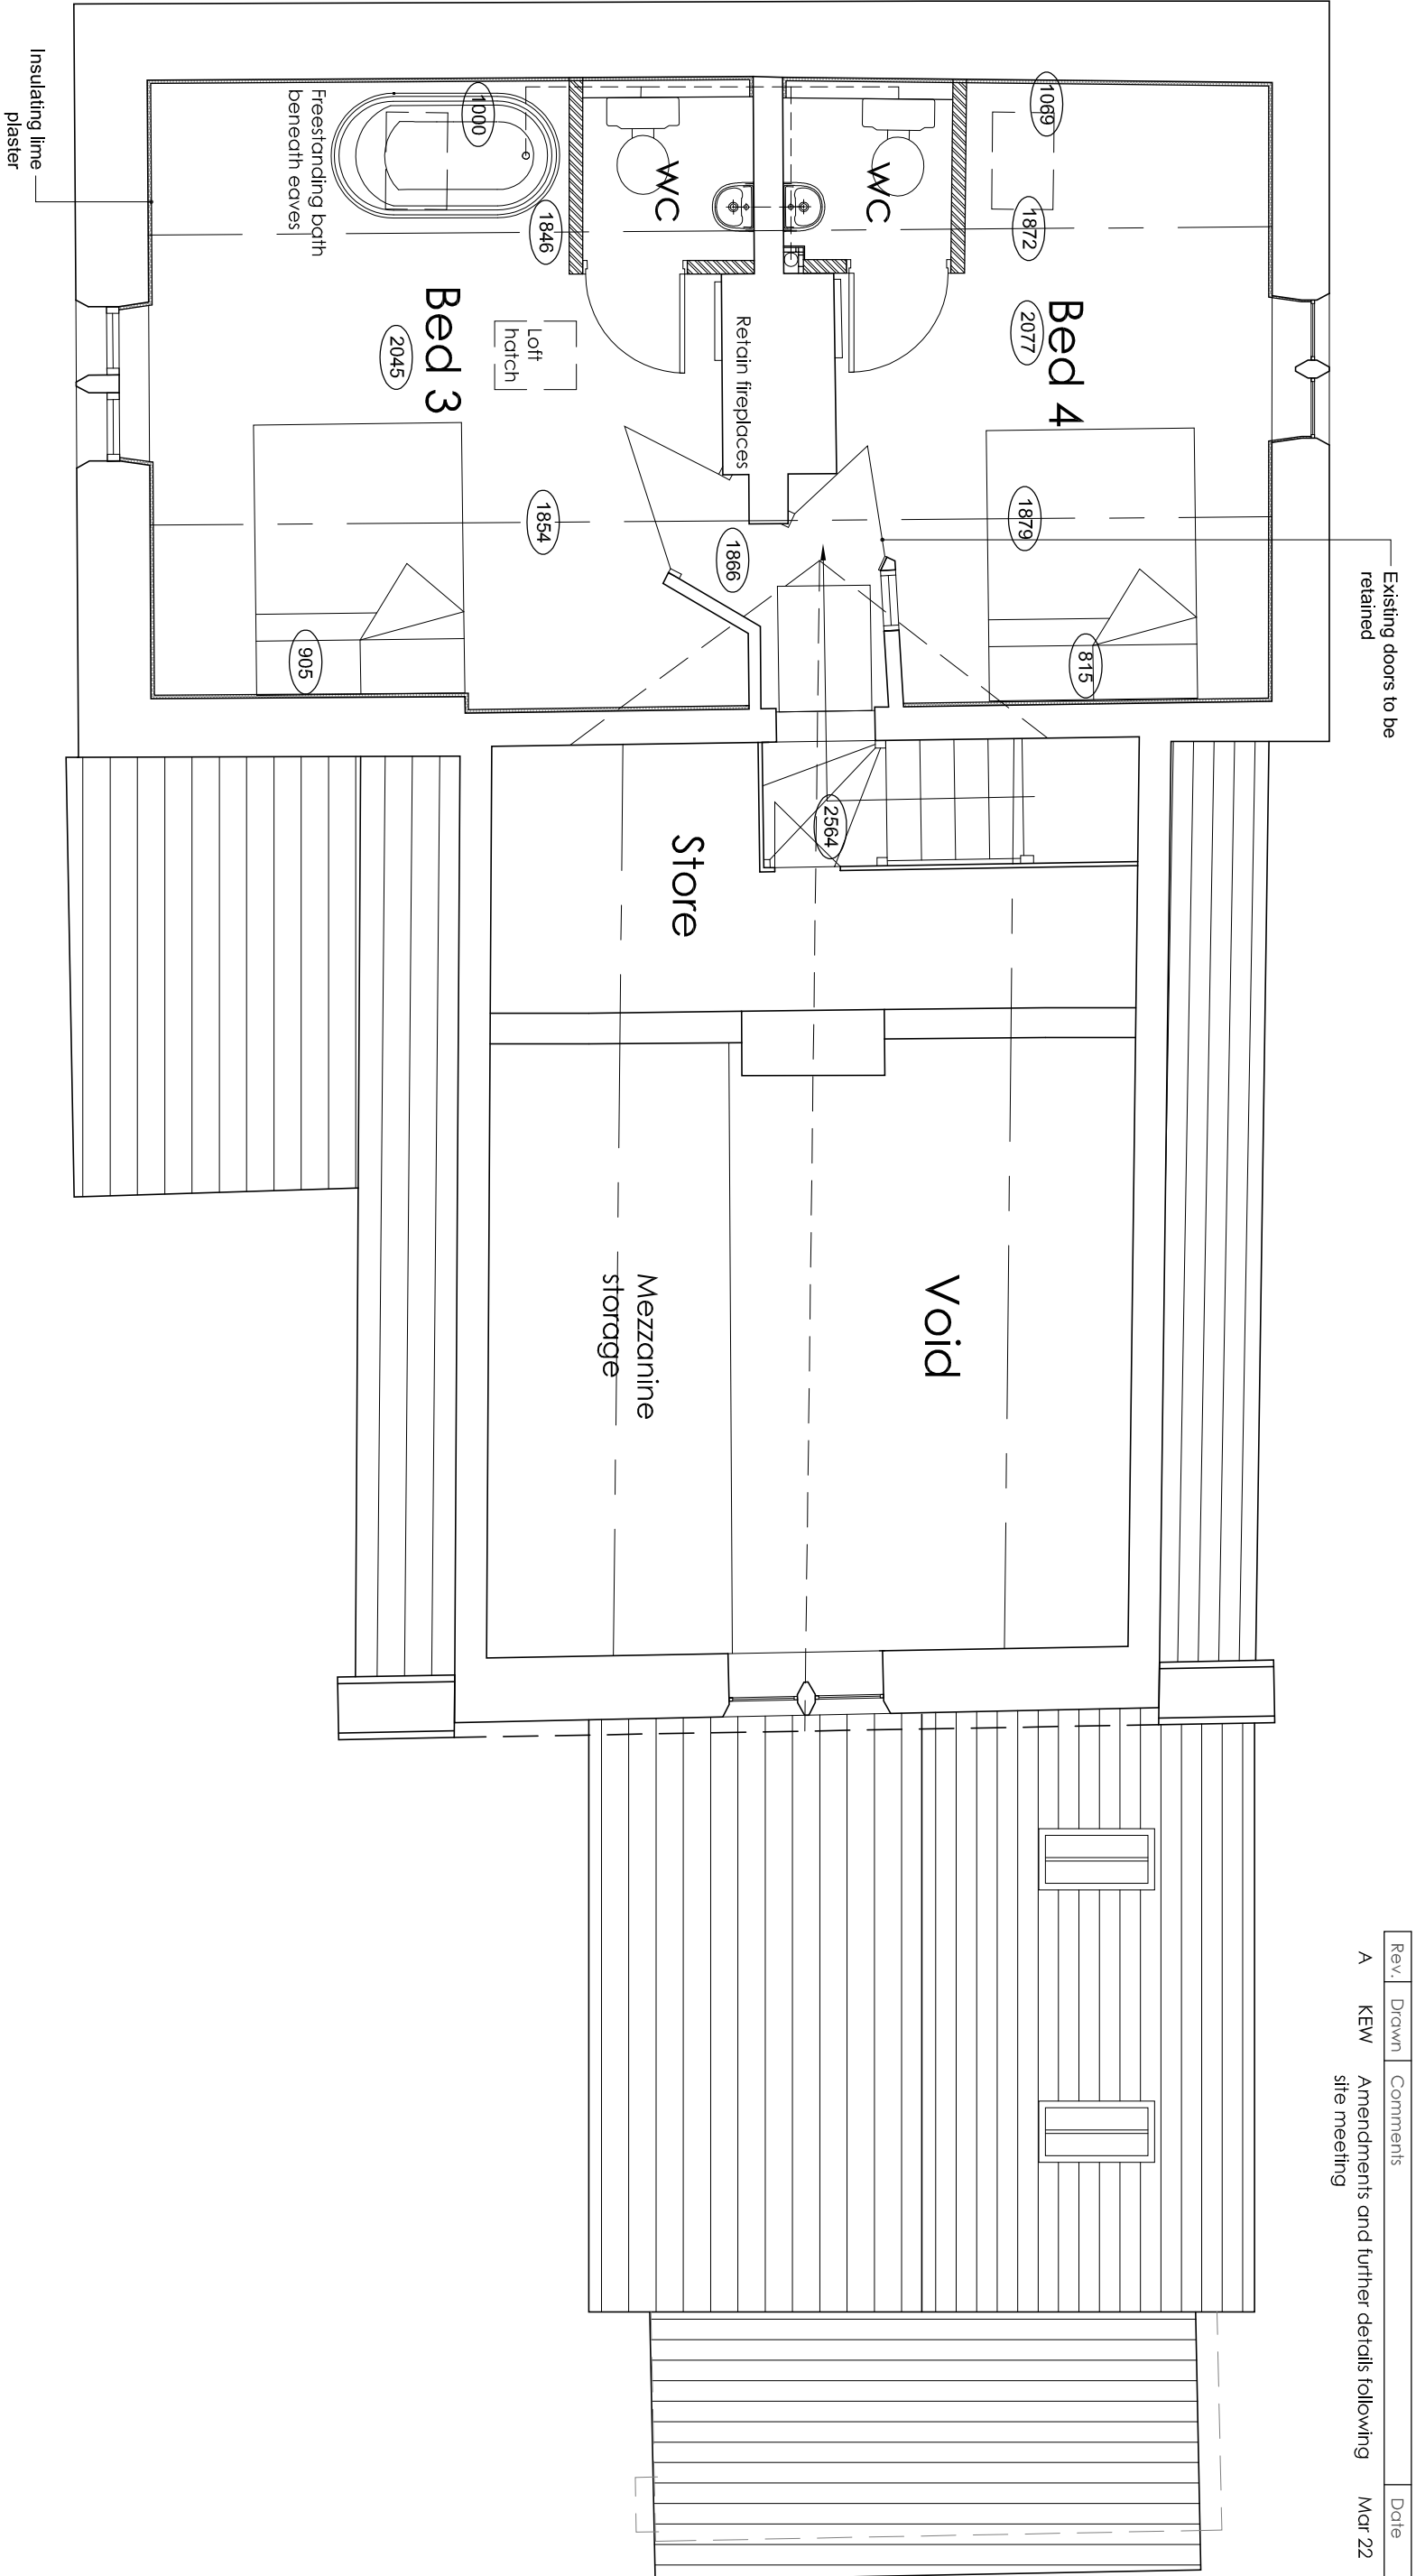


SECOND FLOOR PLAN 1:50

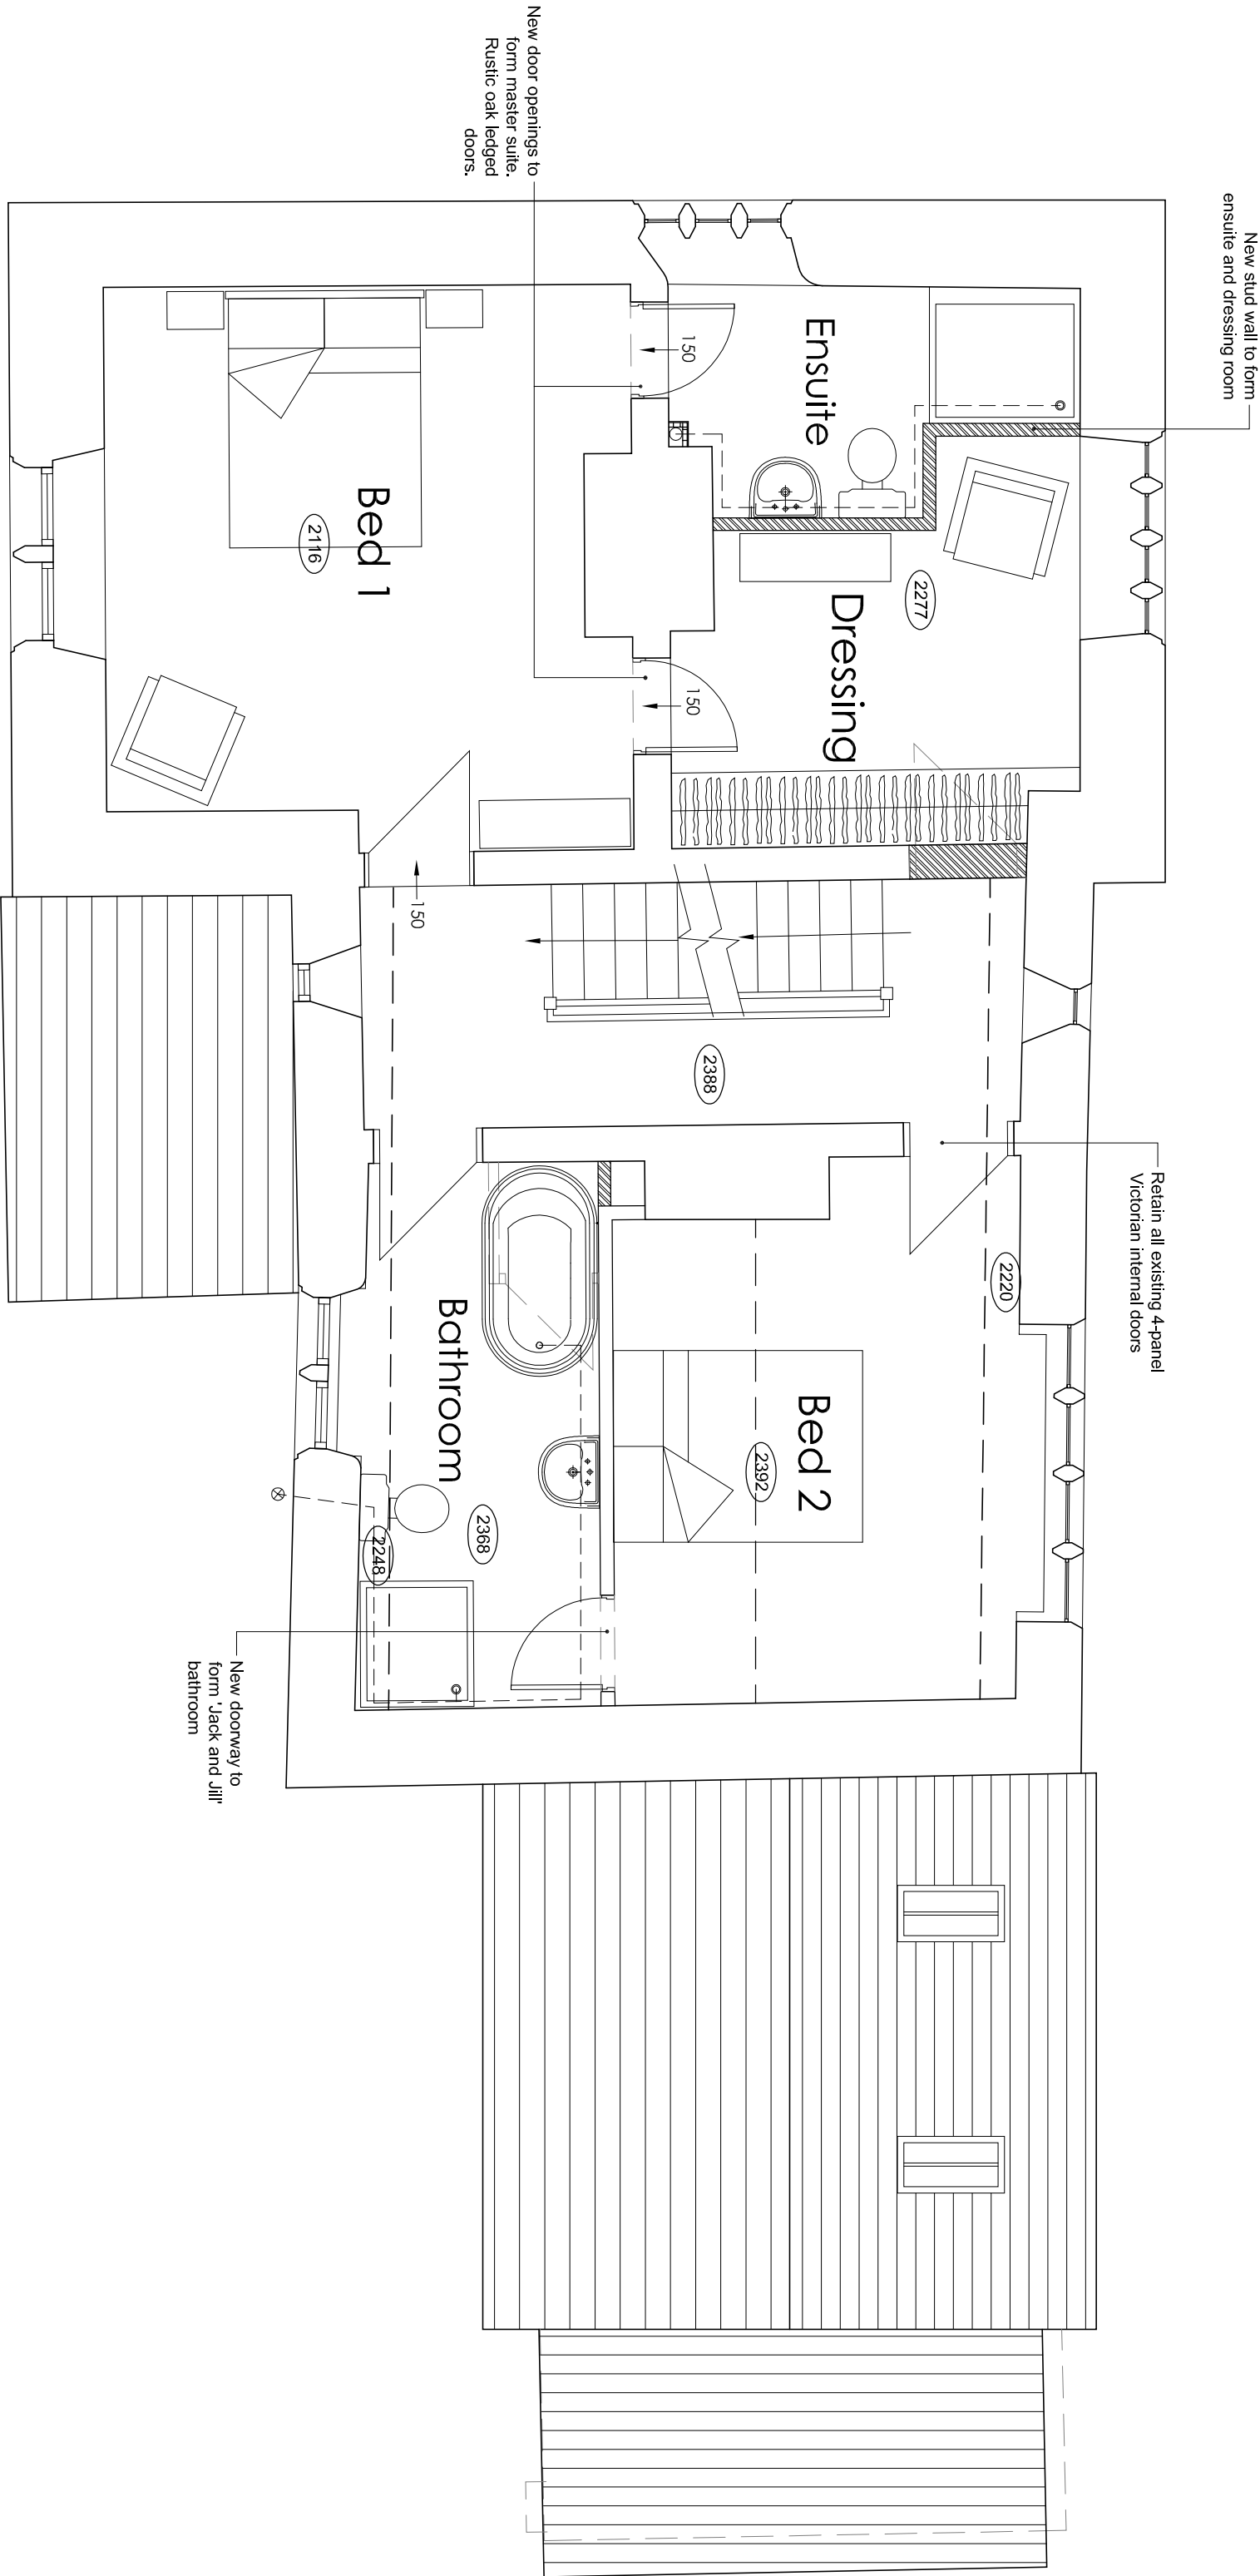


FIRST FLOOR PLAN 1:50

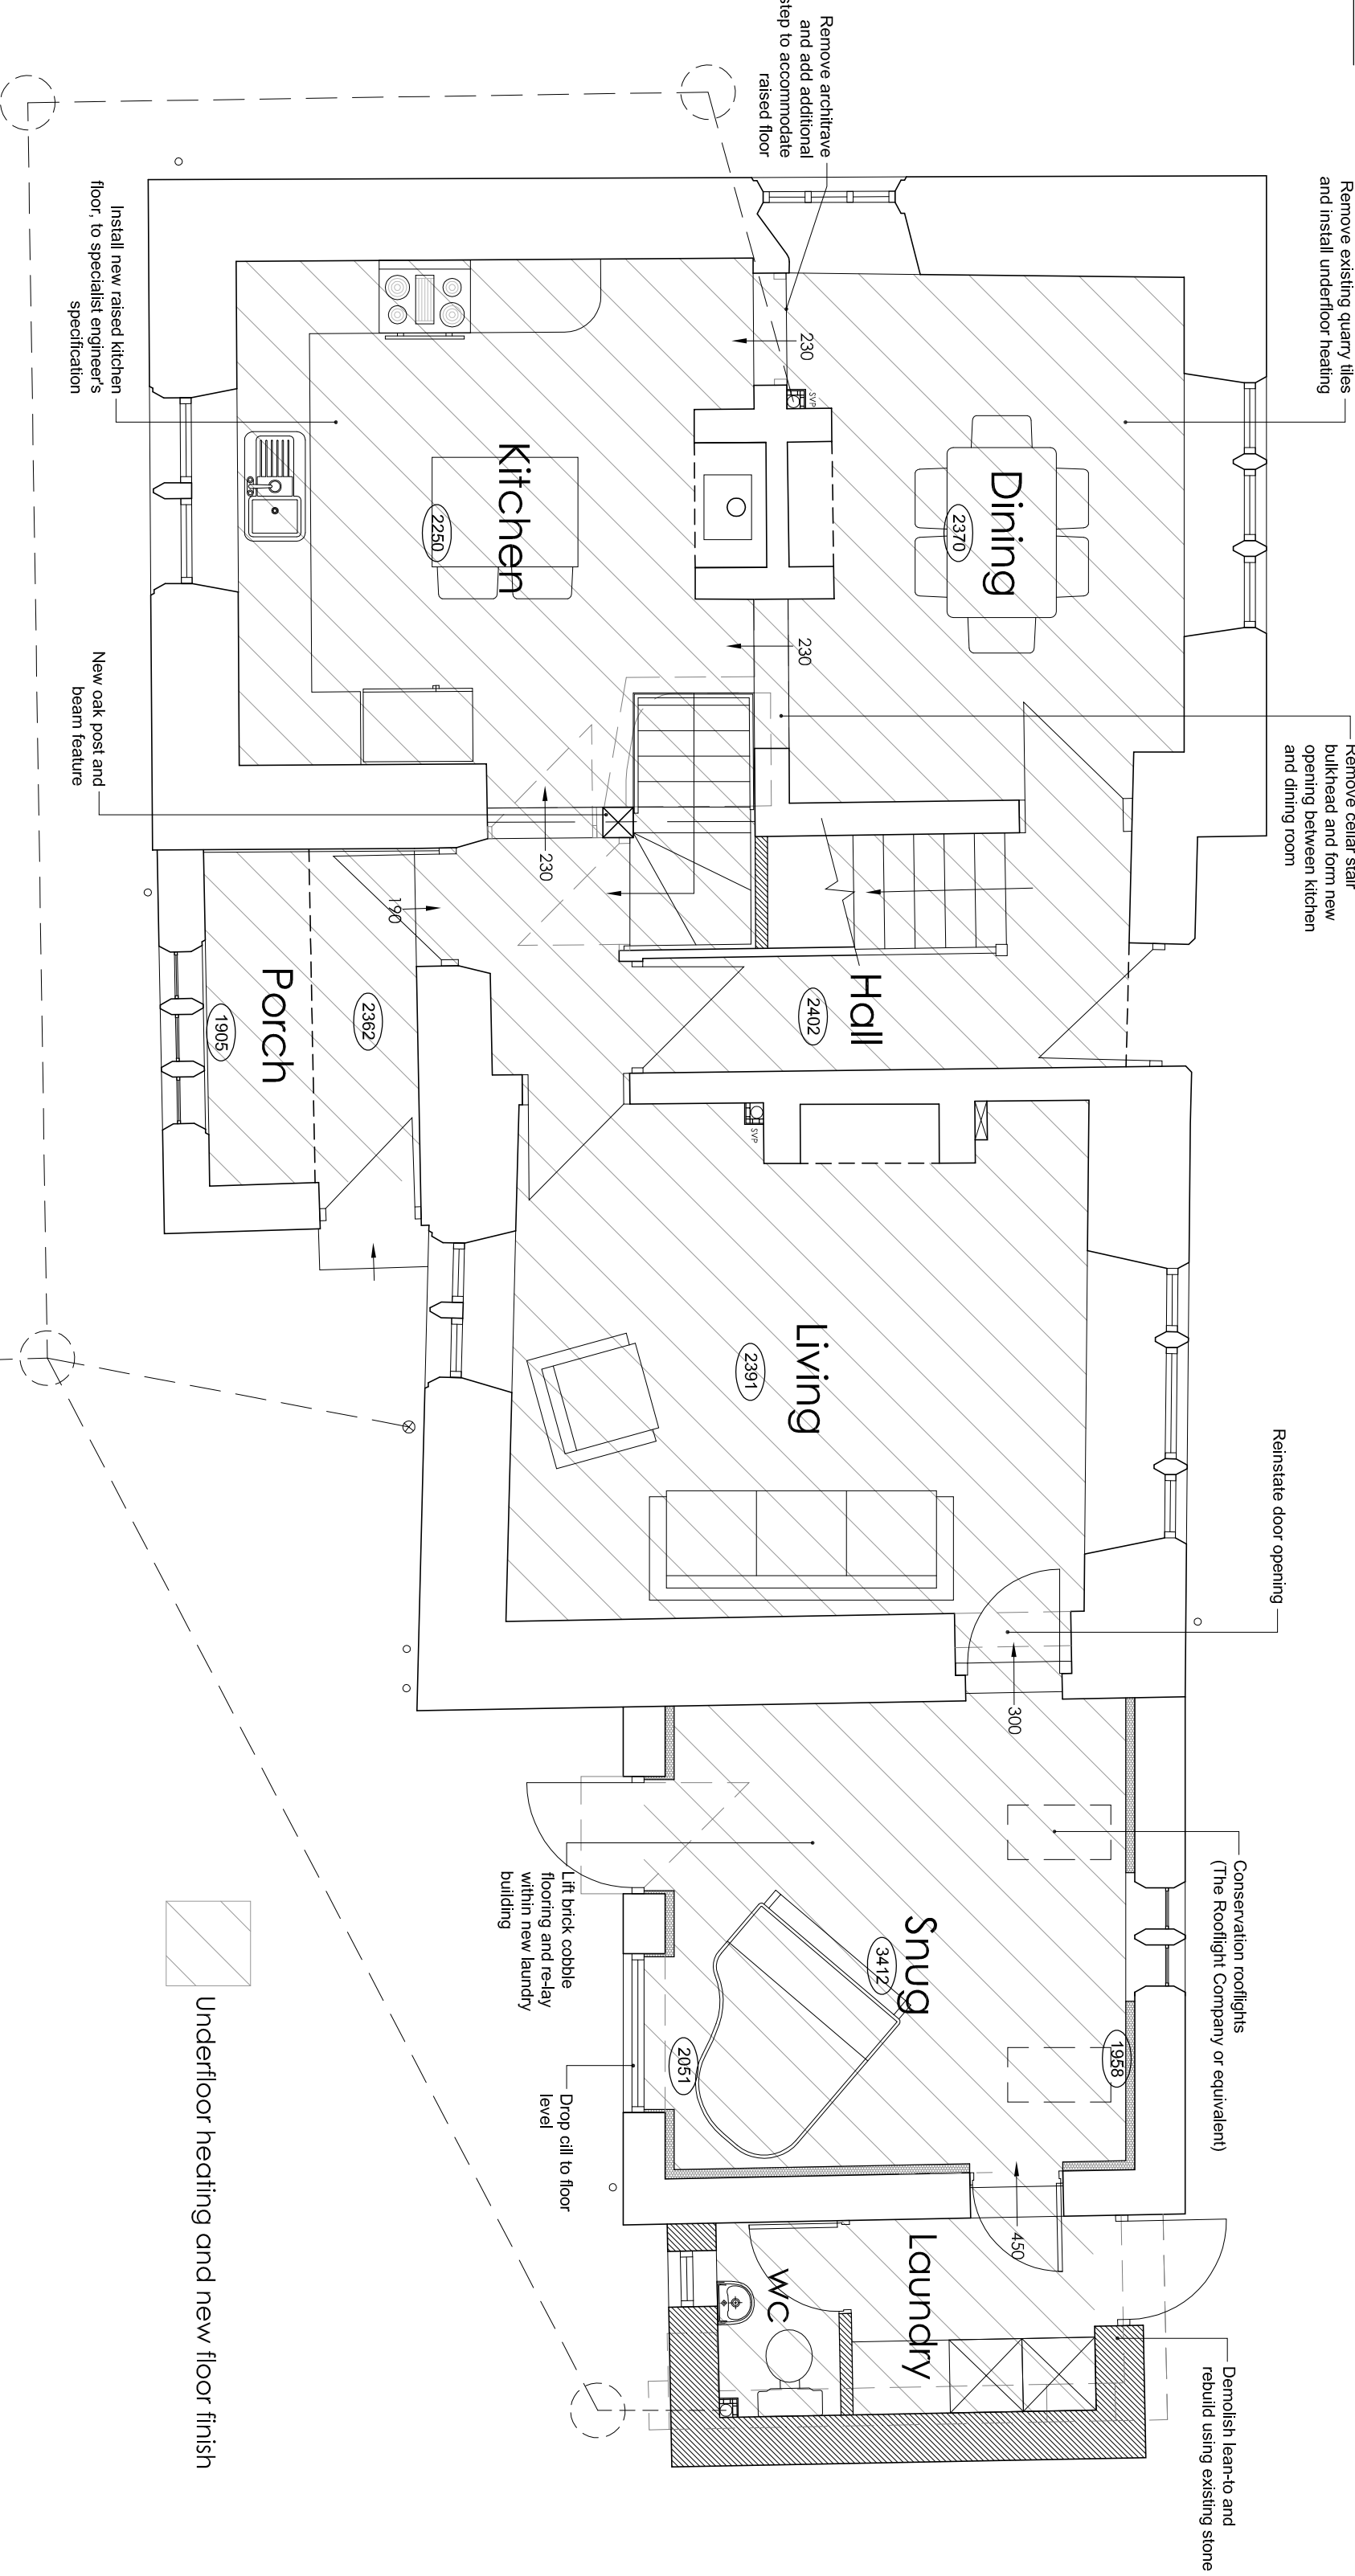

GROUND FLOOR PLAN 1:50

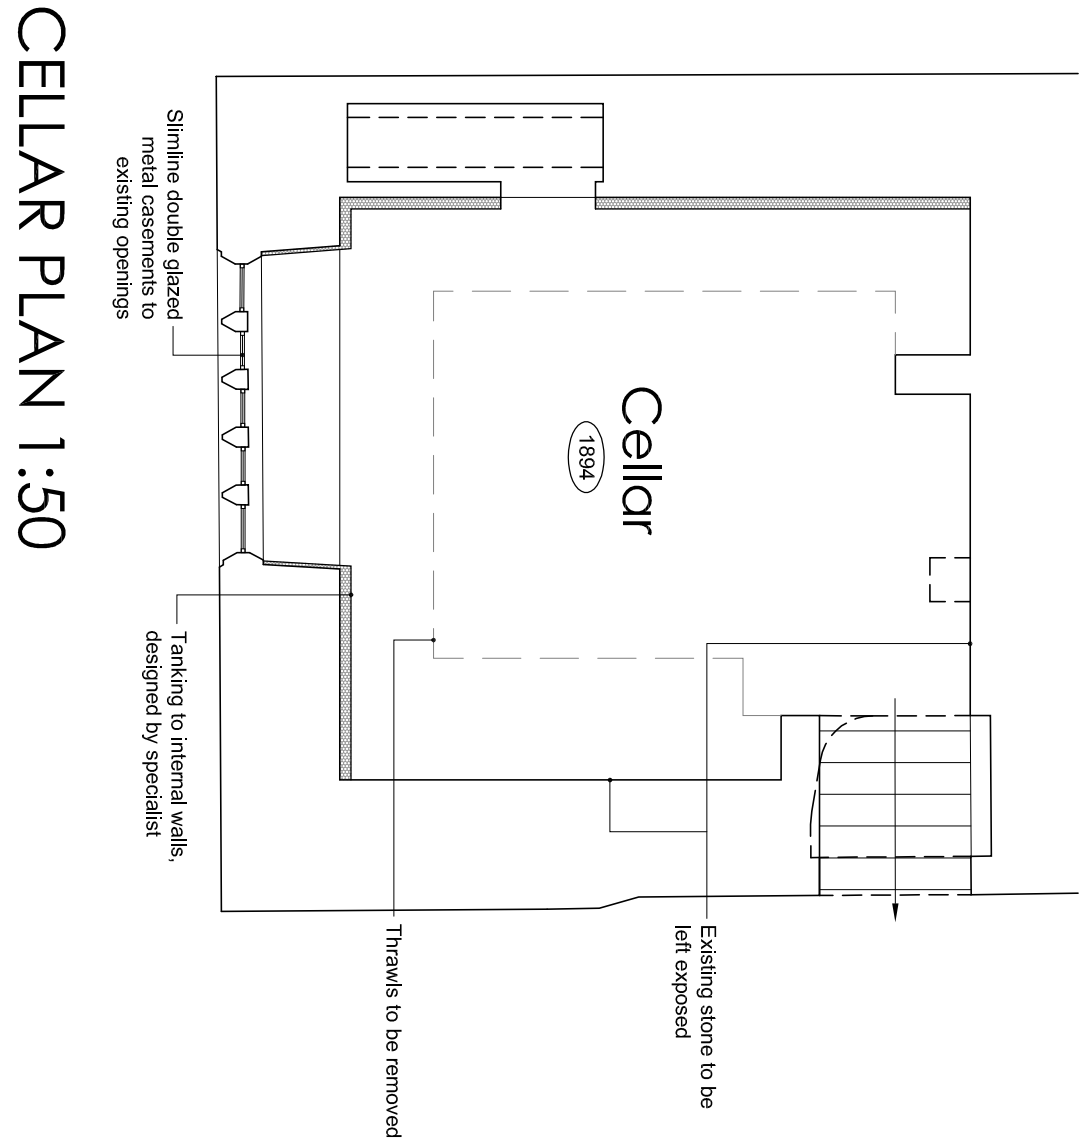

CELLAR PLAN 1:50

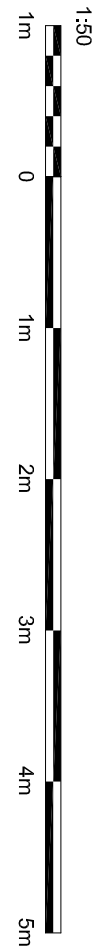

Hewitt&Carr Architects
A. Design & Architecture Ltd
T. 01535 558899
E. enquiries@hccarchitects.co.uk
W. www.hccarchitects.co.uk

Client
Mr S. Newell & Dr T. Petty

Project
Proposed Alterations to
Oldridge Farm, Ashbourne Road, ST10 2HU

Title
Plans as Proposed

Drawn
Planning
Date
Scale 8/A
As Shown

Drawn
KEW
Checked

Project No.
01088 AL(0)06

Rev
A