



Copyright of this drawing is vested in the Architect and must not be copied or reproduced without consent. Figured dimensions only are to be taken from this drawing. All contractors must visit the site and be responsible for taking and checking all dimensions relative to their work. Hewitt/Care Architects Ltd. is to be advised of any variation between drawings and site conditions. **CLIENTS ARE NOT TO CLAMP DIMENSIONS WITH THE ARCHITECT PRIOR TO SETTING OUT AND NOT TO SCALE FROM THE DRAWING**


Rev	Drawn	Comments	Date
A	KEW	Amendments and further details following site meeting	Mar 22

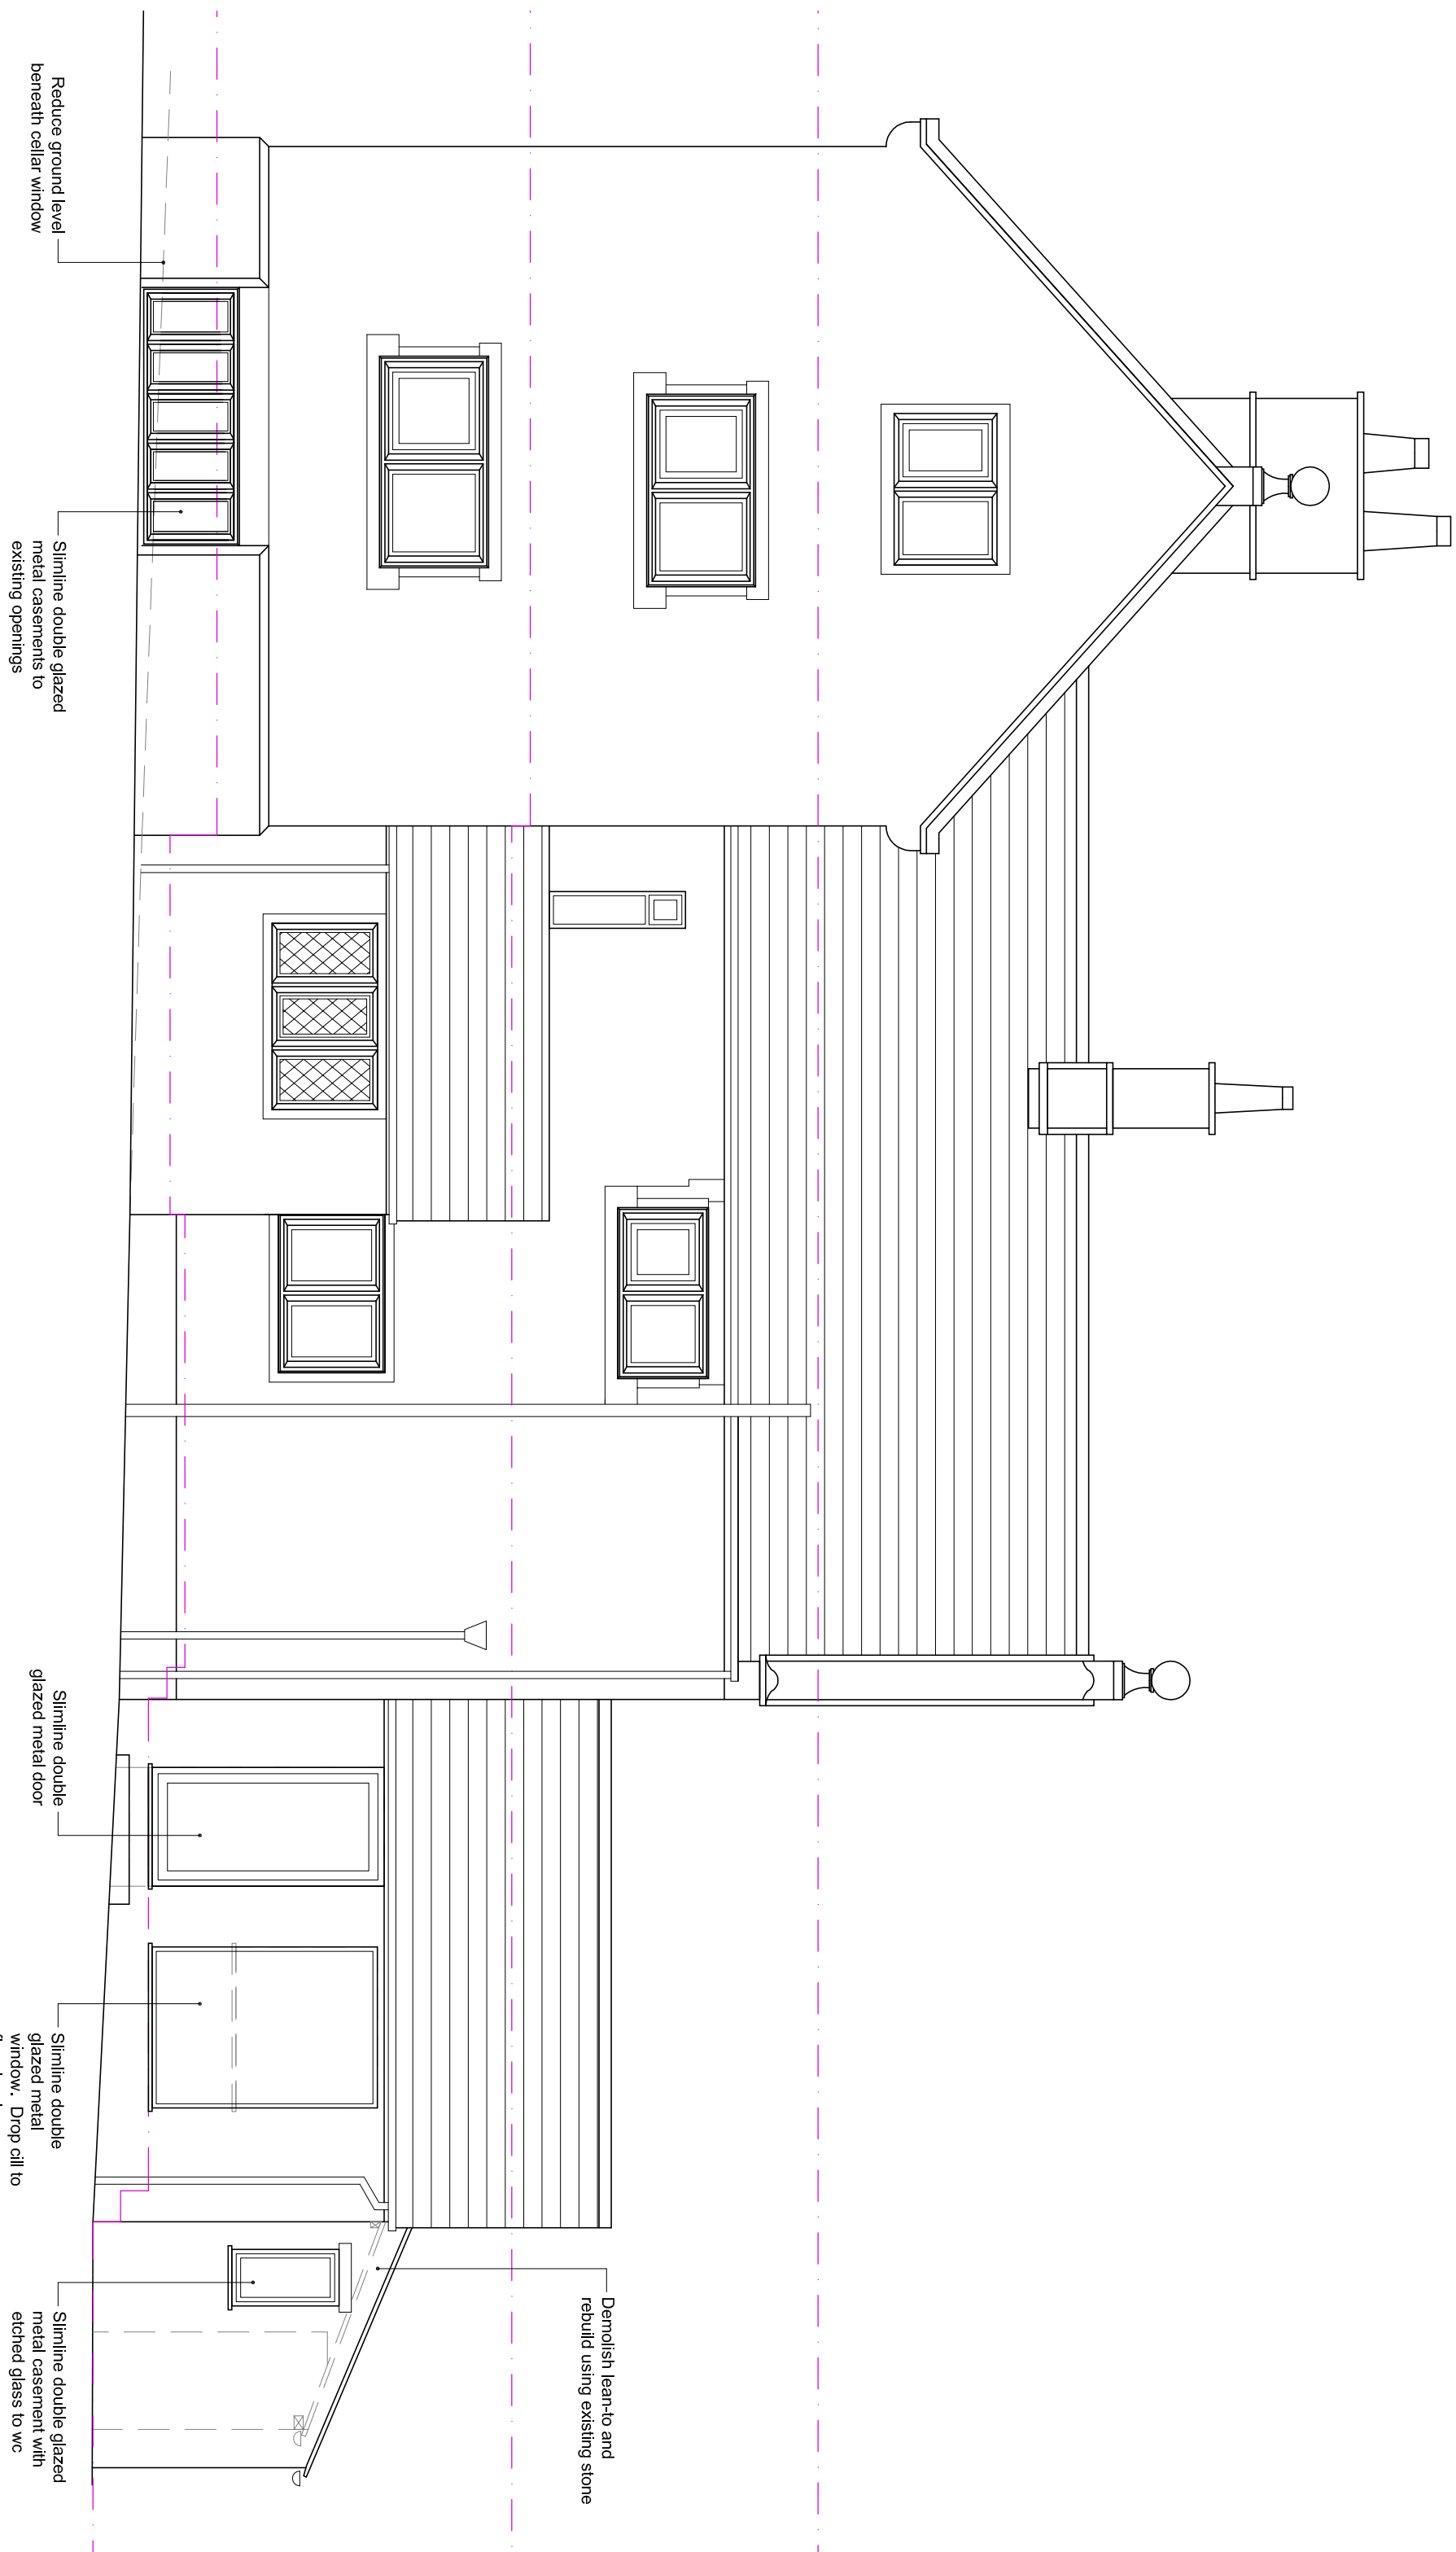


NORTHERN ELEVATION 1:50

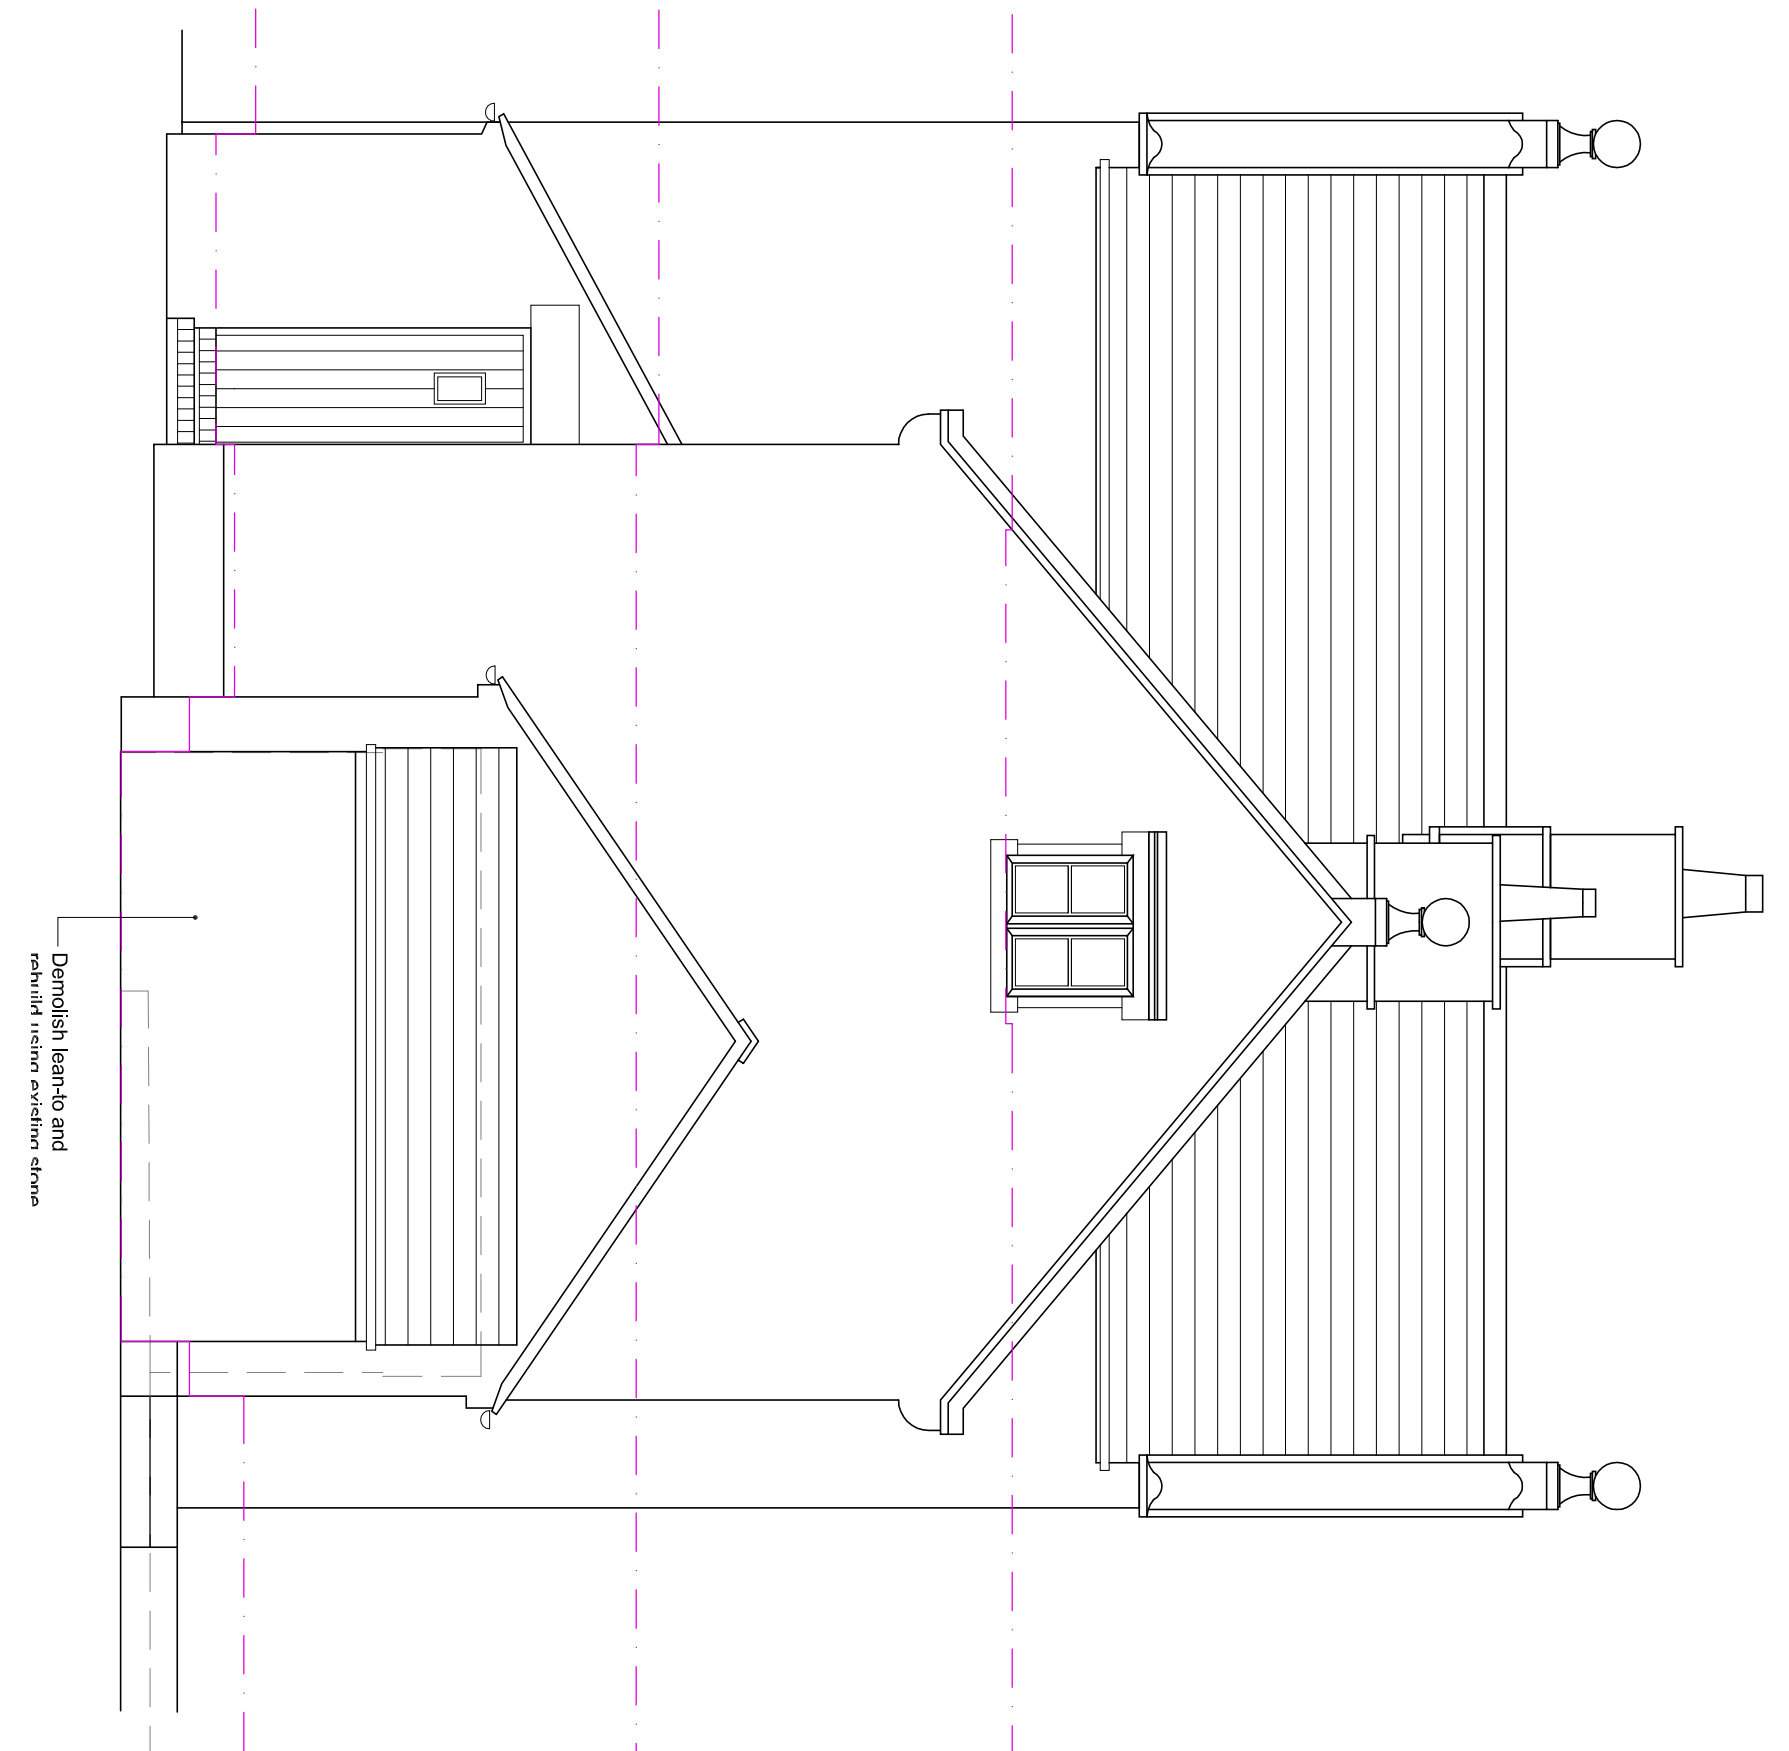

WESTERN ELEVATION 1:50

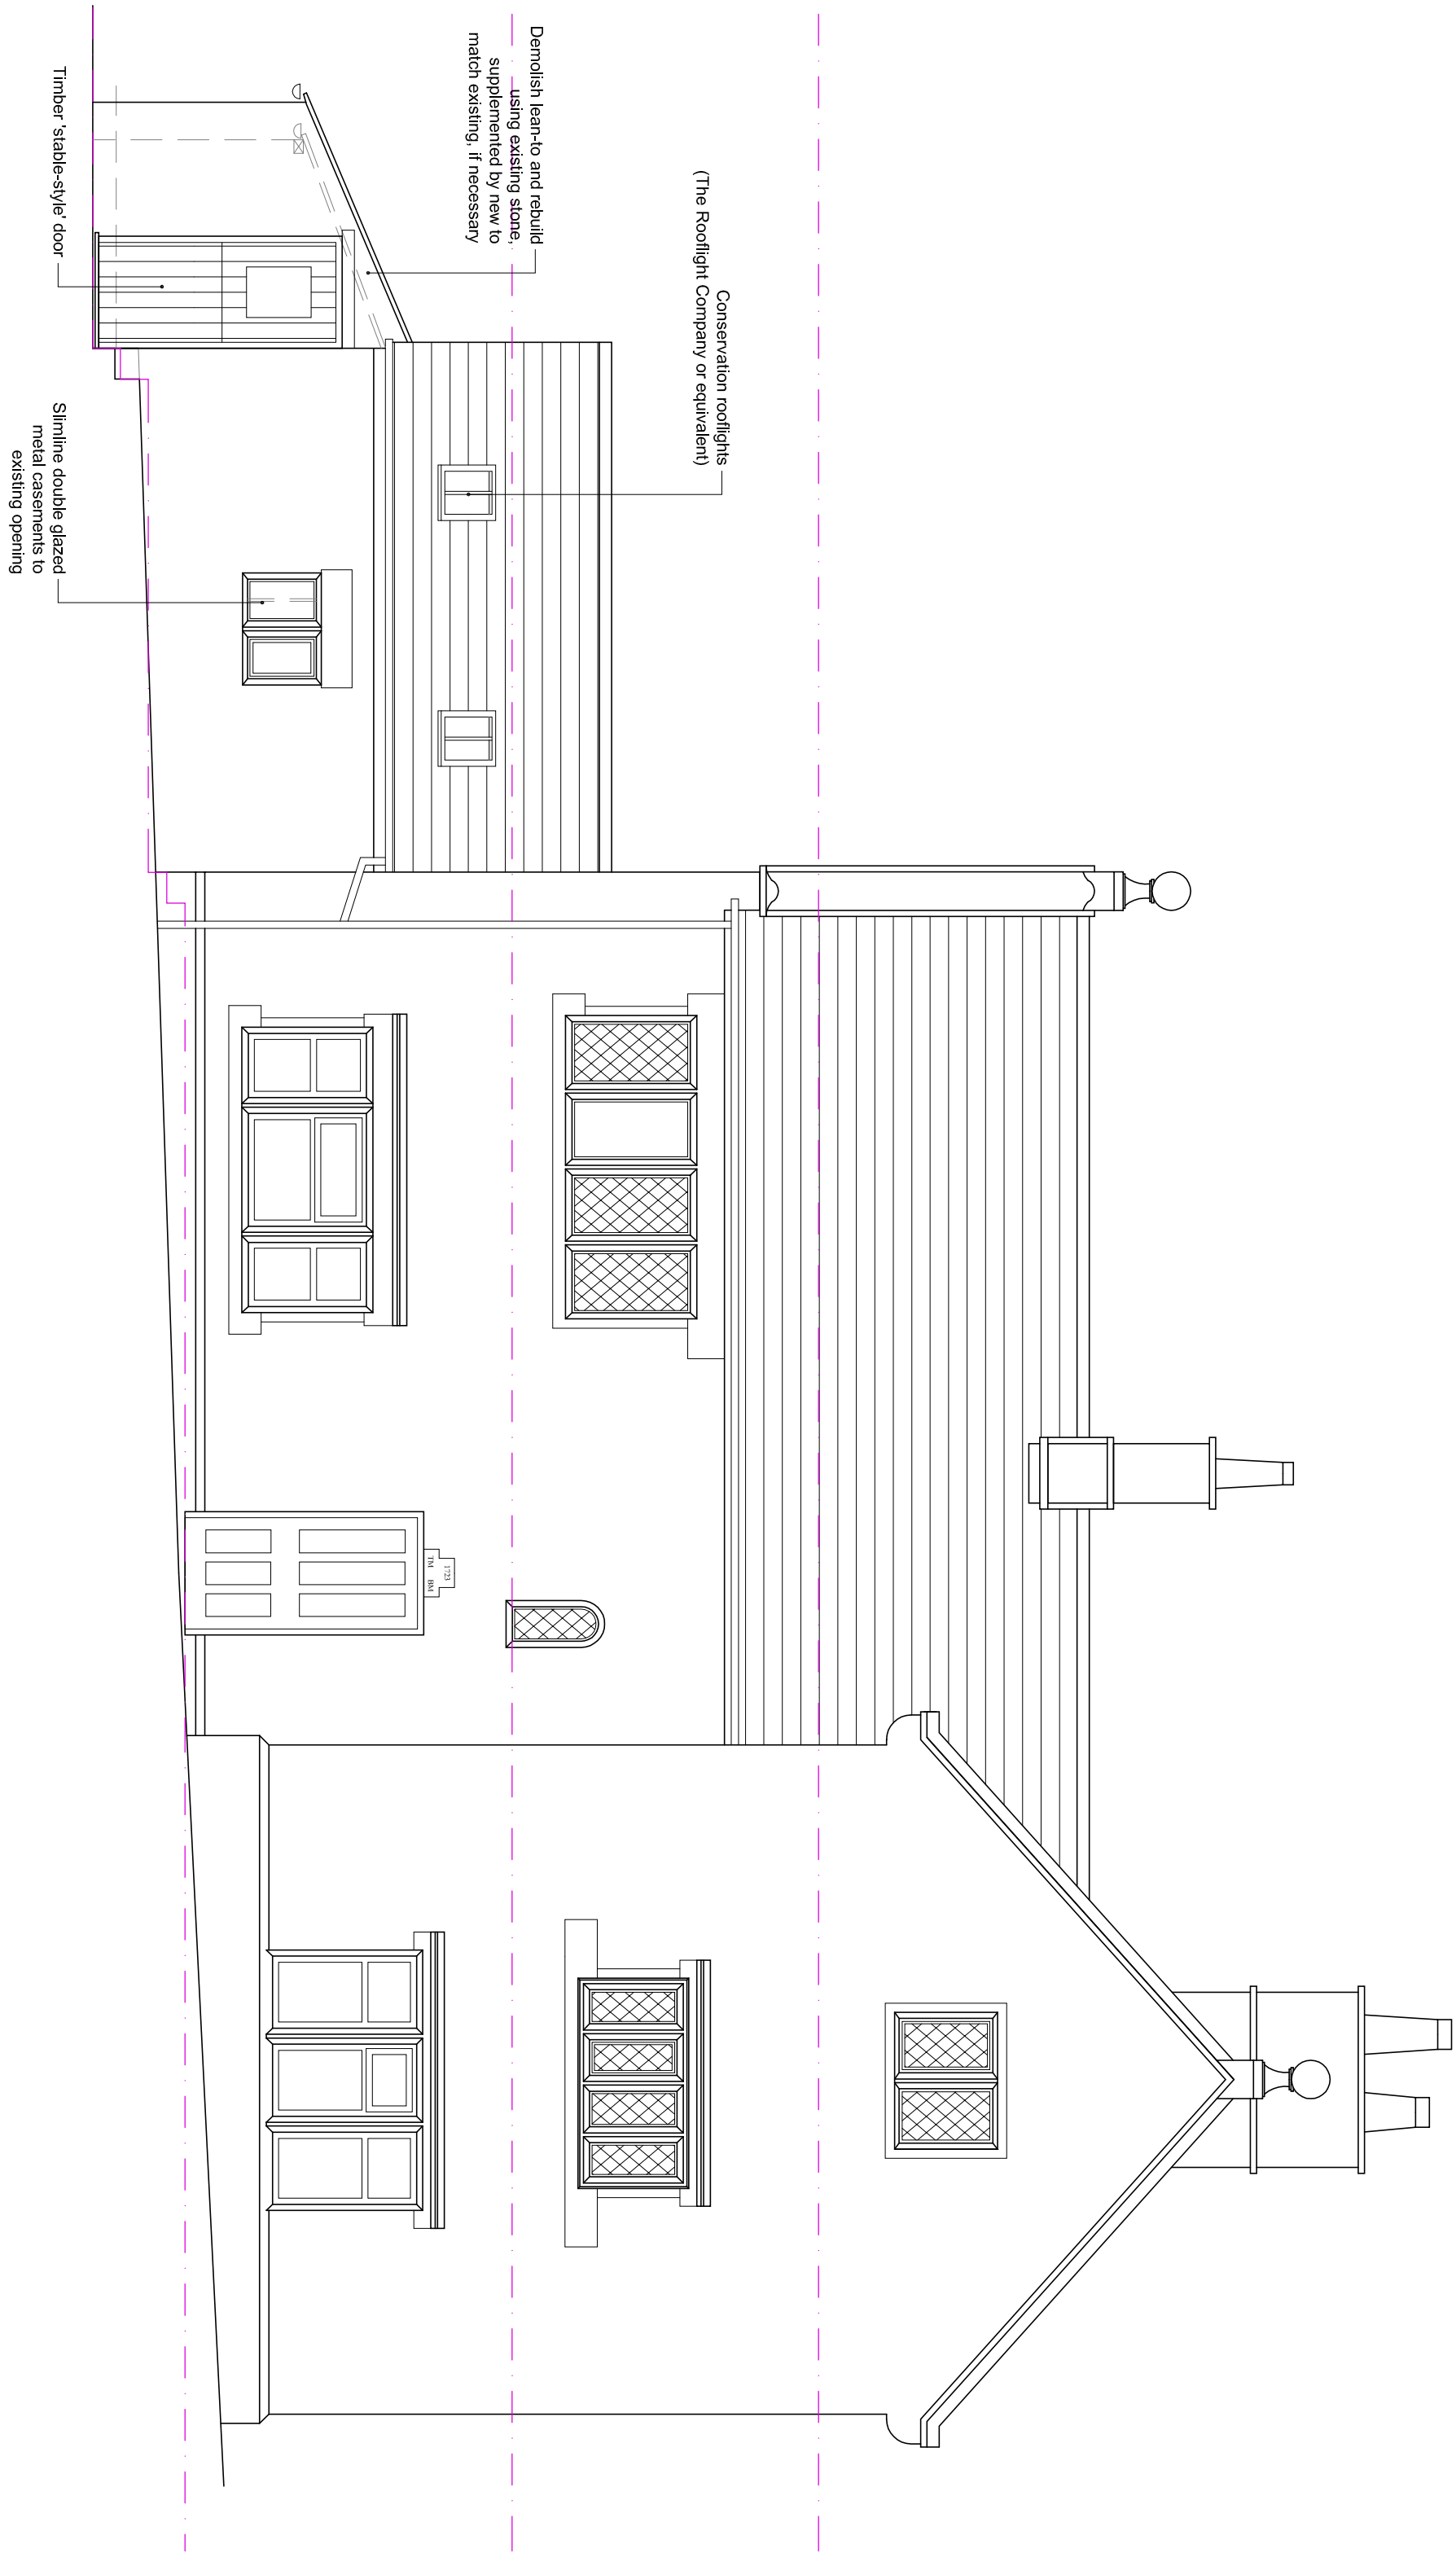

SOUTHERN ELEVATION 1:50

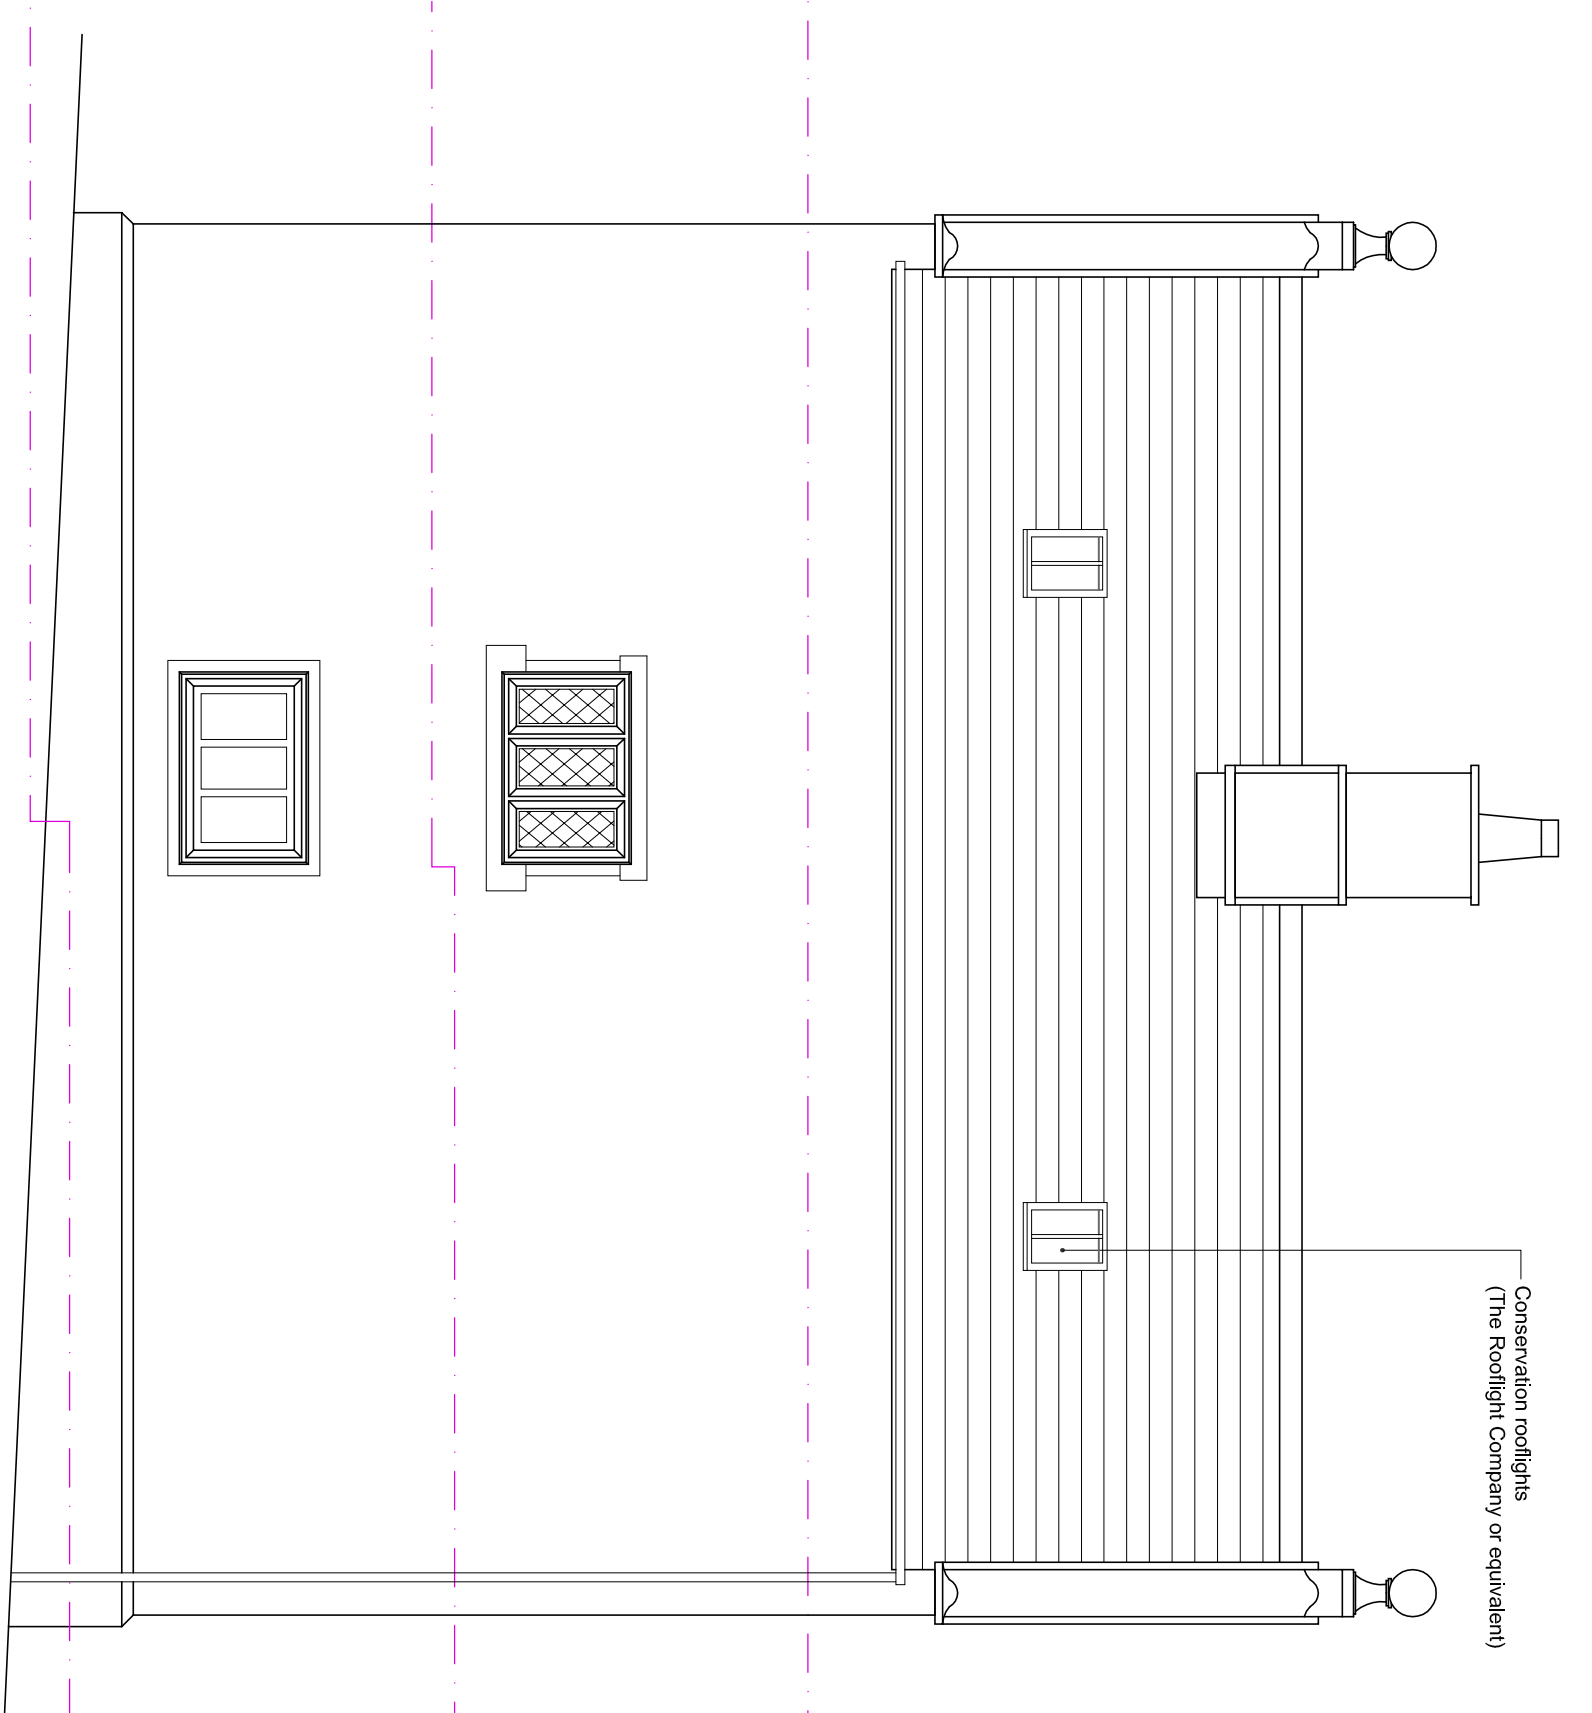

EASTERN ELEVATION 1:50



Hewitt & Carr Architects
A: Daisy Bank House | 17-19 Leek Road | Cheddle | ST10 1JE
T: 01538 756888
E: enquiries@hccarchitects.co.uk
W: www.hccarchitects.co.uk

Client
Mr S. Newell & Dr T. Petty

Project
Proposed Alterations to
Oldridge Farm, Ashbourne Road ST10 2HU

Elevations as Proposed

Status Planning

Date Sept 2021

Scale **As Shown** Checked

Project No	Drawing No.
------------	-------------

01088 AL(0)07 Rev A