

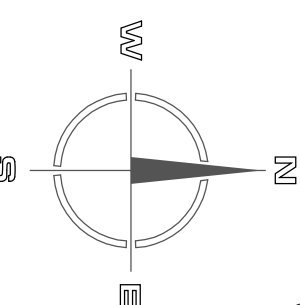
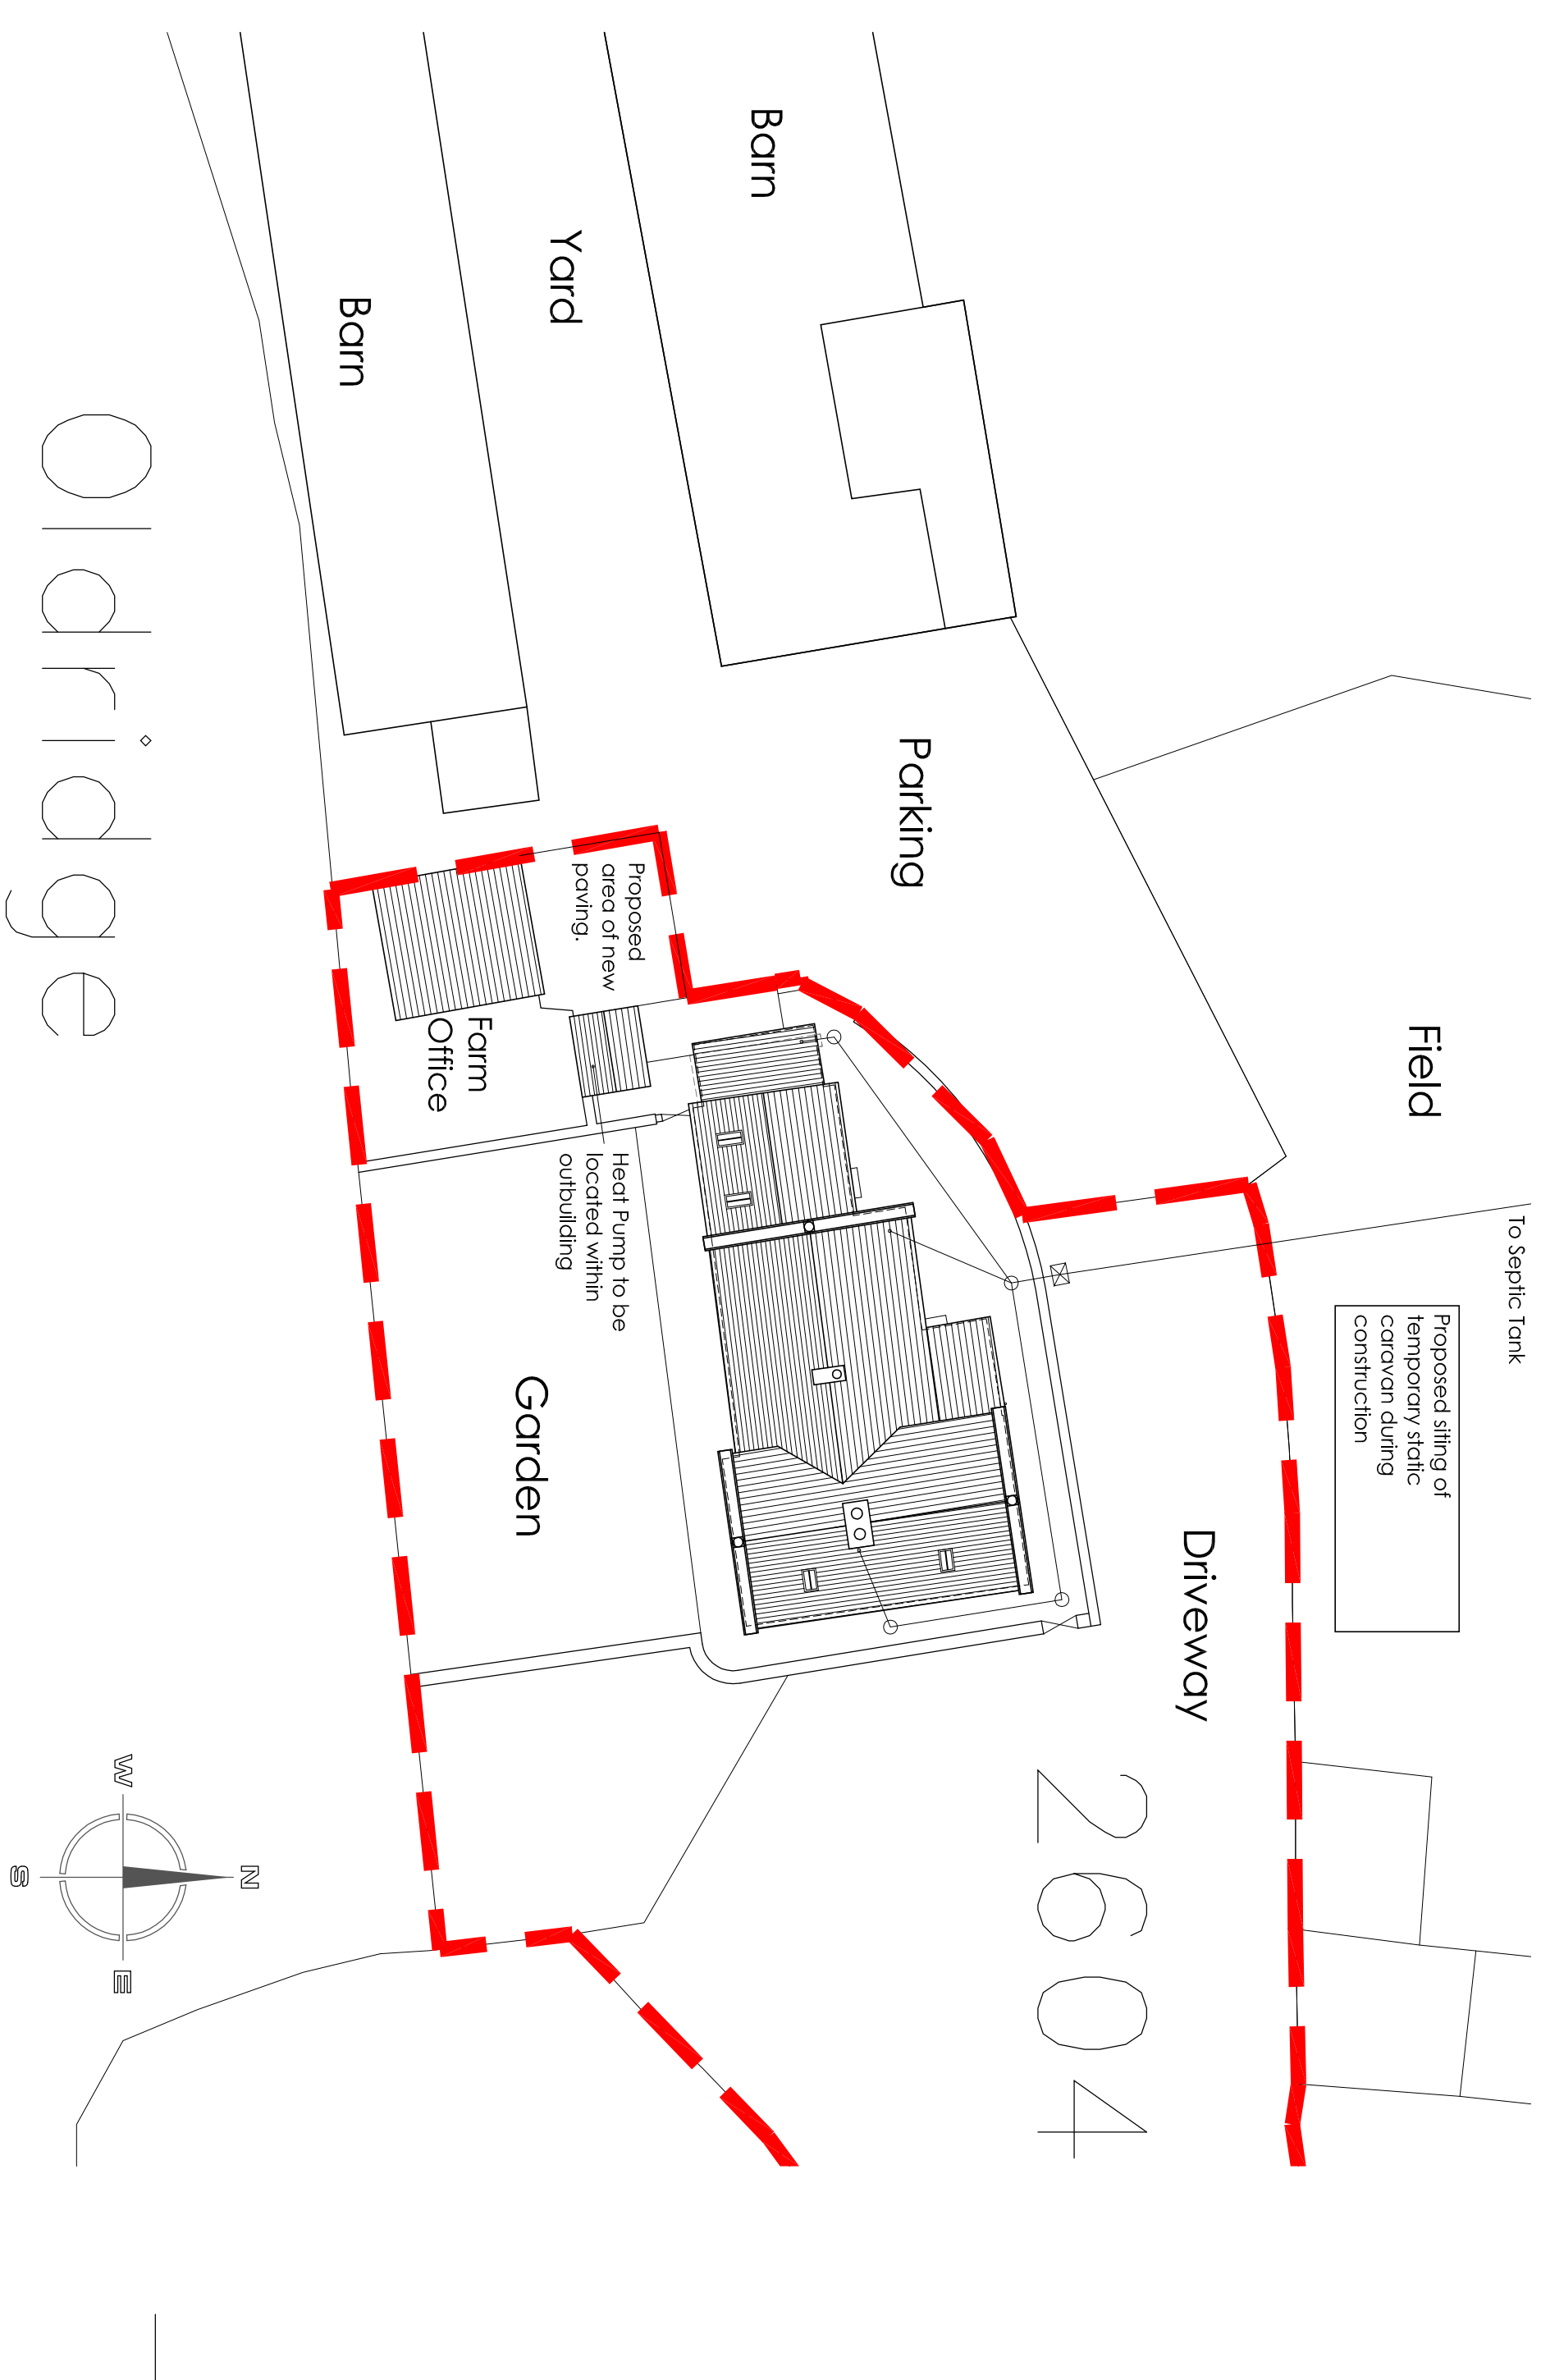
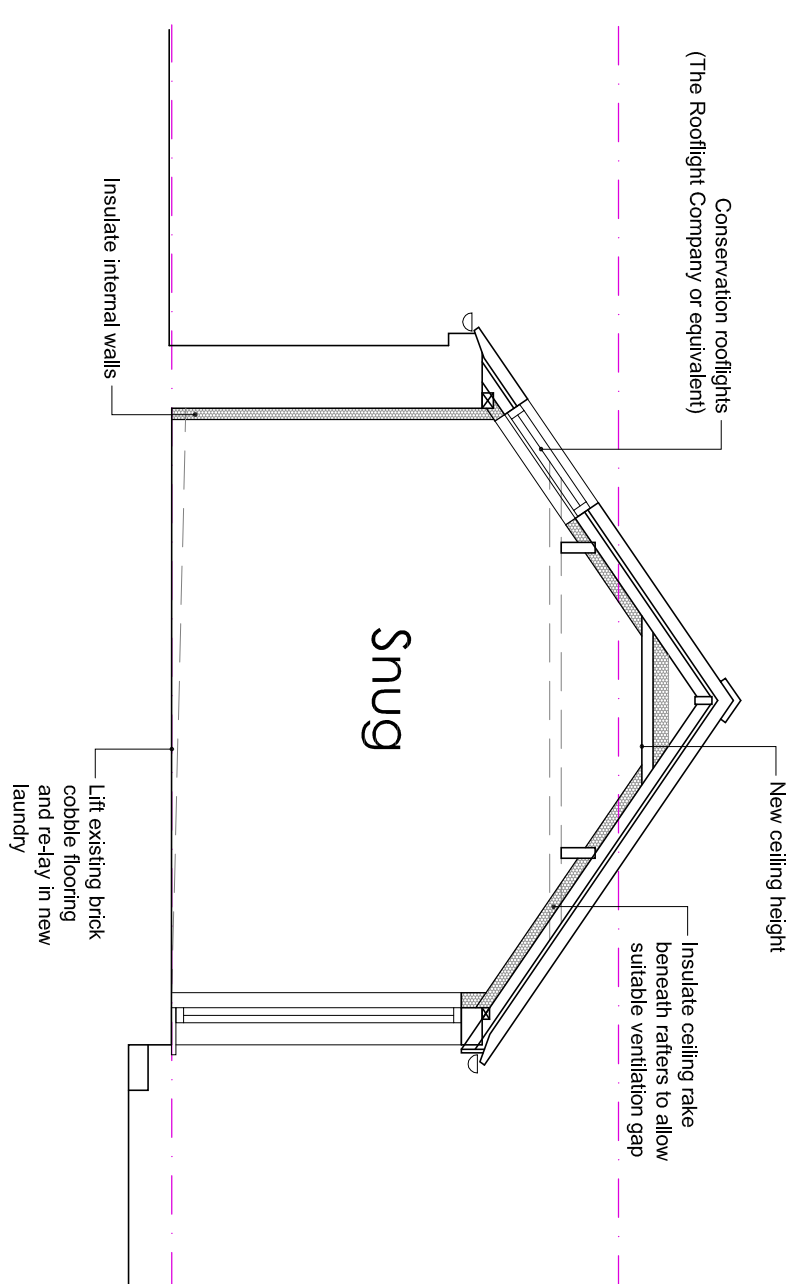
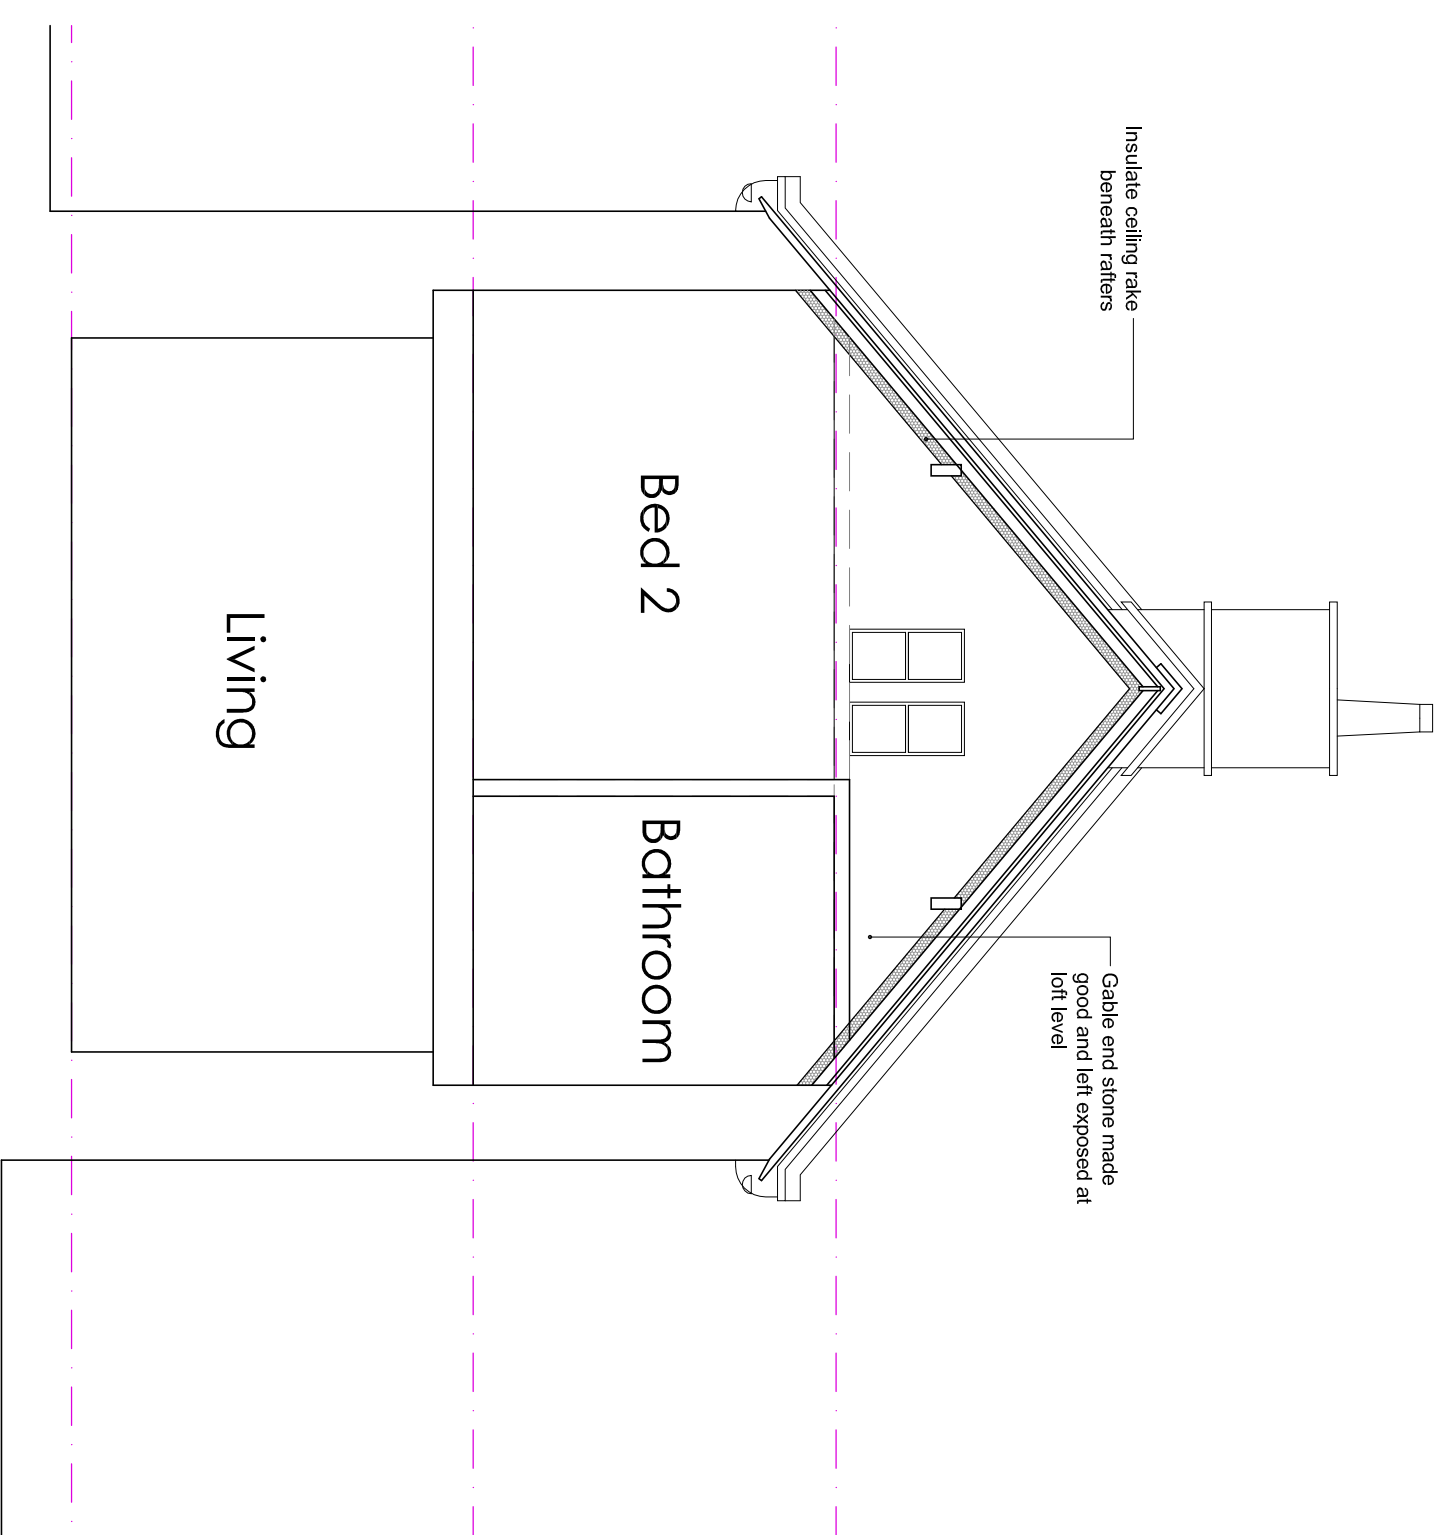


Copyright of this drawing is vested in the Architect and must not be copied or reproduced without consent. Injured dimensions only are to be taken from this drawing. All contractors must visit the site and be responsible for taking and checking all dimensions relative to their work. Hewitt/Care Architects Ltd tie to be observed if any variation between drawings and site conditions. CLIENTS ARE ADVISED TO CLARIFY DIMENSIONS WITH THE ARCHITECT PRIOR TO SETTING OUT AND NOT TO SCALE FROM THE DRAWING

Rev	Drawn	Comments	Date
A	KEW	Amendments and further details following site meeting	Mar 22

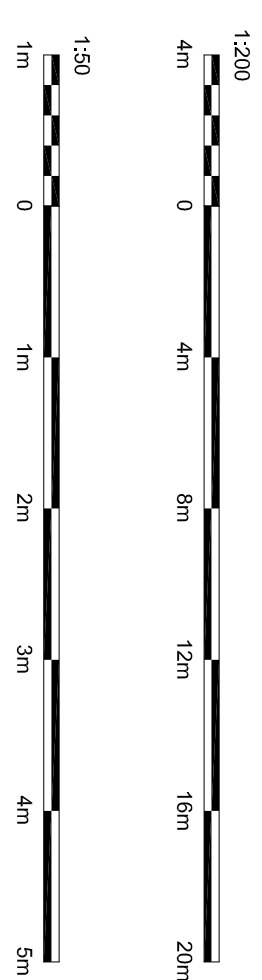

SITE PLAN 1:200

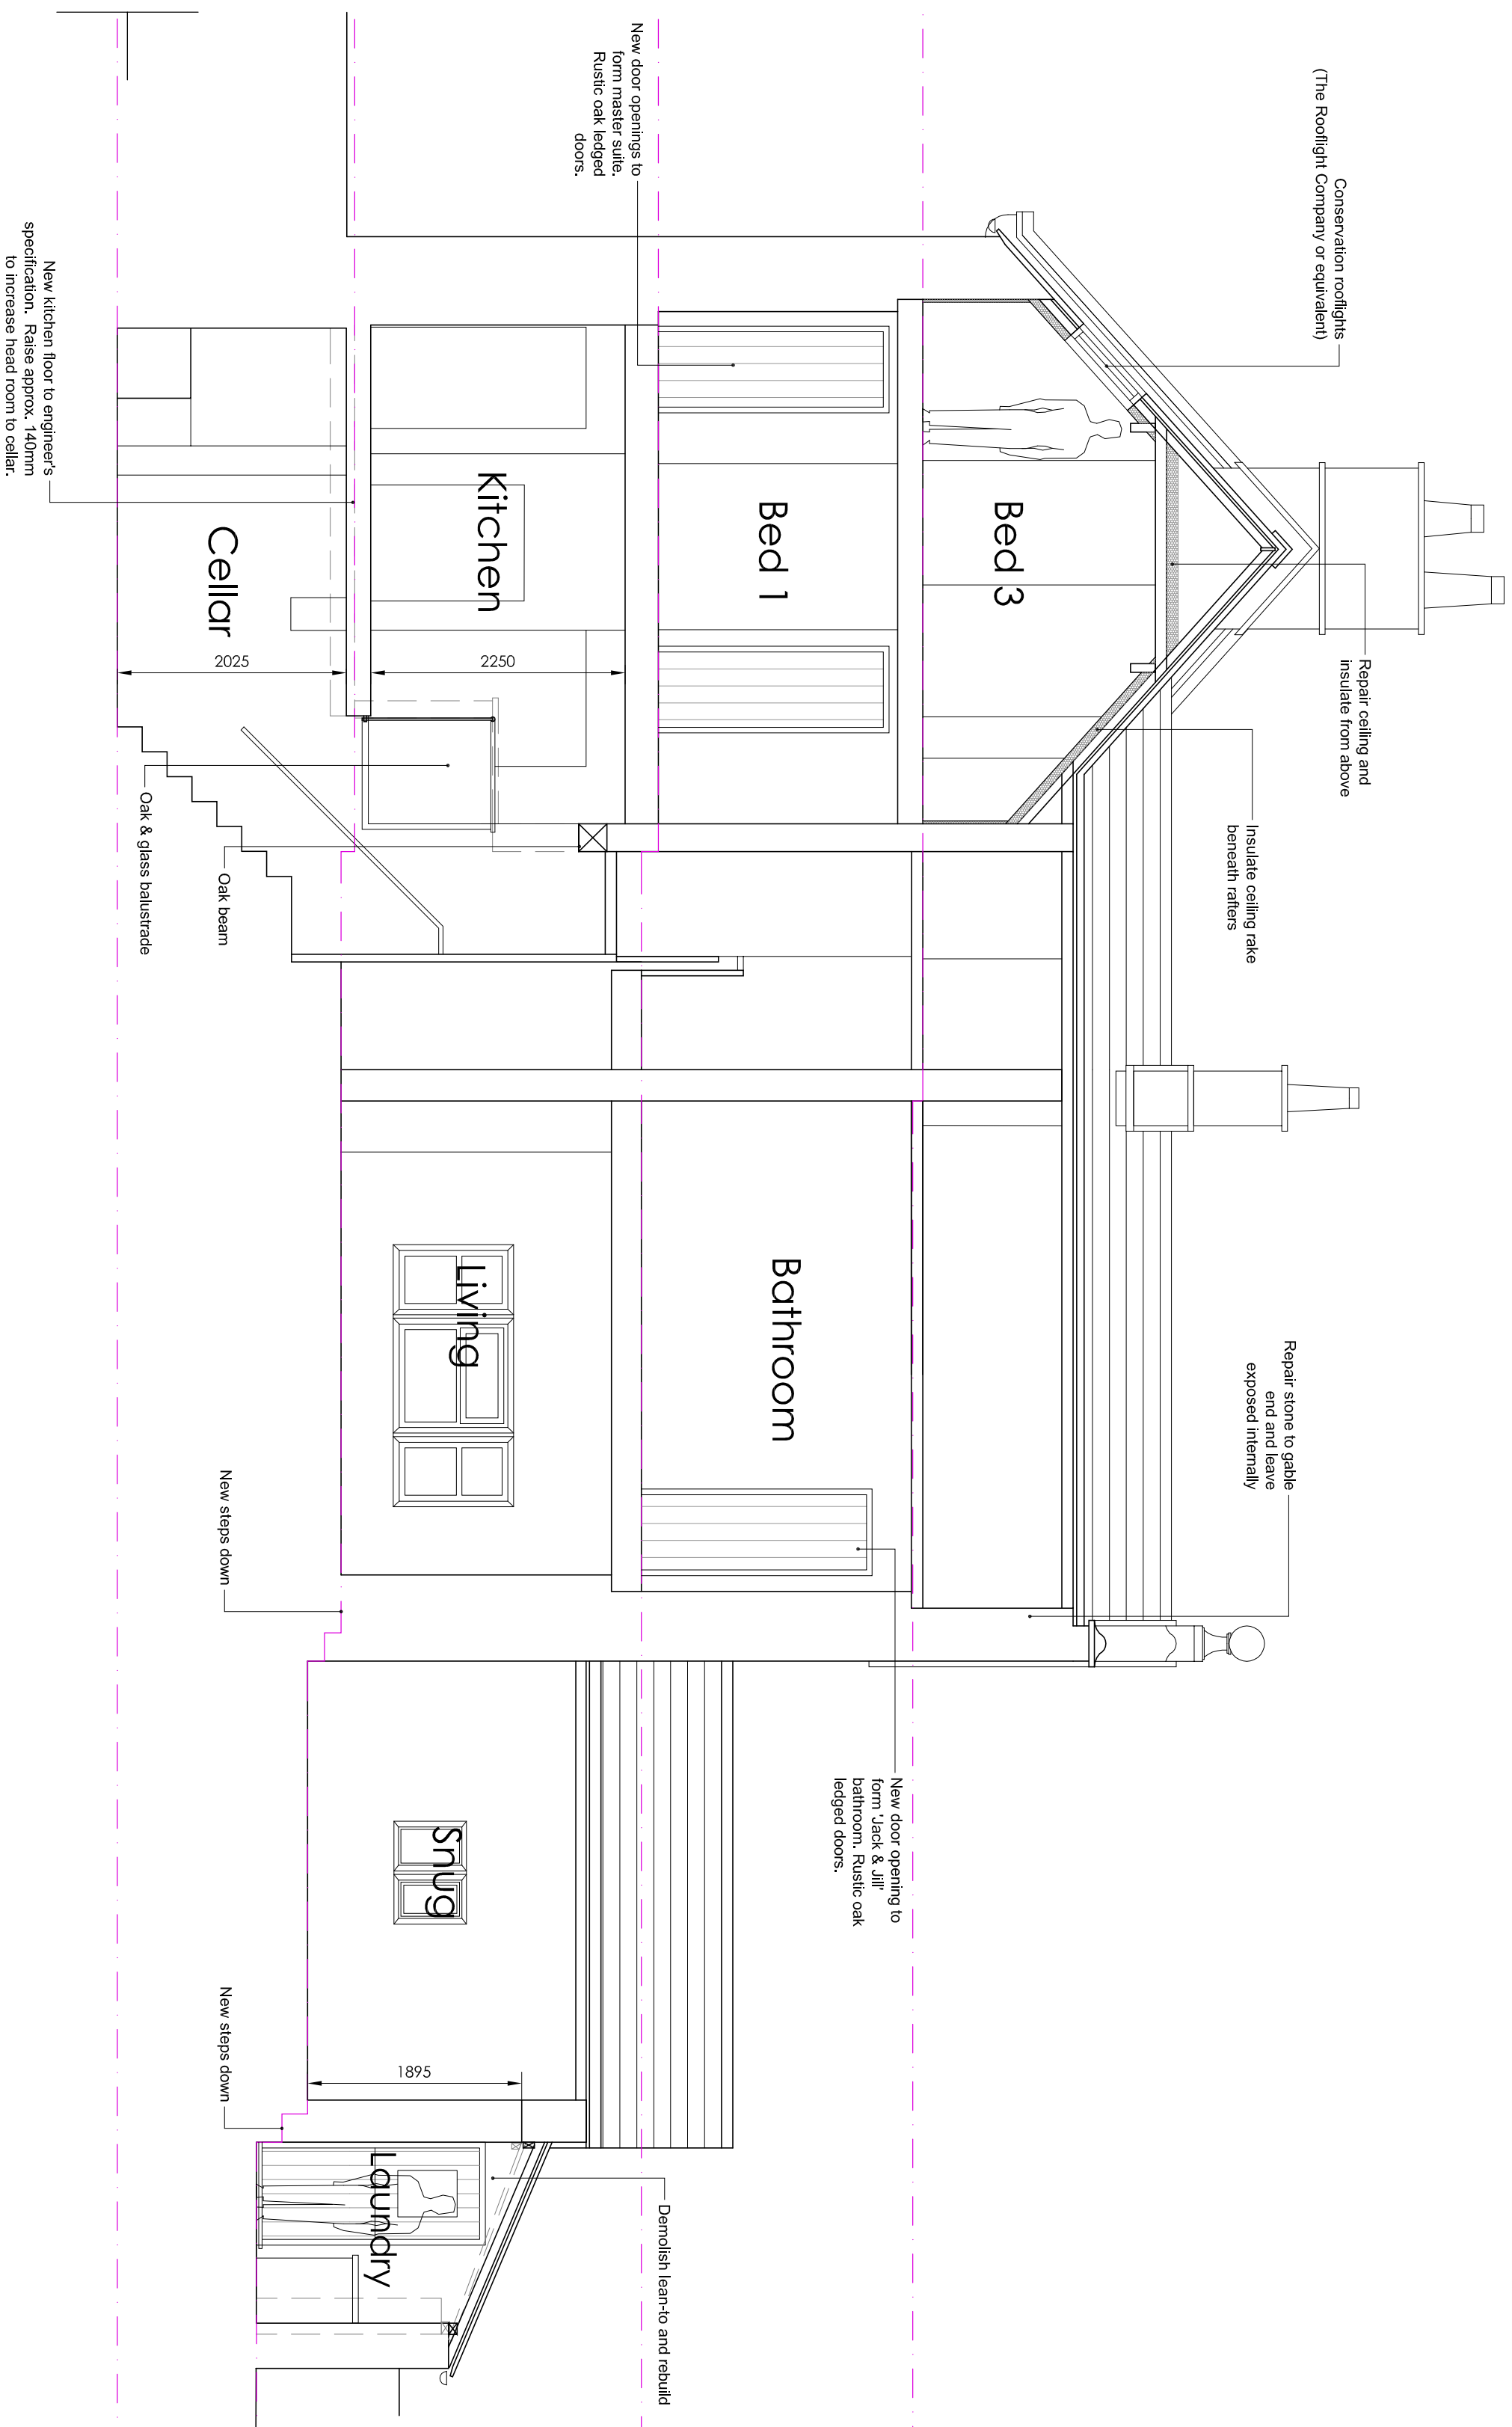

CROSS SECTION 1:50

SECTION THRO' SNUG 1:50