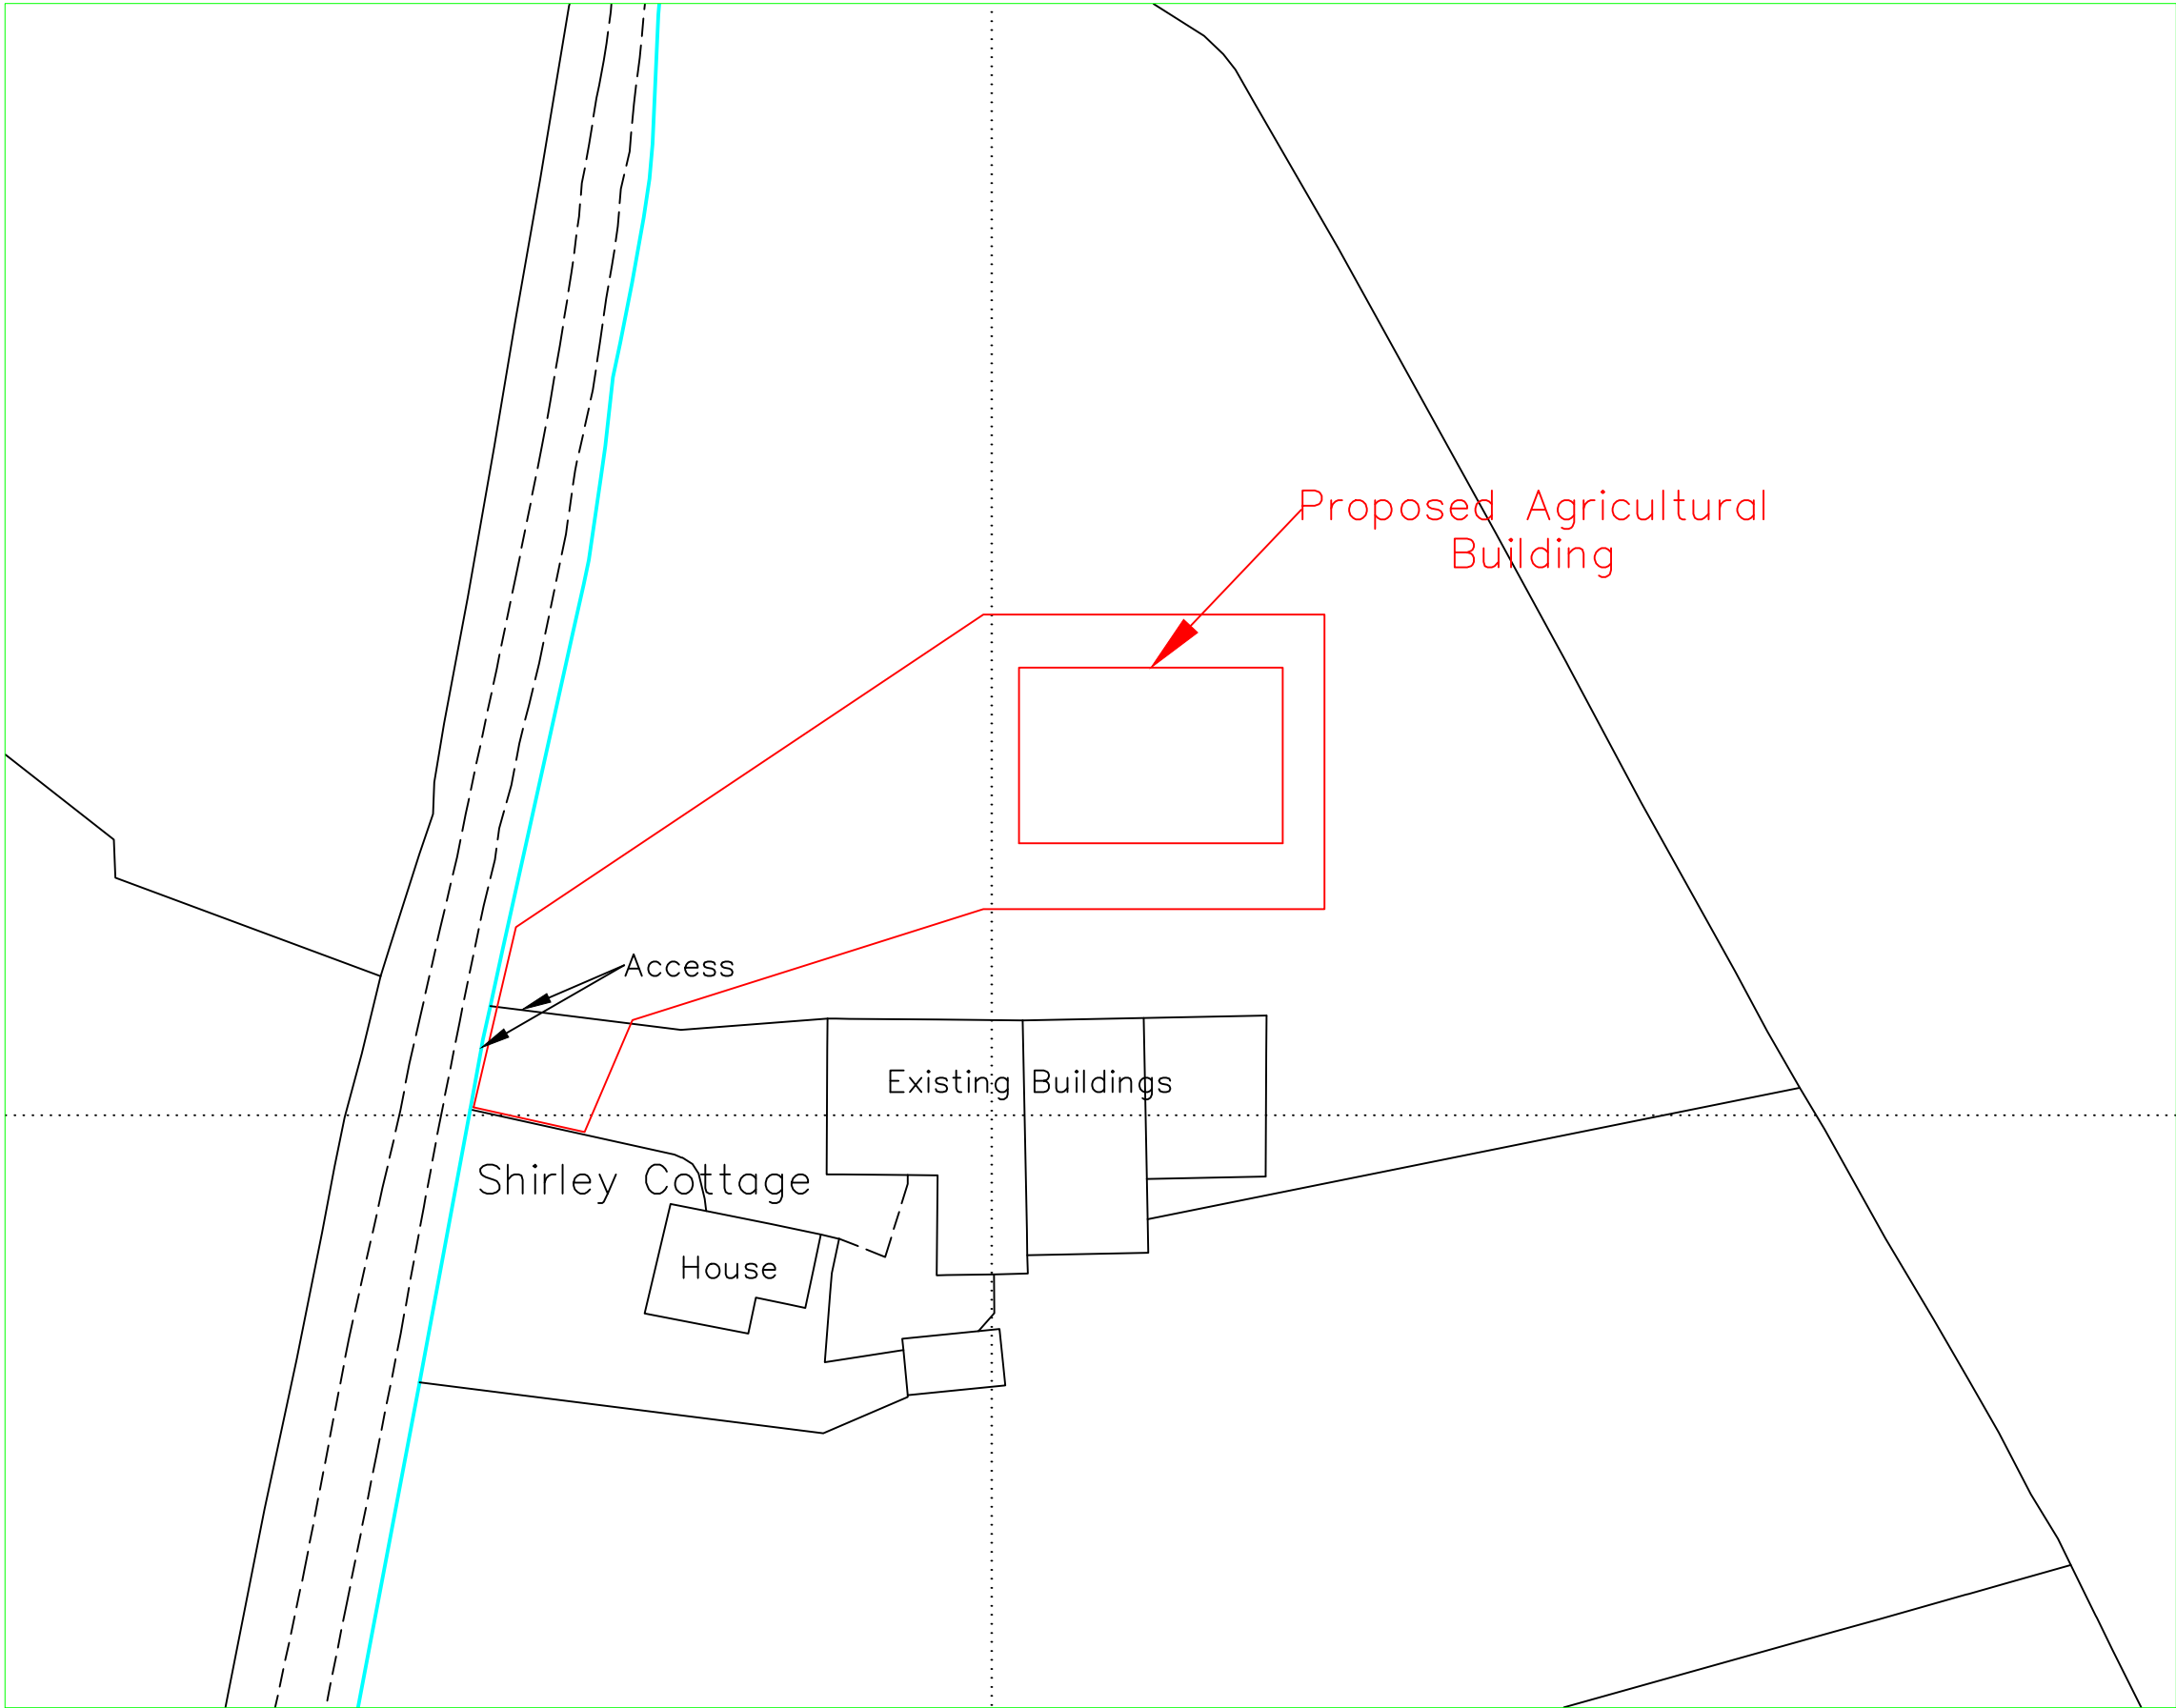


Reproduced from Ordnance
Survey digital map data,
1:500 scale, by permission
of Ordnance Survey on behalf
of The Controller of Her
Majesty's Stationery Office.
© Crown copyright.
All rights reserved.

© Copyright J C Harrison Planning & Admin Services jo@jcharrison.co.uk 07792 144155		
Client: P T Salt & Sons Shirley Cottage, Shirley Common, Whiston, ST10 2HU		
Project: Proposed Agricultural Building		
Title: Block Plan		
Drawn: J Harrison		Date: 05.05.2022
Scales: 1:500 @ A3		
Drg. No.: 1016-002		Rev.: