
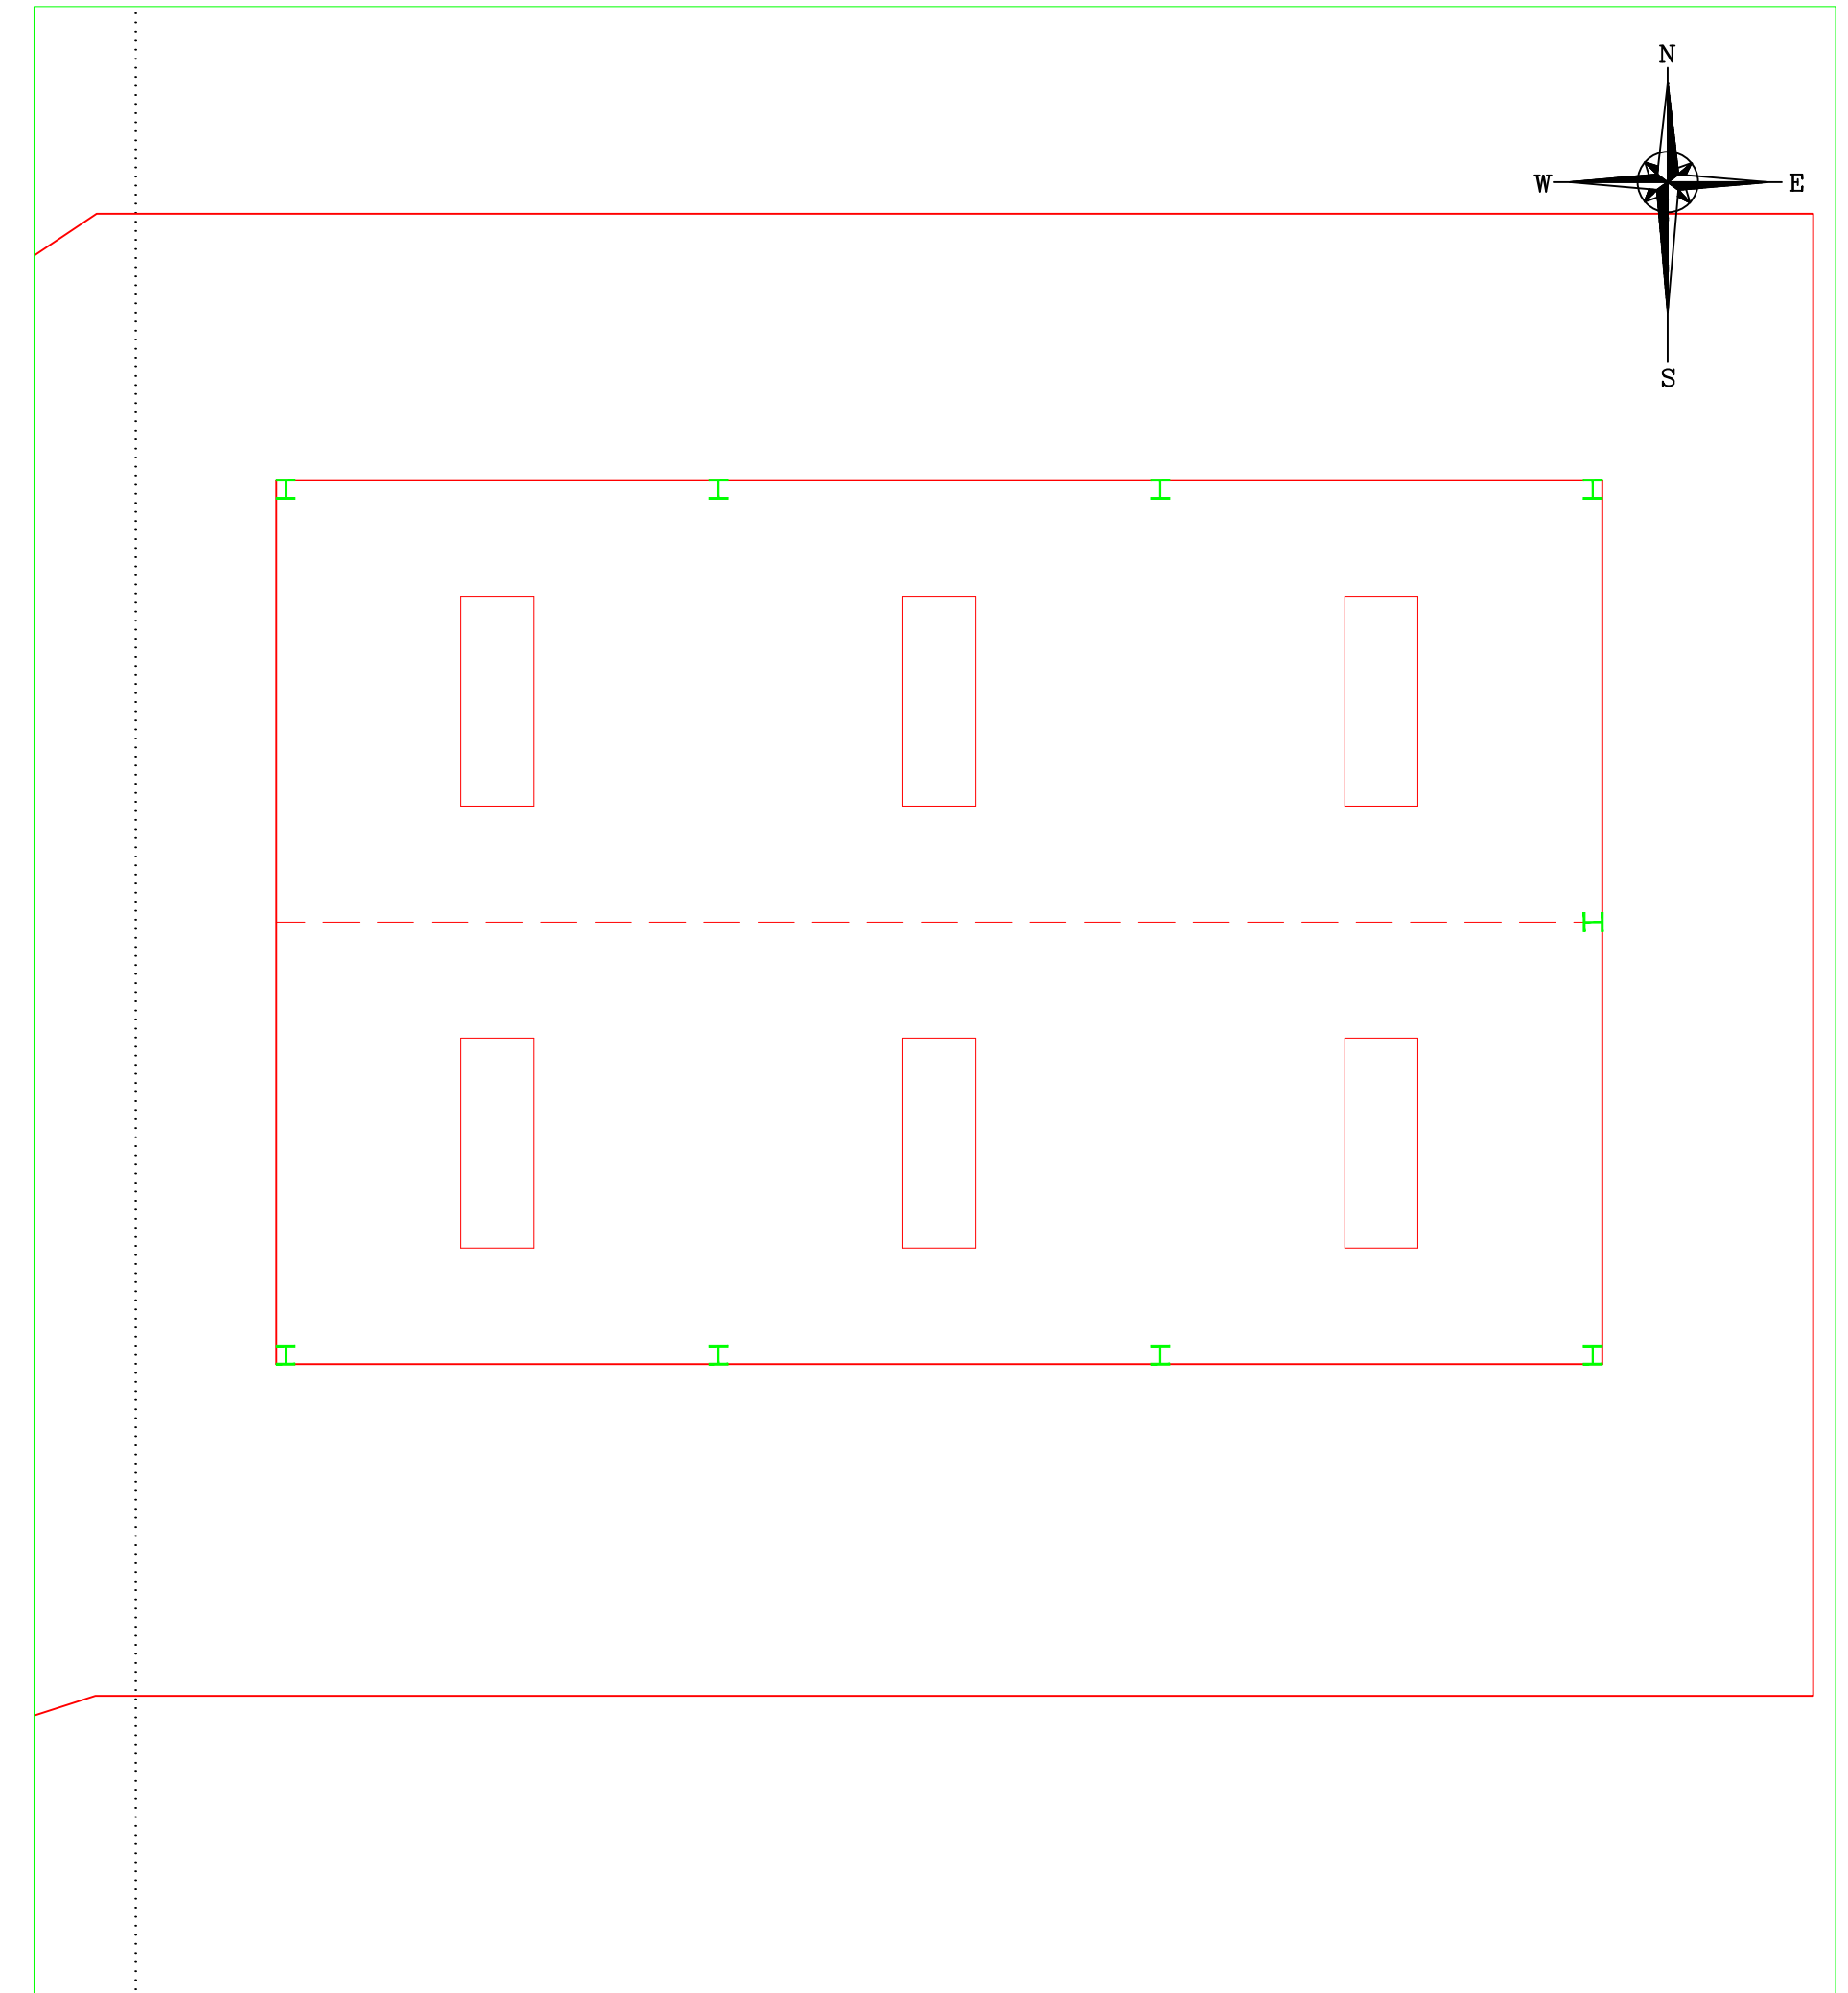
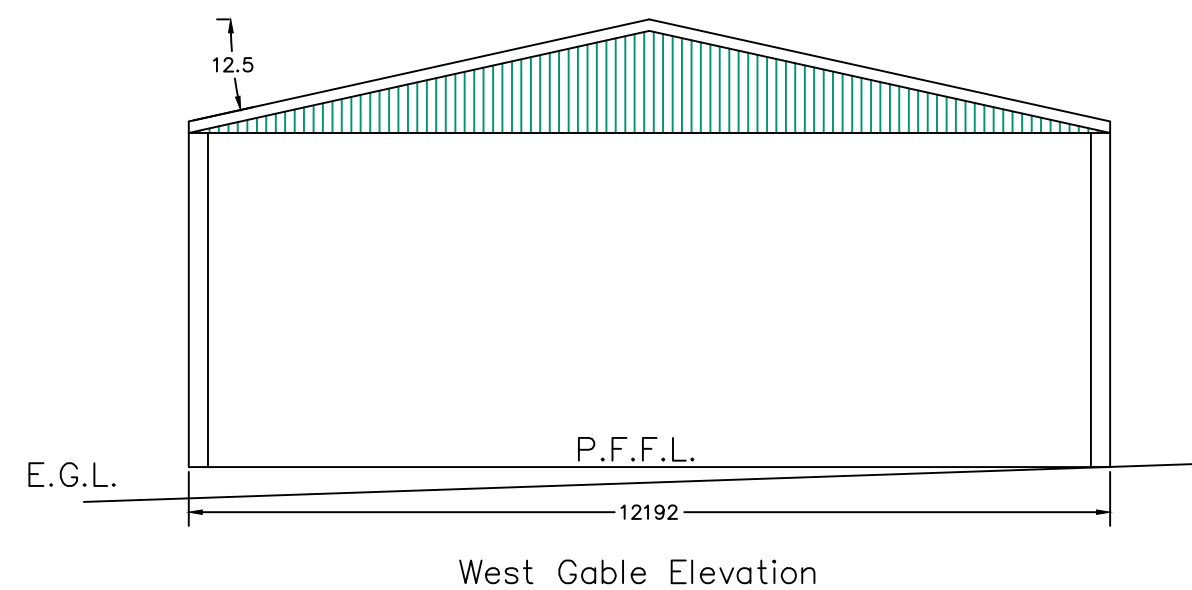
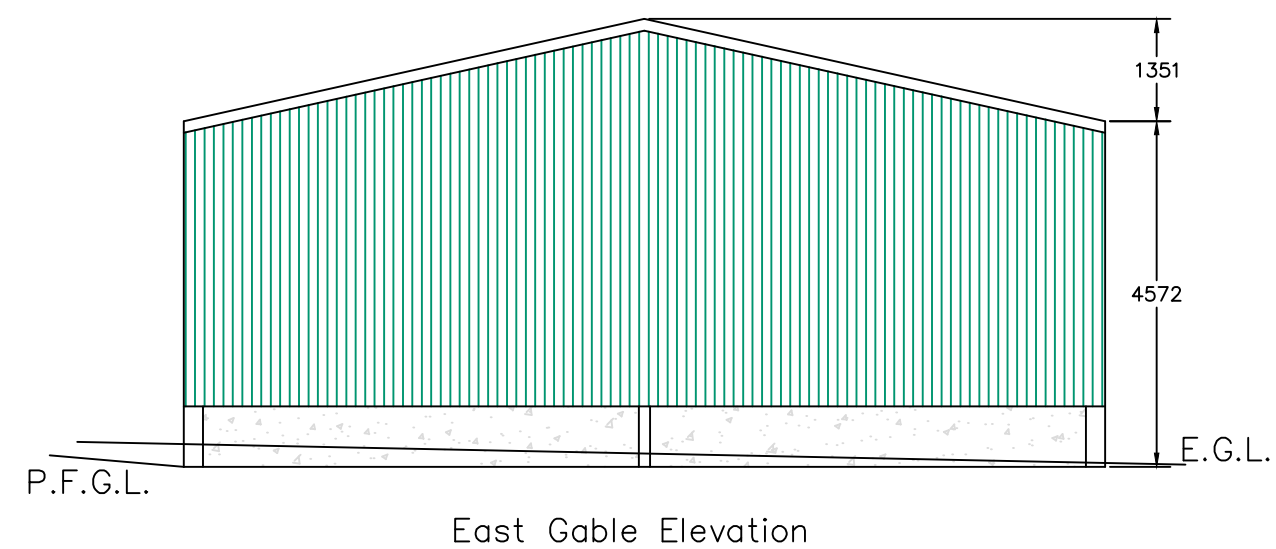
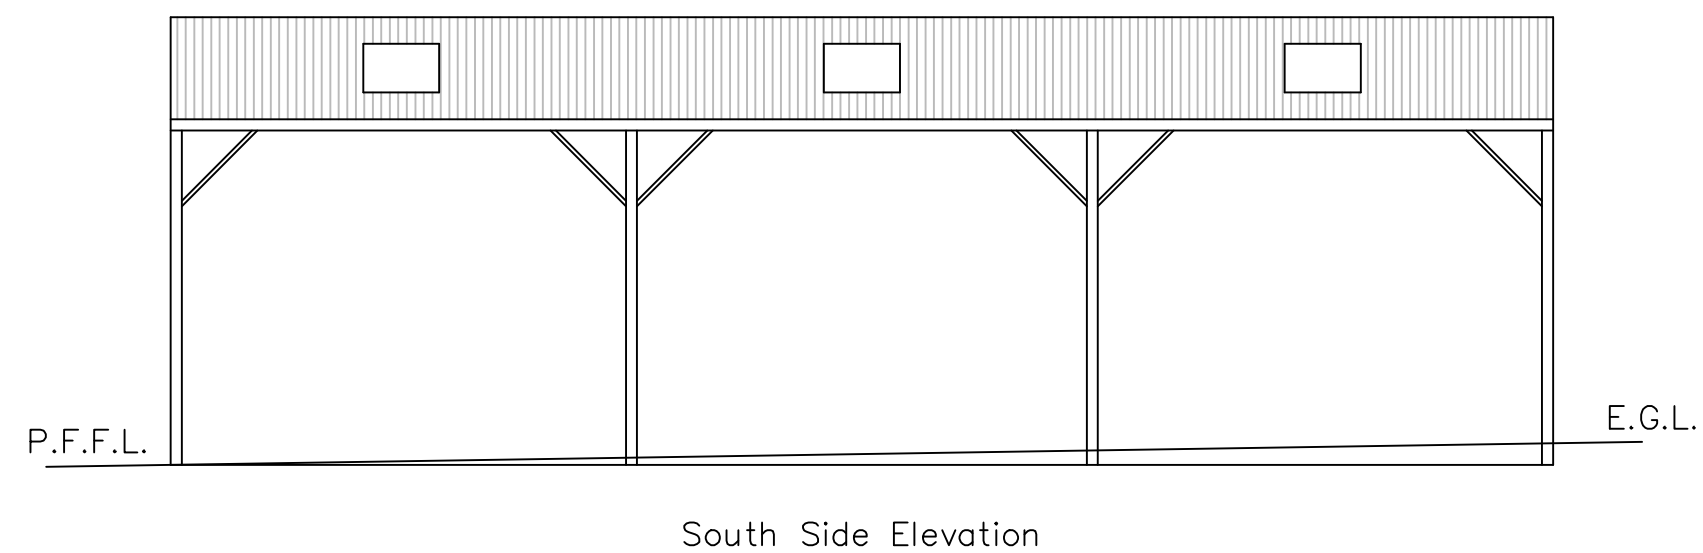


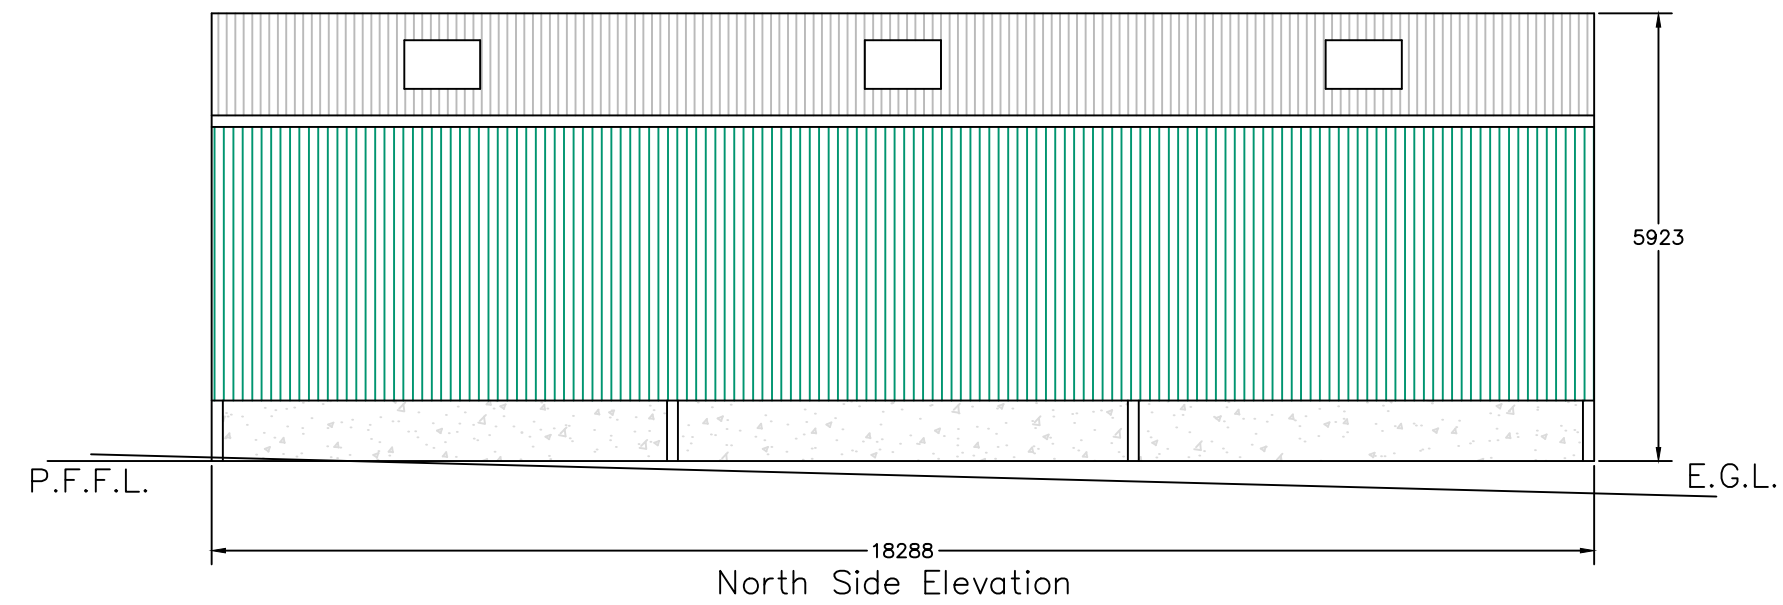

Roof sheeting to be natural coloured fibre cement sheeting

Vertical cladding to be box profile steel sheeting, coloured Juniper Green (12B29) to match existing buildings

Below cladding on the north side elevation and the east gable elevation to be pre-stressed concrete panels

The south side elevation and west gable elevation will remain open for easy access and ventilation

All dimensions shown in mm

© Copyright J C Harrison Planning & Admin Services jo@jcharrison.co.uk 07792 144155	
Client: P T Salt & Sons Shirley Cottage, Shirley Common, Whiston, ST10 2HU	
Project: Proposed Agricultural Building	
Title: Elevations	
Drawn: J Harrison	Date: 05.04.2022
Scales: 1:100 @ A2	
Drg. No.: 1016-003	Rev.: