


PROPOSED CONVERSION OF

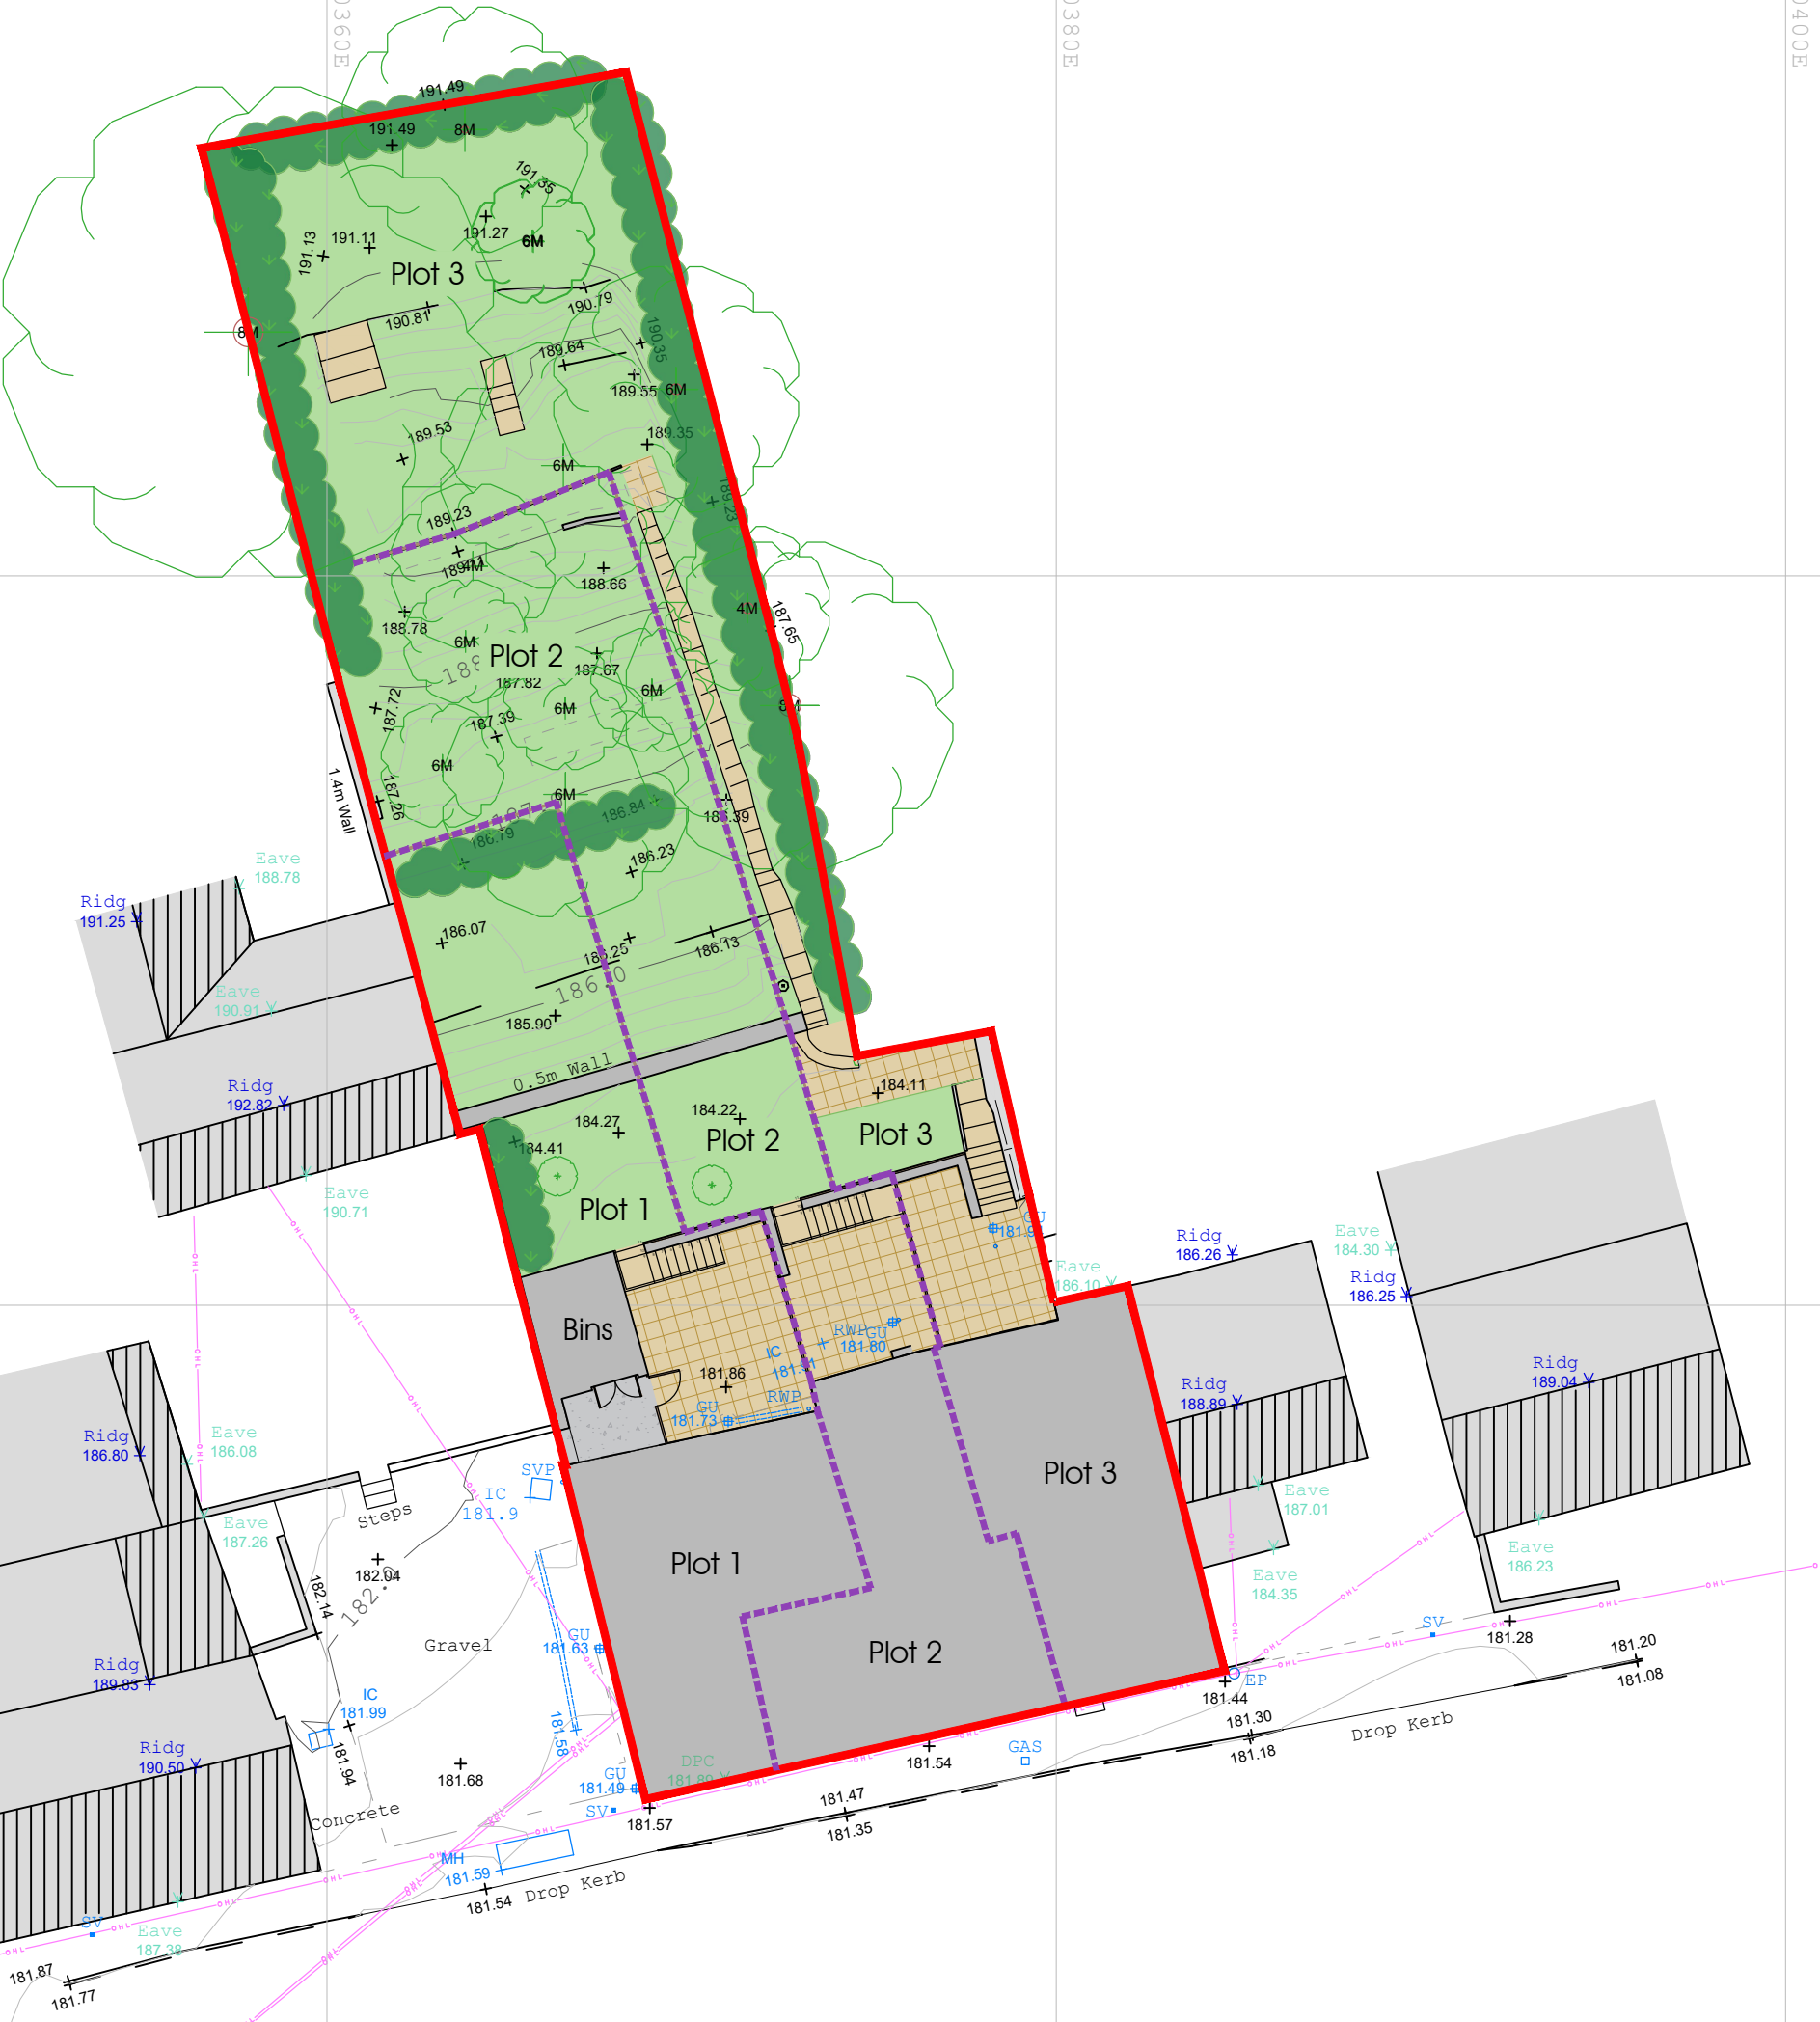

NOTES:
Figured dimensions must be taken in preference to scaled dimensions and any discrepancies must be referred to Urban Designs Ltd. immediately.
Contractors, subcontractors and suppliers must verify all dimensions on site before commencing any work or making any workshop drawings.
Any indication of services is approximate only and full investigation should be carried out on site prior to commencing the works.

Survey data taken from Castle Surveys Ltd. topographical survey (Ref: 21389-21-01)

Key:

-  Site Boundary
 Plot boundary
 Tree to be retained (and approx. height)
 Vegetative screening to be retained

A	PLOT 4 REMOVED, RECONFIGURED PLOT BOUNDARIES	21-02-22	RL
Rev	Description	Date	



Drawing: Proposed Site Layout

Client: Mr Stephen Holt

Job: The Swan
Town End
Cheadle

Scale: 1:200 @A3

Drawn By: RL

Date: July 2021

Checked By: AR

Drawing No.

2021_691_001A