



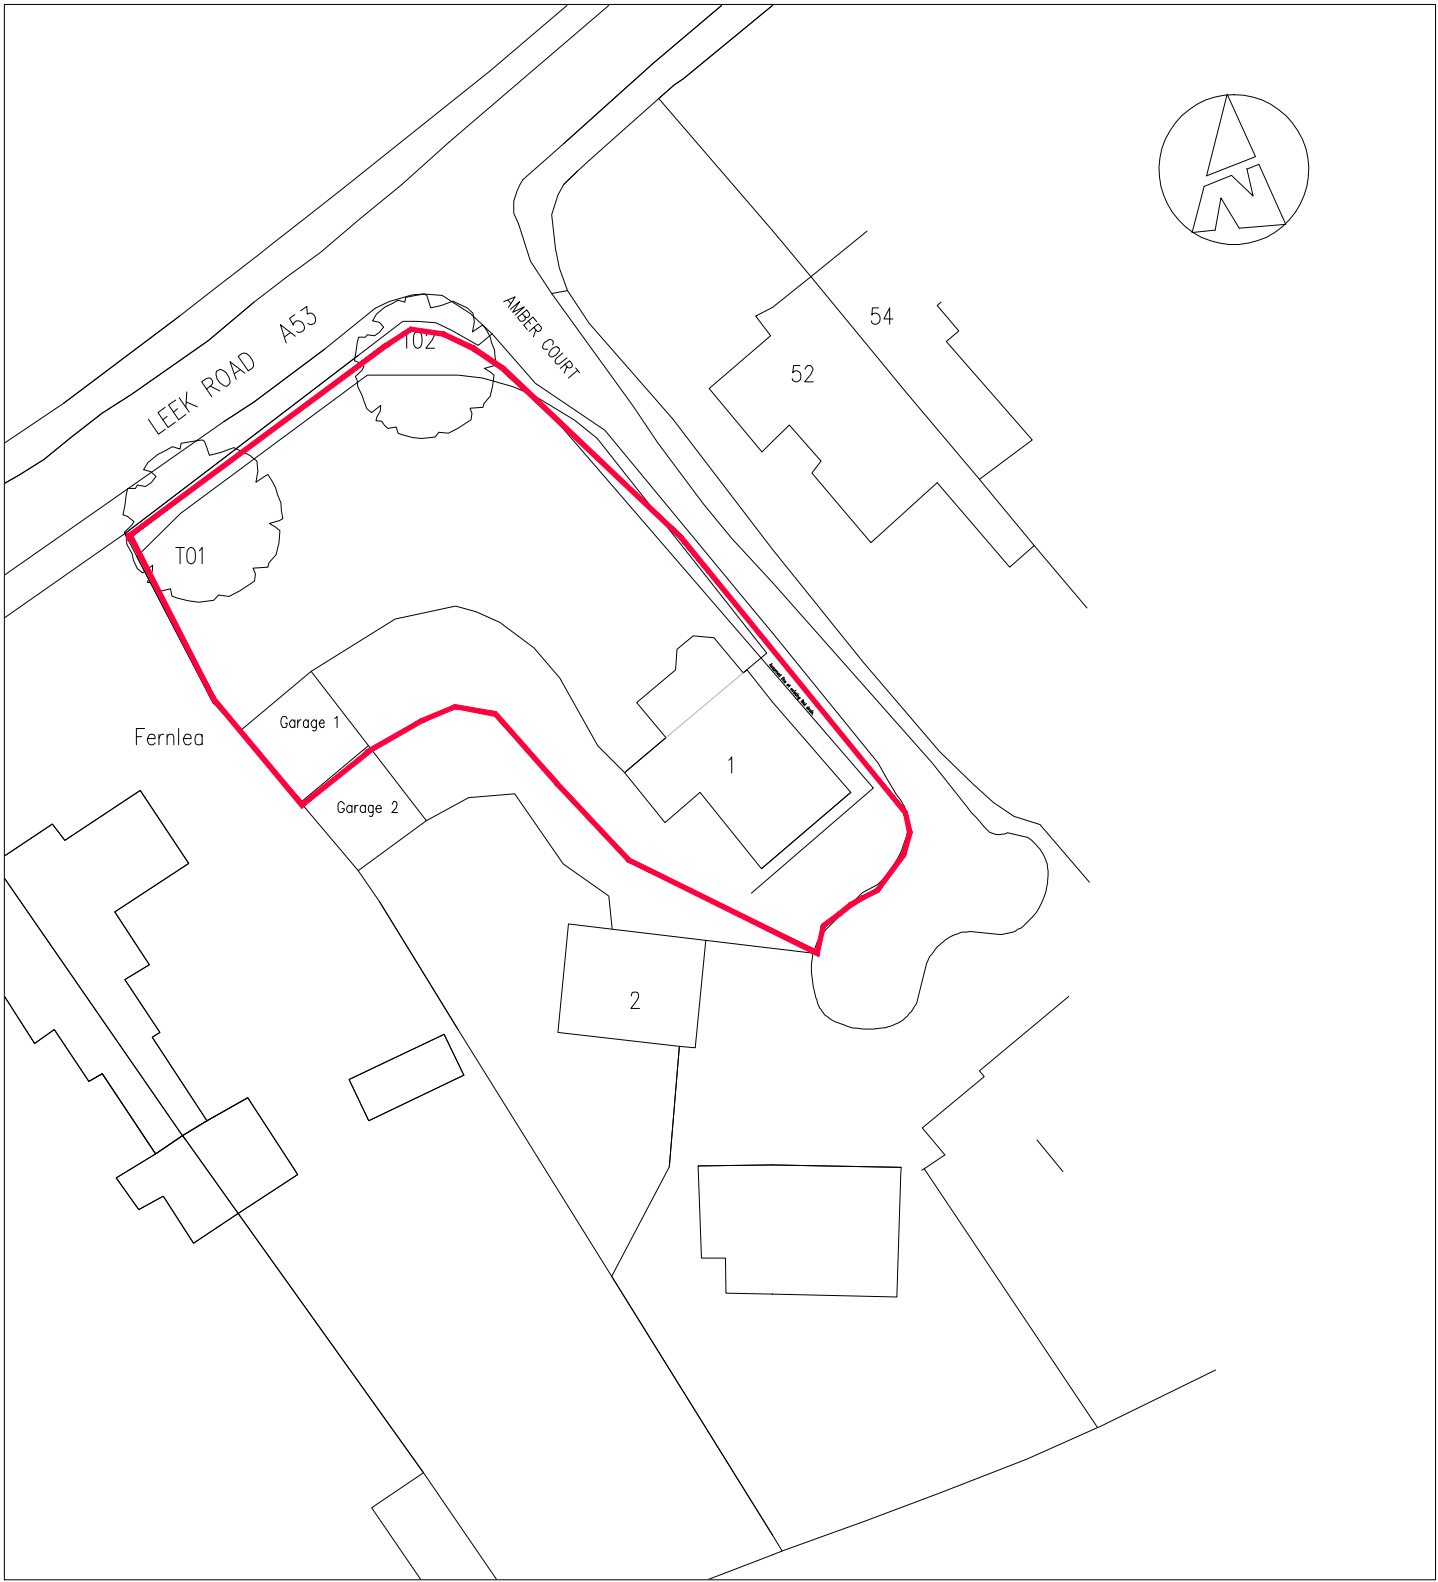

© Crown Copyright 2021 All rights reserved. Licence number 100049235

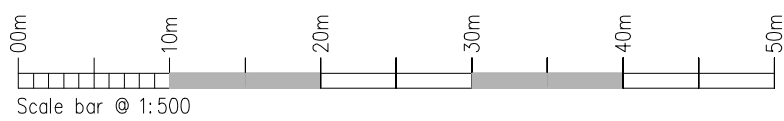

Block Plan Existing. Scale 1:500