



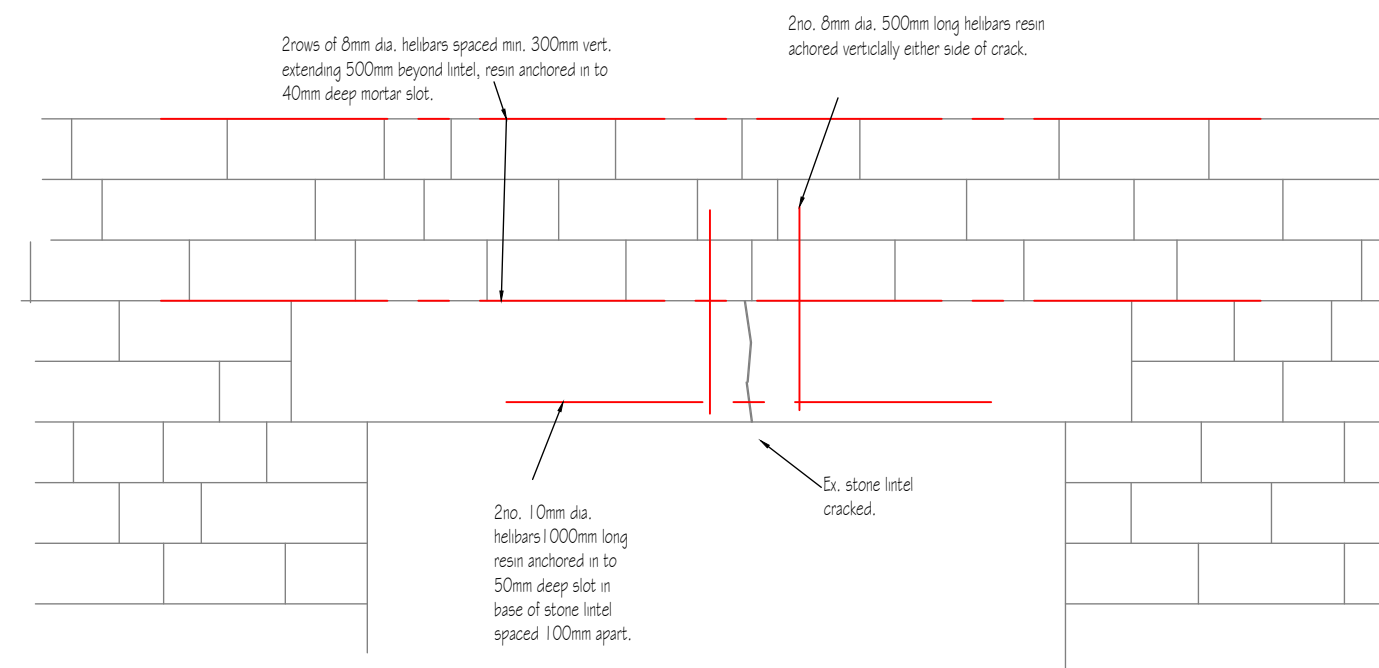

Notes:

- 2) This Drawing to be read in conjunction with all other relevant structural drawings and Architectural Drawings.
- 3) All steel work to be grade S275.
- 4) All steel work to be blast cleaned to SA 2.5.
- 5) All Internal steel work to be painted with 80 microns Zinc phosphate epoxy primer.
- 6) All cavity and external wall beams to be galvanised, 80 microns.

- 7) All floor support steelwork to be fire protected - min 2 layers of 12.5mm plasterboard (staggered joints) and plaster skim.
- 8) Beam spans to be site measured on site prior to fabrication and include for min. 100mm bearing at each end.
- 9) All bolts to be M12 grade 8.8 bolts, UNO.
- 10) All welds to be generally 6mm fillet welds, UNO.

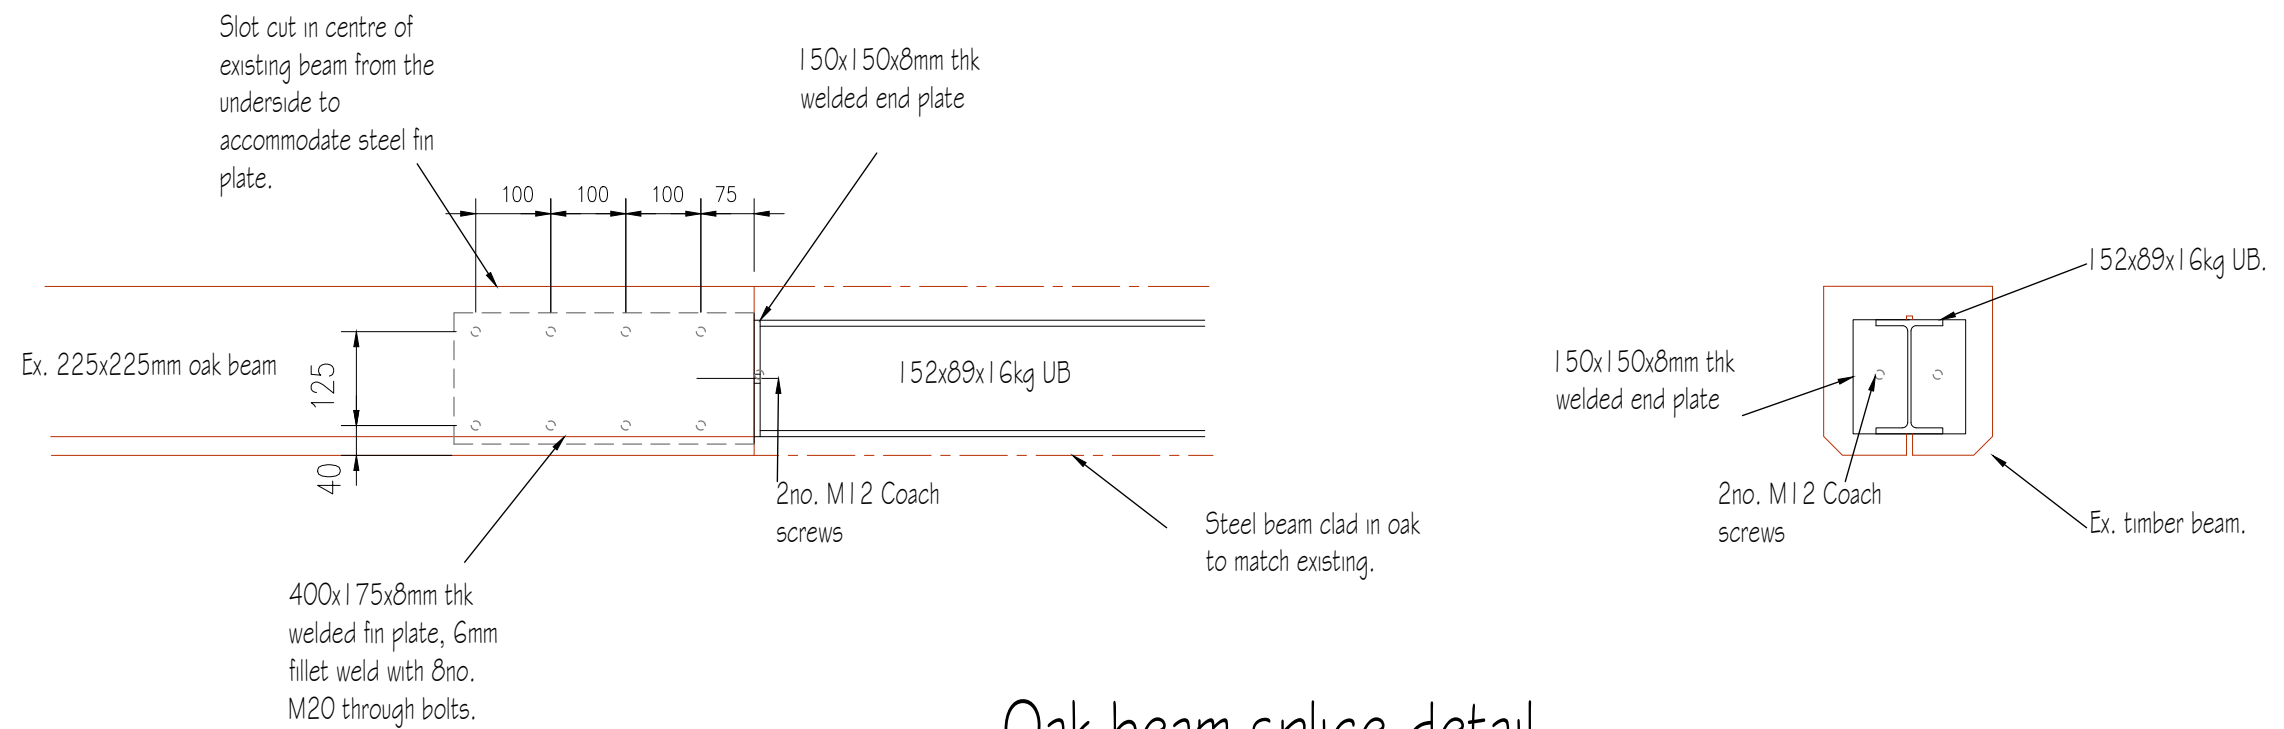

E. steve@cheshirestructural.co.uk
M. 07793201898
W. www.cheshirestructural.co.uk

Site Address: Heaton Lowe Farm
Heaton

Drawing Title:
Remedial Details

Drawing Status:
Construction

Date:	08-03-2022
Scale:	1:10
Drawn By:	SN
Drawing No:	003A