



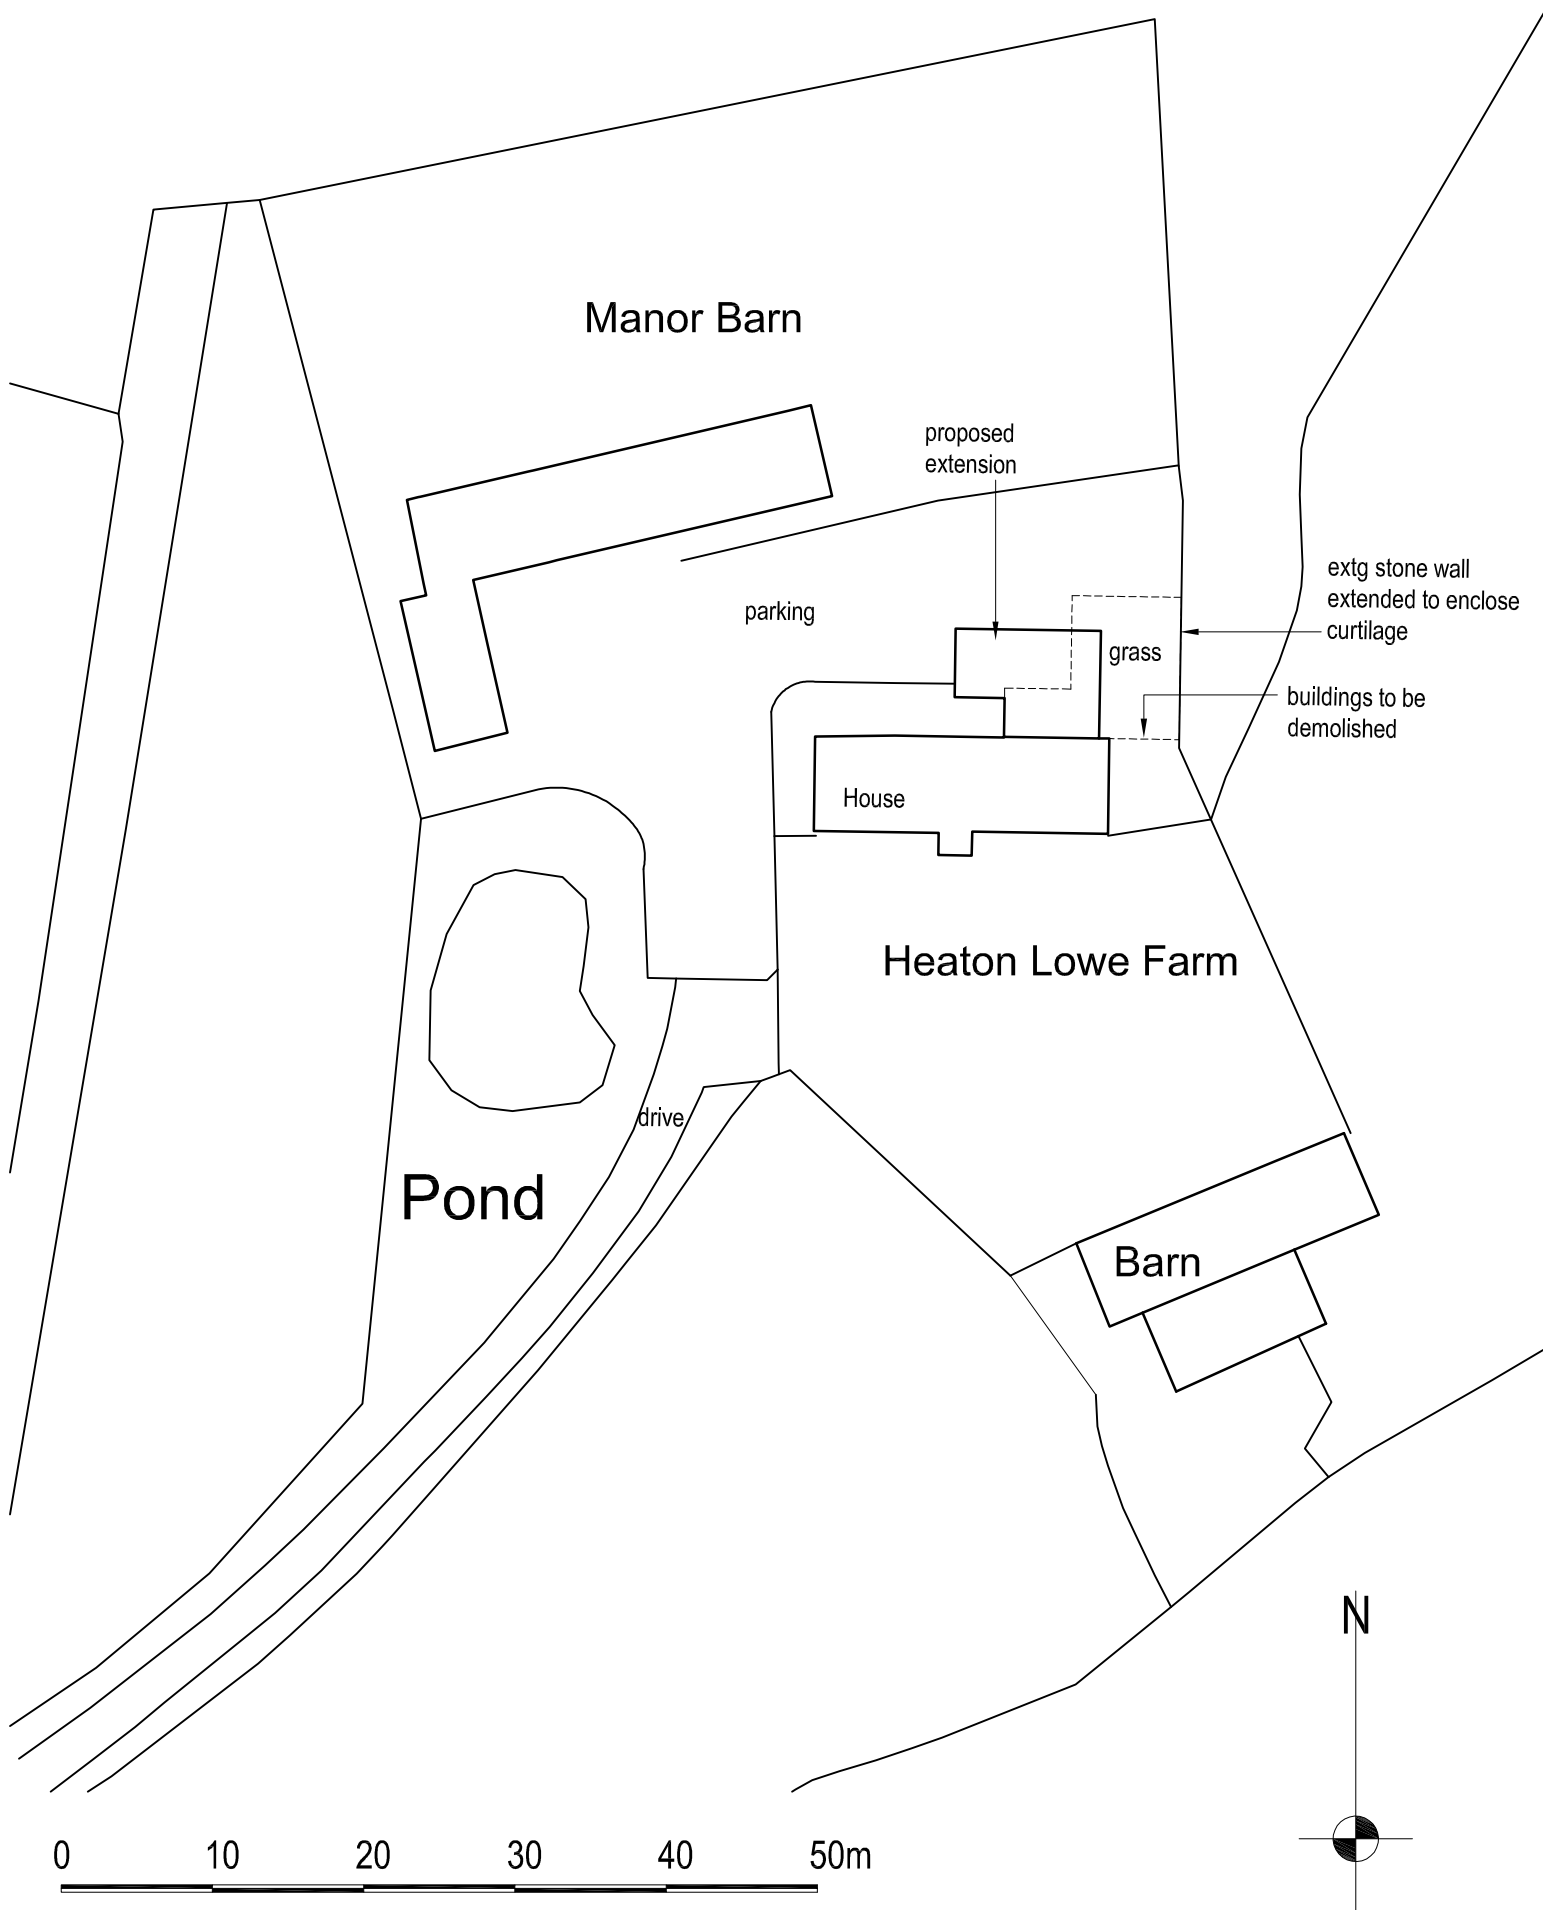

job Heaton Low Farm, Heaton Extension and Alterations				
title Site & Block Plan				
date	scale	drawn by	dwg. no.	rev.
09.01.19	1/500 @ A3	.	HLF-16	.

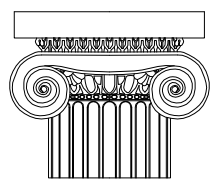

Ian Ankers architecture
Building and Design Consultants
Ryecroft Farm, Rushton Spencer, Macclesfield, SK11 0RP
t 01260 546944
e ian@ianankers.co.uk
w www.ianankers.co.uk