



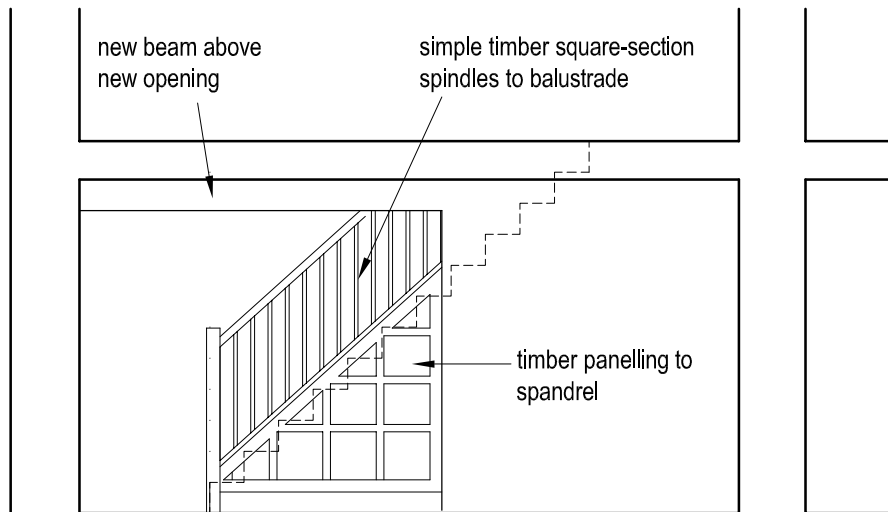


ELEVATION (OPTION A)

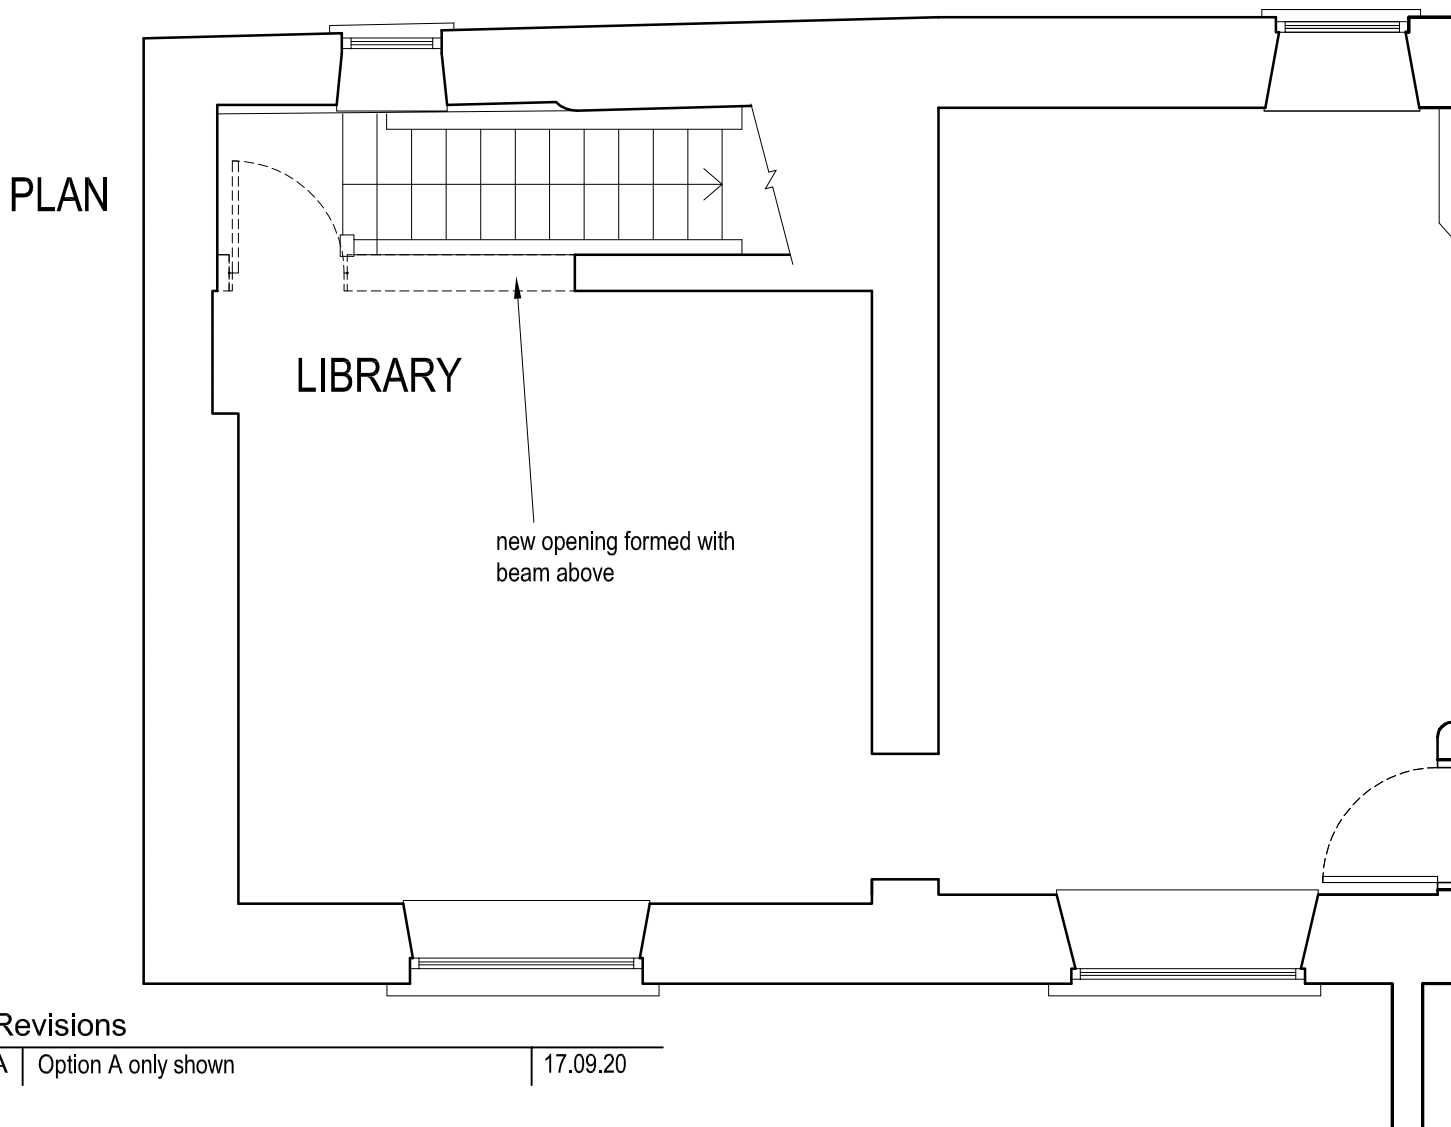

Revisions

A	Option A only shown	17.09.20
---	---------------------	----------

job	Heaton Low Farm, Heaton Ph 2 Renovation Works		
title	Proposed Stairwell Alterations		
date	scale	dwg. no.	rev.
16.03.22	1/50 @ A4	HLF-203	A

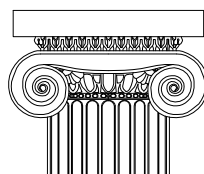

Ian Ankers architecture

Building and Design Consultants

Ryecroft Farm, Rushton Spencer, Macclesfield, SK11 0RP

t 01260 546944

e ian@ianankers.co.uk

w www.ianankers.co.uk