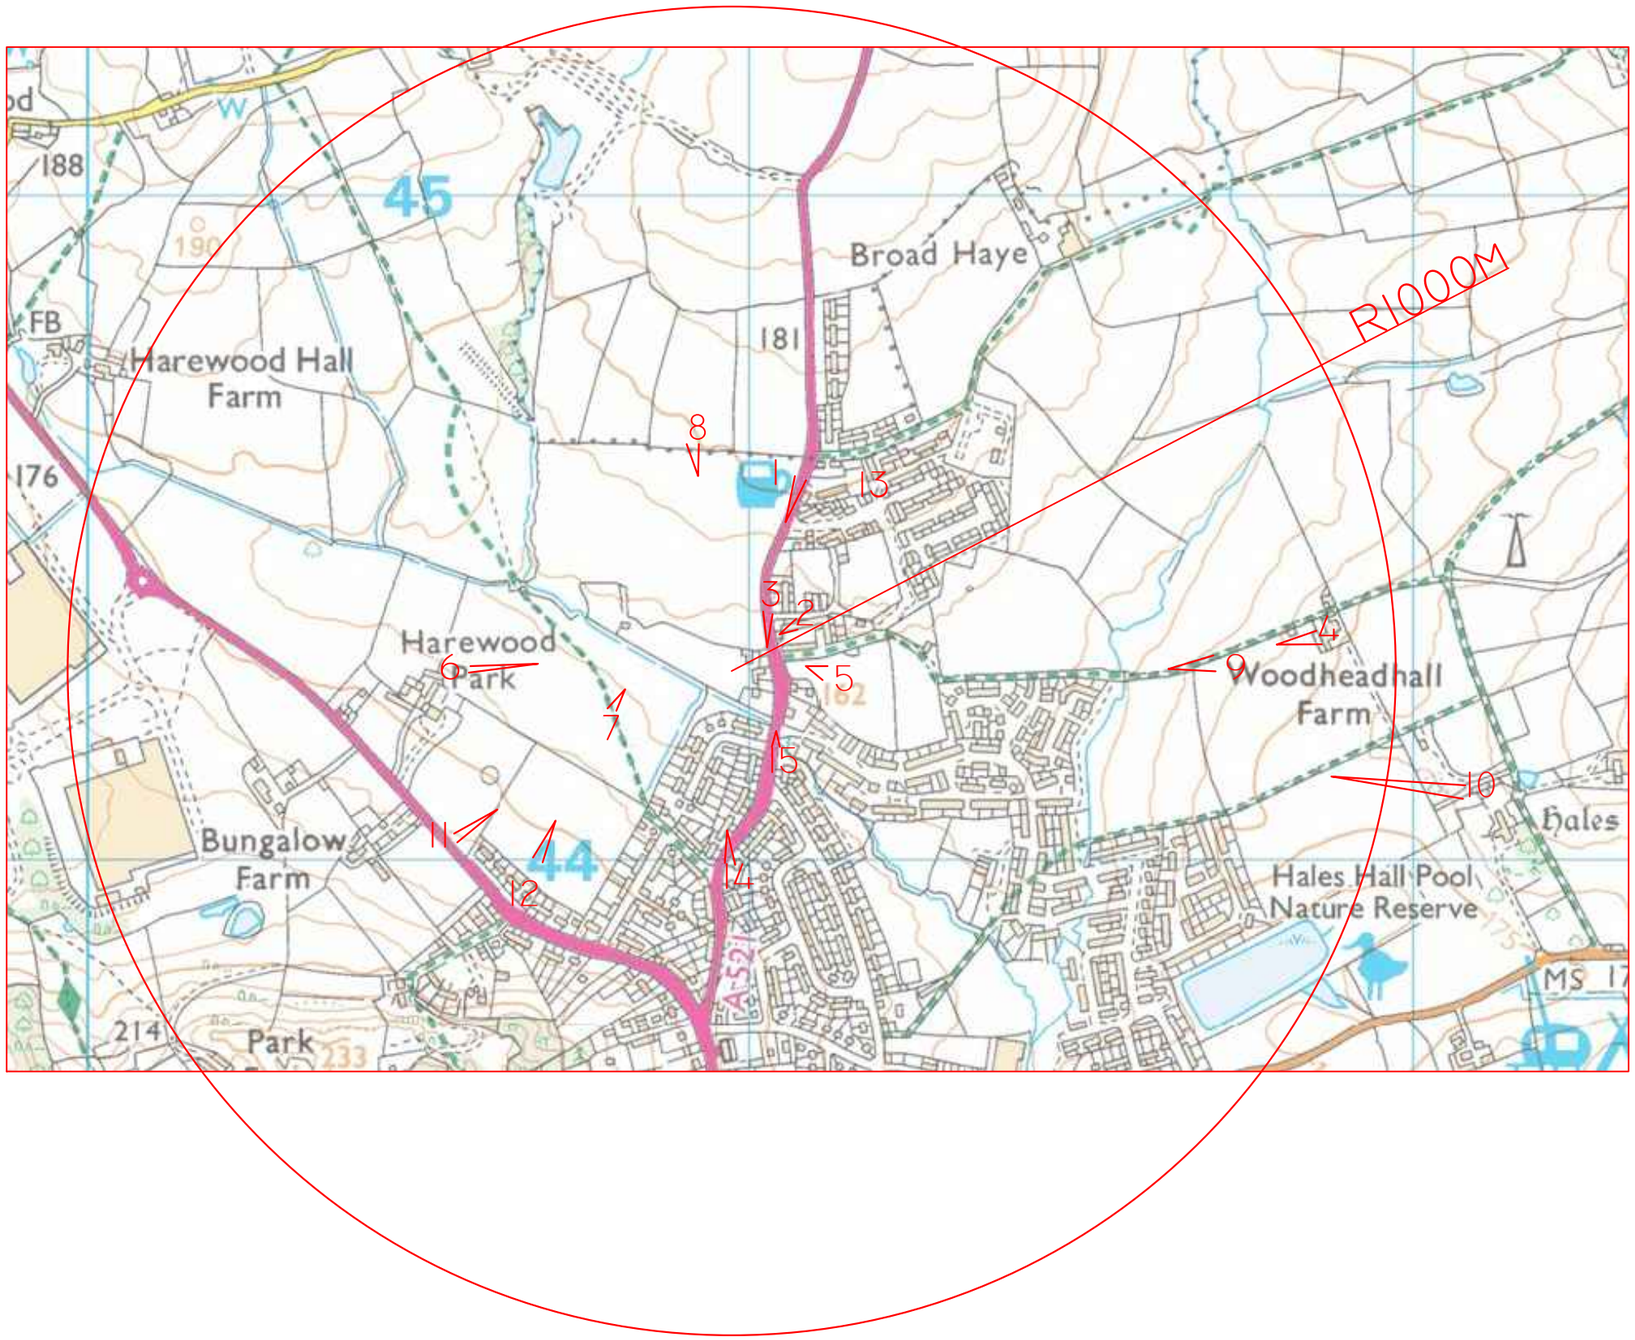

PROPOSED LORRY PARK EXTENSION AT WOODHEADHALL GARAGE, KINGSLEY RD, CHEADLE

FFC Landscape Architects
Landscape and Garden Design Consultants

Visual Receptors- actual receptors

1557/ LV02