
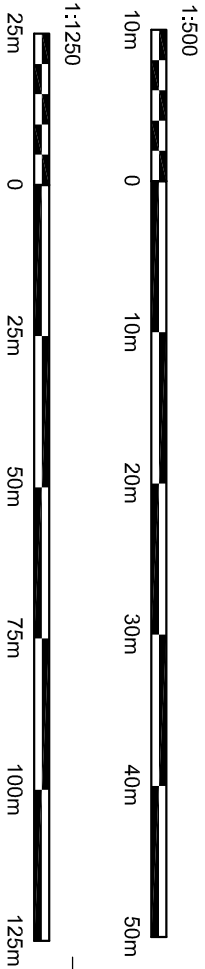
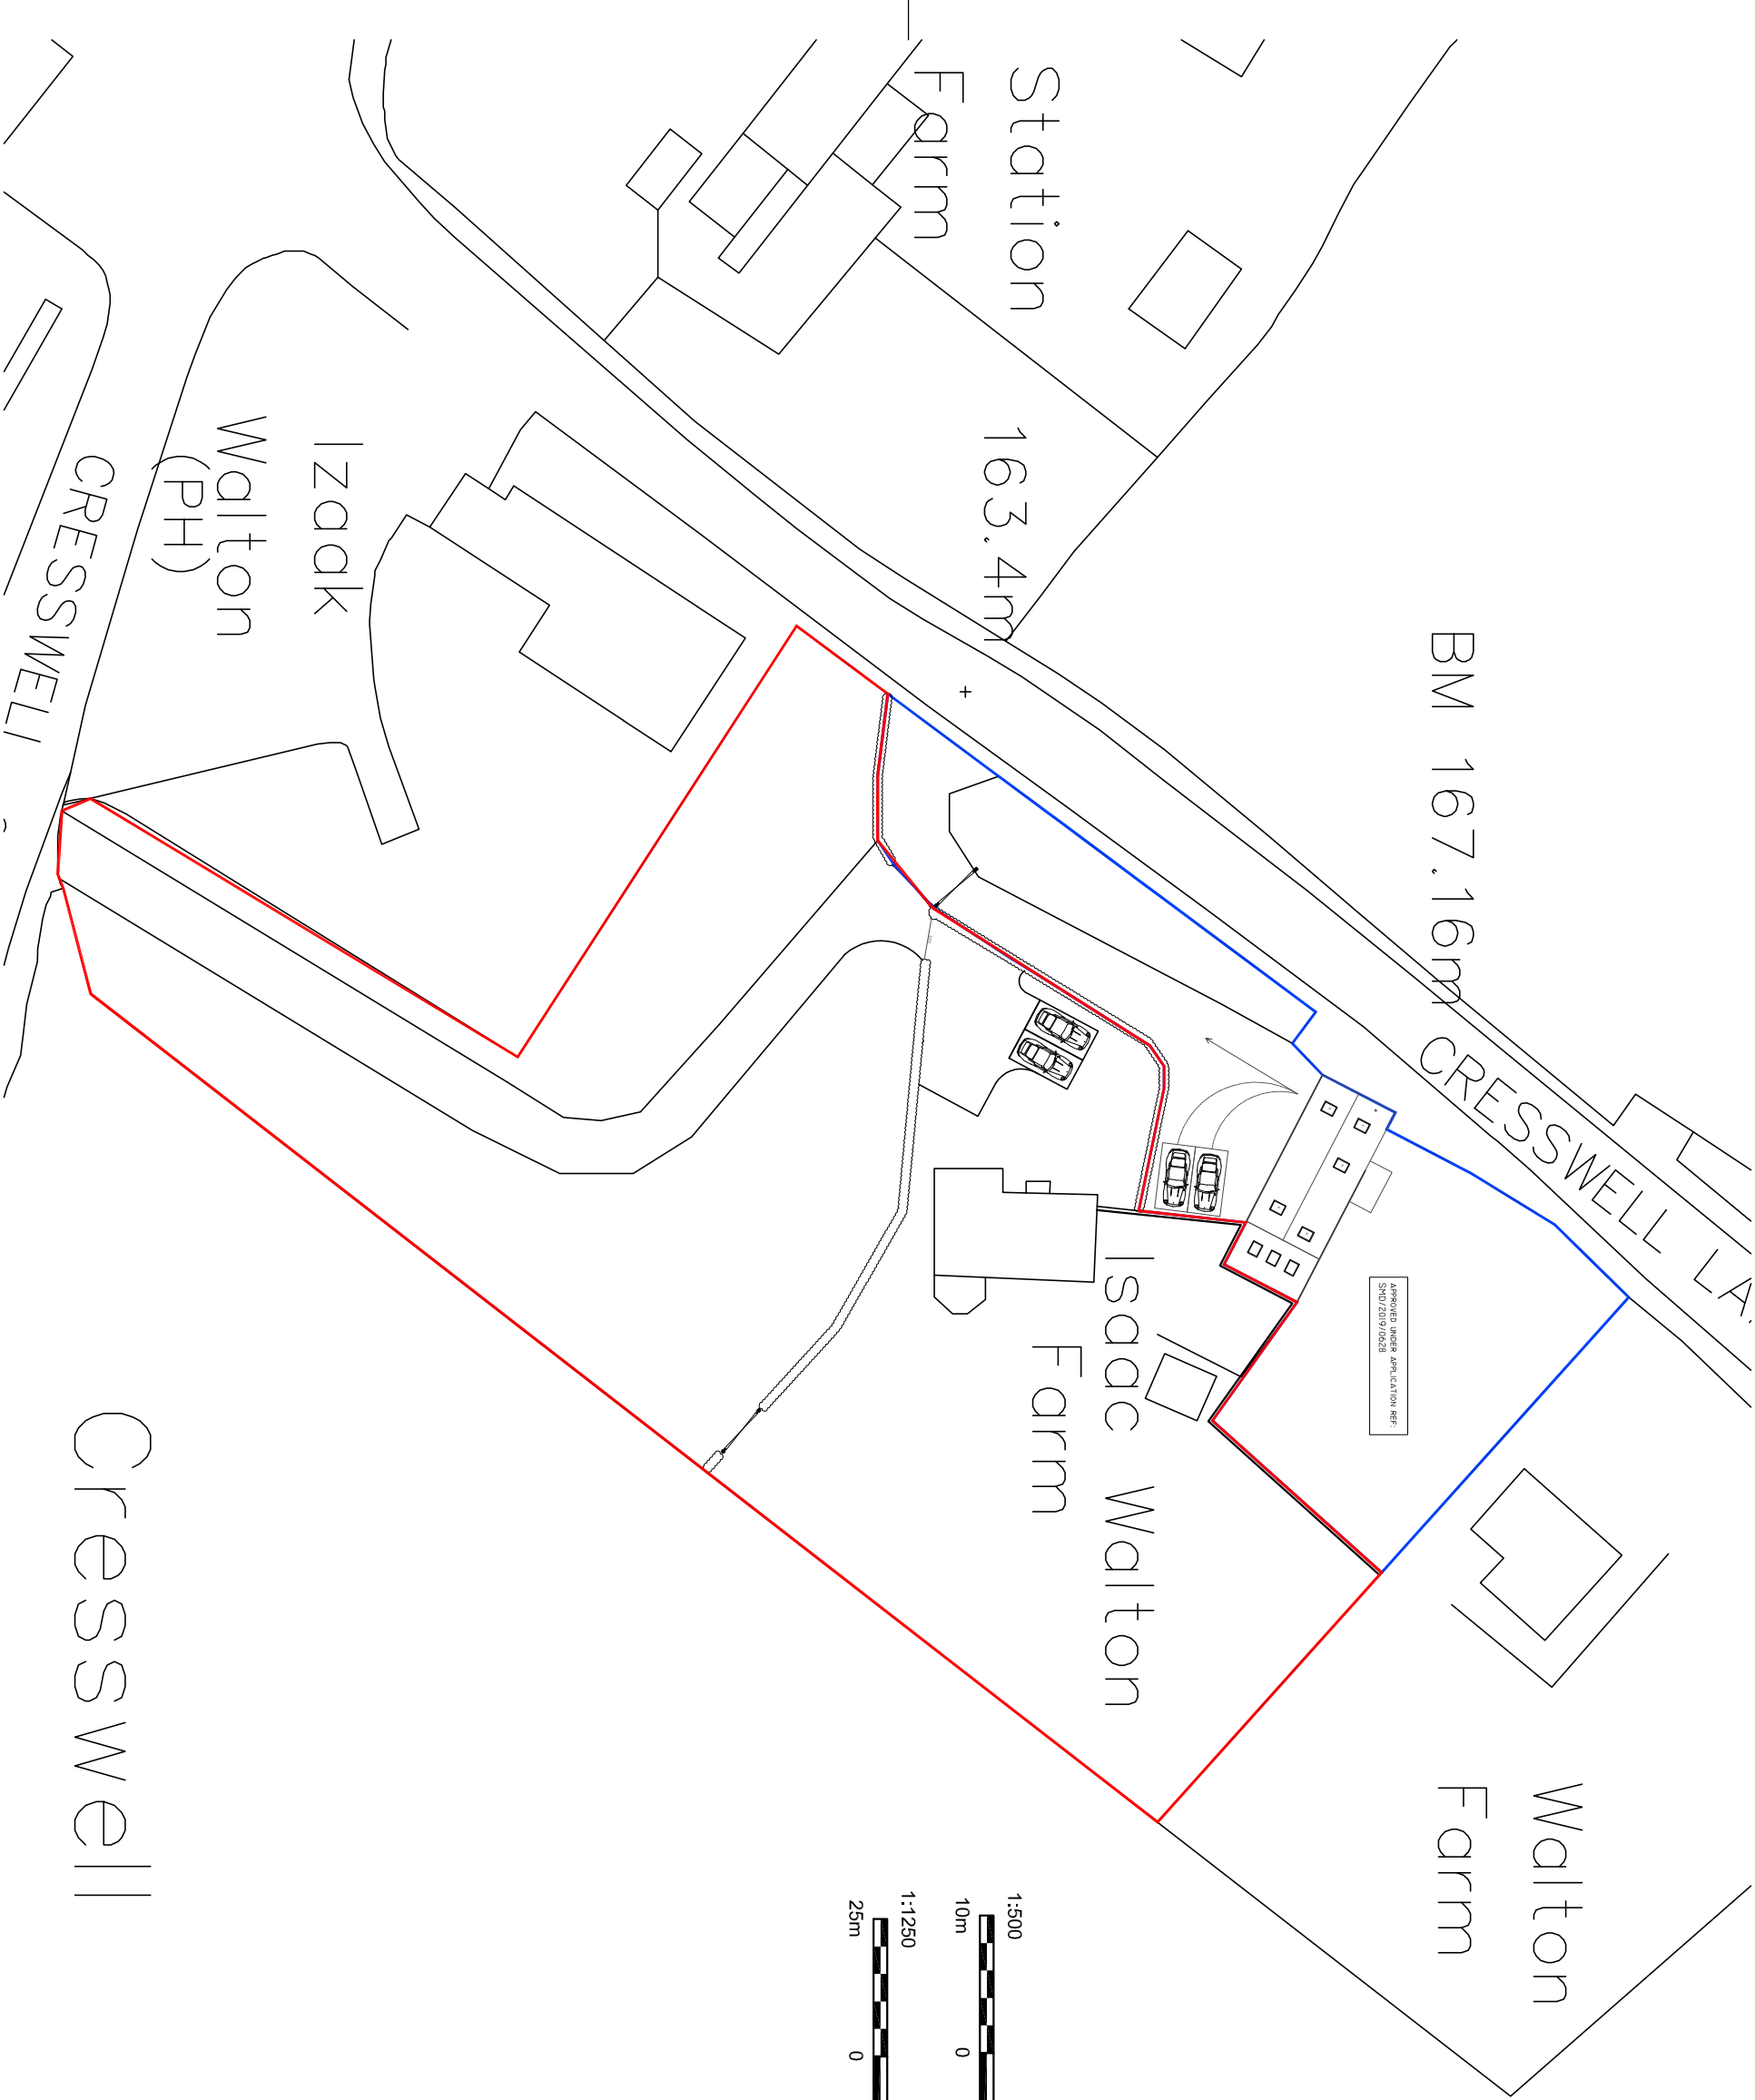


Copyright of this drawing is vested in the Architect and it must not be copied or reproduced without consent. Figured dimensions only are to be taken from this drawing. All contractors must visit the site and be responsible for taking and checking all dimensions relative to their work. Hewitt&Carr Architects Ltd are to be advised of any variation between drawings and site conditions.
CLIENTS ARE ADVISED TO CLARIFY DIMENSIONS WITH THE ARCHITECT PRIOR TO SETTING OUT AND NOT TO SCALE FROM THE DRAWING

Rev	Drawn	Comments	Date
-----	-------	----------	------

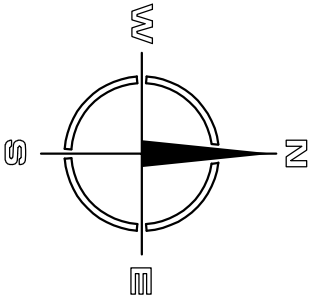

Hewitt&Carr Architects
A: 2-4 Cross Street | Cheedale | Staffordshire | ST10 1NP
T: 01538 756888
E: enquiries@hcarchitects.co.uk
W: www.hcarchitects.co.uk

Client
Mr and Mrs M Swinnerton
Cresswell Lane, Cresswell, ST11 9RE
Project
Proposed parking amendments

Title
Site layout plan

Status
SCHEME

Date
DEC 2021
Drawn
HMM

Scale @A3
AS NOTED
Checked

Project No
00811 AL(0)201
Drawing No.
A

SITE LAYOUT PLAN AS PROPOSED 1:500