




Proposed Principal (West) Elevation  
1 : 50

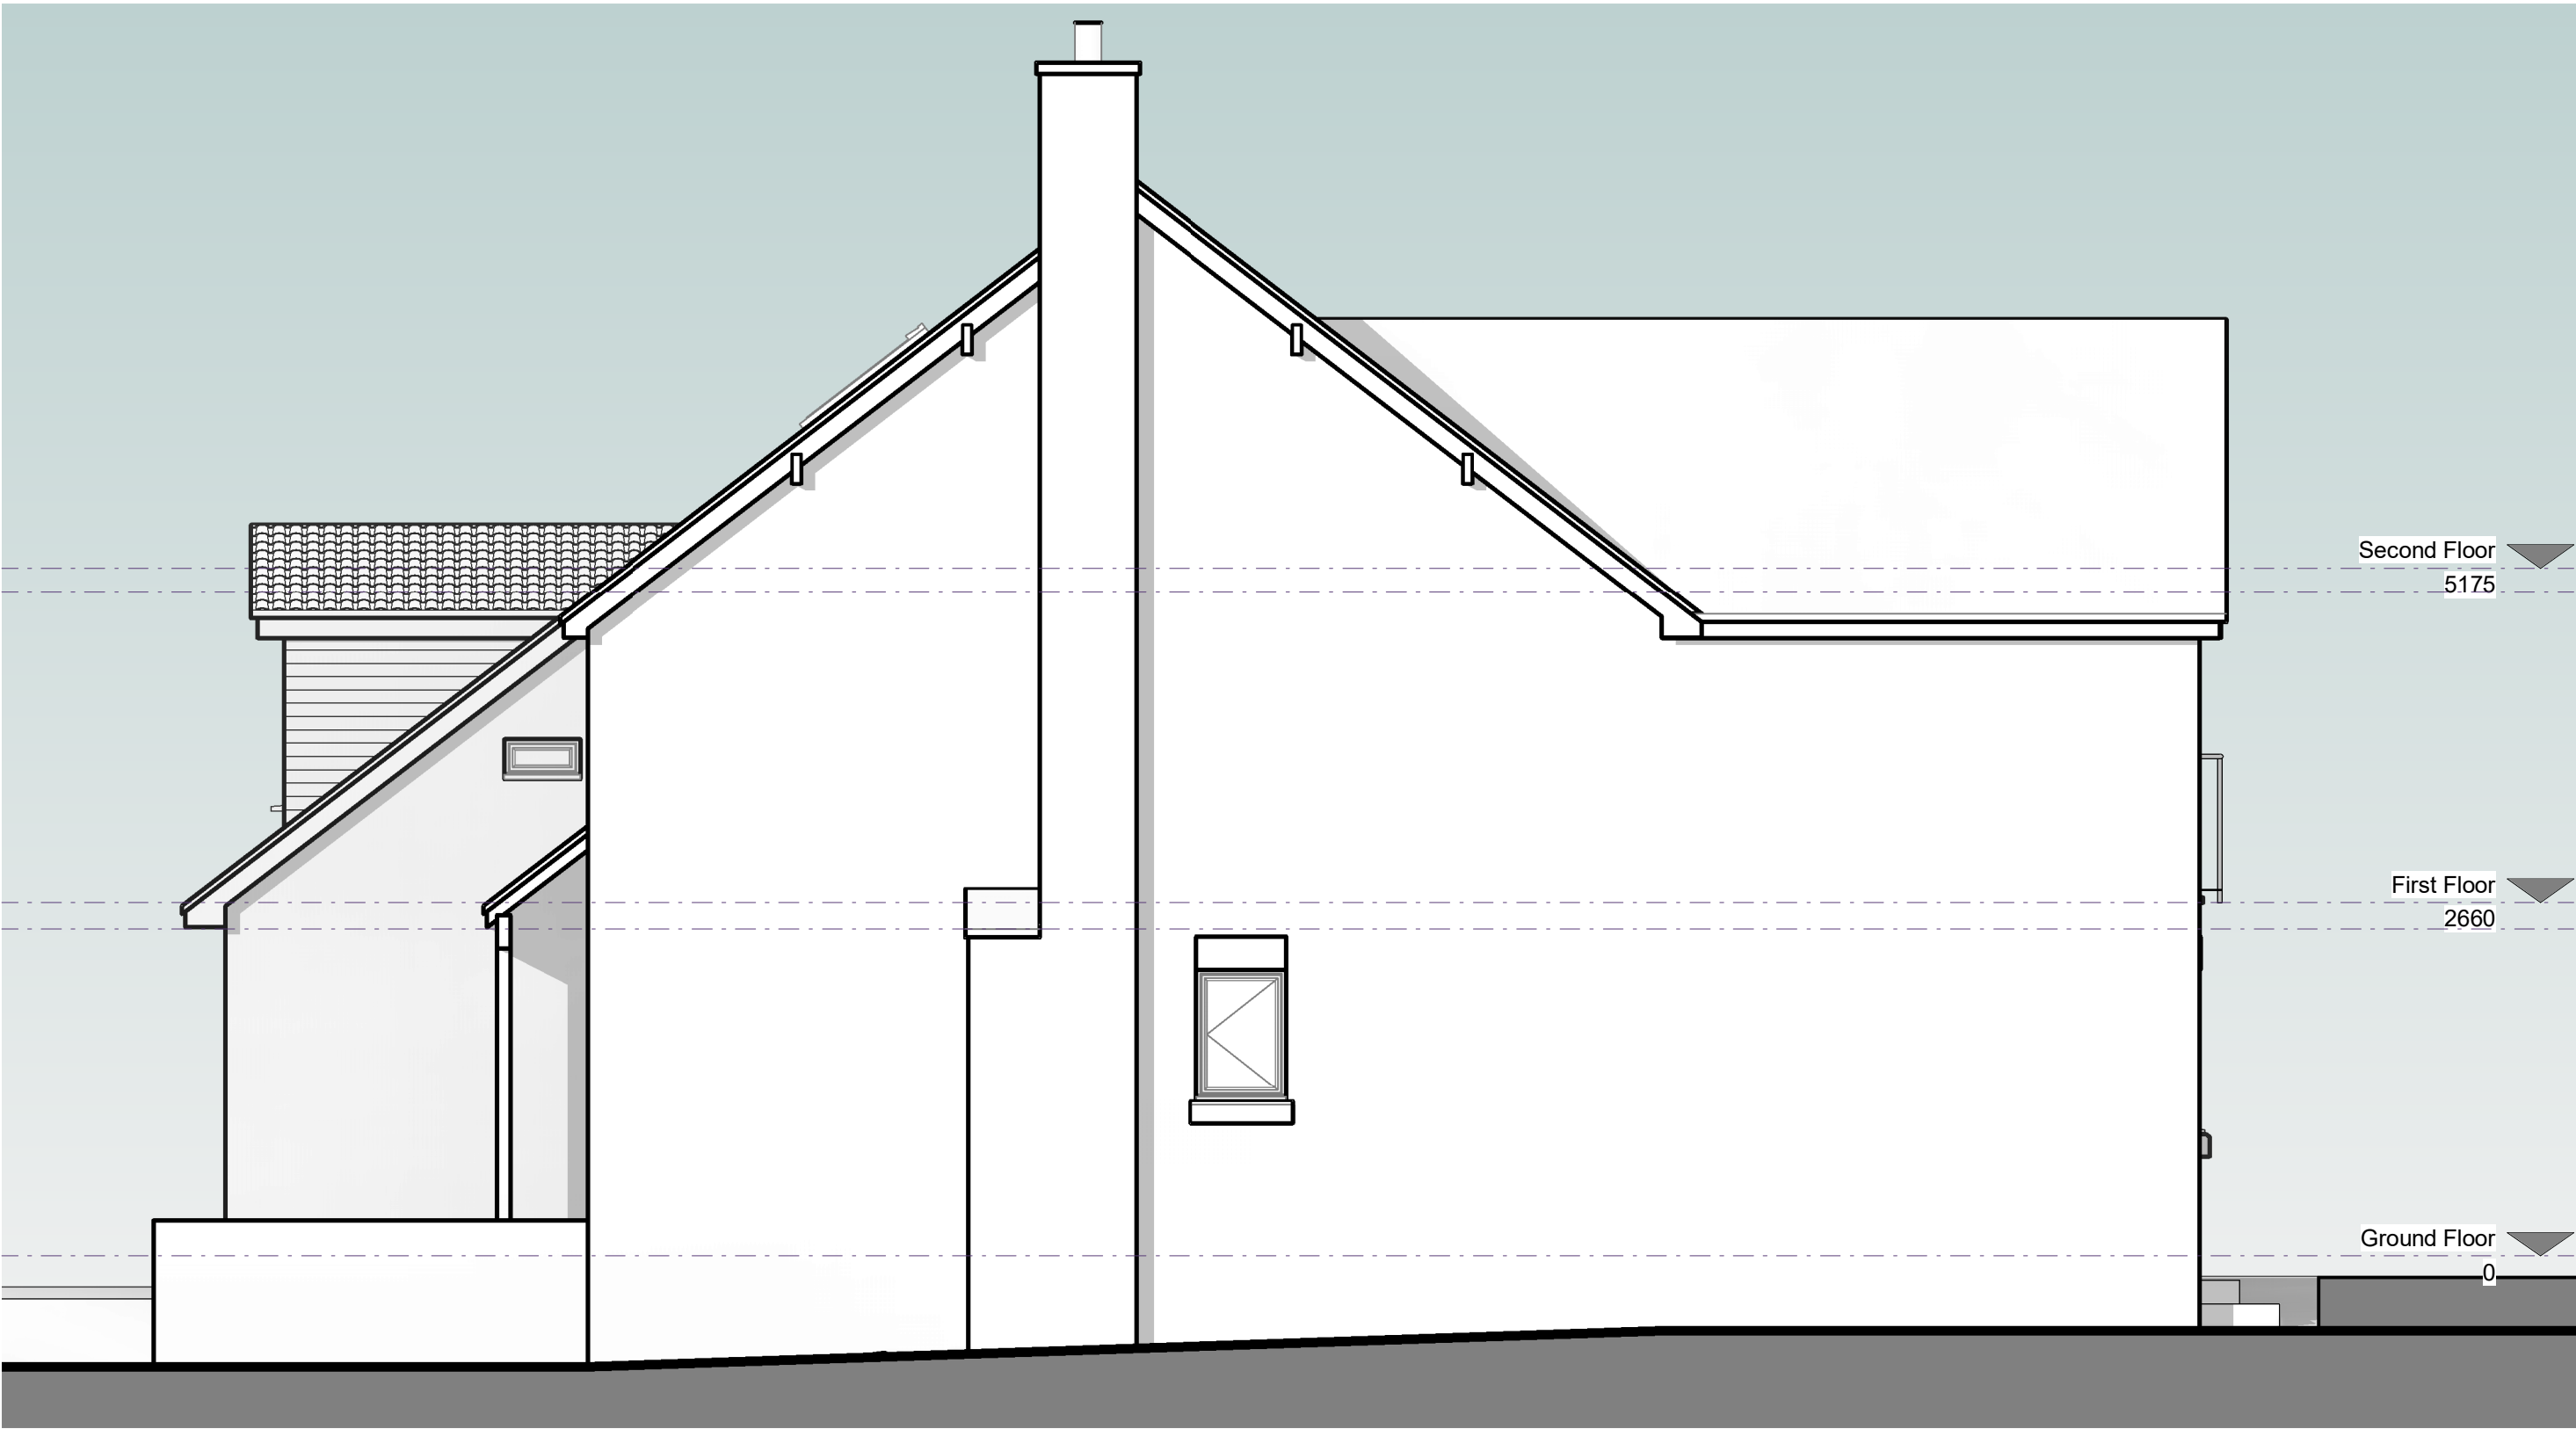

Proposed Side (South) Elevation  
1 : 50



Proposed Rear (East) Elevation  
1 : 50




Proposed Side (North) Elevation  
1 : 50

All heights, sizes and dimensions should be checked on site by the contractor before any work is put in hand.

Figured dimensions should be taken in preference to scaling and any errors or omissions reported to the architect at once.

This drawing has been prepared in accordance with the CDM (Construction Design and Management) and all foreseeable design risks to those involved or affected by construction have been avoided wherever possible.

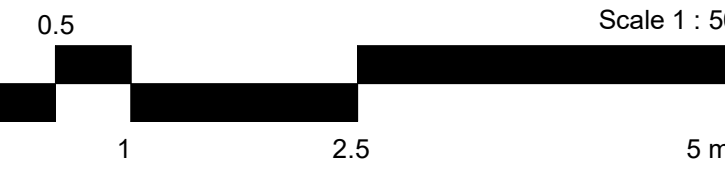

|      |          |    |                                                             |
|------|----------|----|-------------------------------------------------------------|
| P0.5 | 24-03-22 |    | Application for dormer window                               |
| P0.4 | 03-02-22 | BJ | Application for Non Material Amendments                     |
| P0.3 | 31-01-22 | BJ | Project description updated to reflect new NMAA application |
| P0.2 | 06-10-21 | BJ | Drawings submitted to SMDC                                  |
| P0.1 | 05-10-21 | BJ | Revision following meeting (29-09-21)                       |

| Rev | Date | By | Detail |
|-----|------|----|--------|
|-----|------|----|--------|

Drawing status

S3 - Planning

Client

Mr W. McGeehan

Project/Location

Addition of dormer to approved Rear / Side Extension  
82 Caverswall Road,  
Blythe Bridge,  
Stoke-on-Trent,  
Staffordshire,  
ST11 9BG

Drawing title

Proposed Elevations

| Date     | Drawn | Checked | Job No. |
|----------|-------|---------|---------|
| 21-09-21 | BJ    | XX      | 3218    |

Scale(s)

1 : 50 @A1

Drawing number

MD21-SA-XX-ZZ-DR-A-0402

Revision

P0.5

**SA** **SMYTHEMAN**  
ARCHITECTURAL

12 High Street, Tean,  
Stoke-on-Trent  
ST10 4DZ  
T: +44 (0)1538 722097  
E: [mail@smytheman.co.uk](mailto:mail@smytheman.co.uk)  
W: [www.smytheman.co.uk](http://www.smytheman.co.uk)

