




Section 4



Section 5

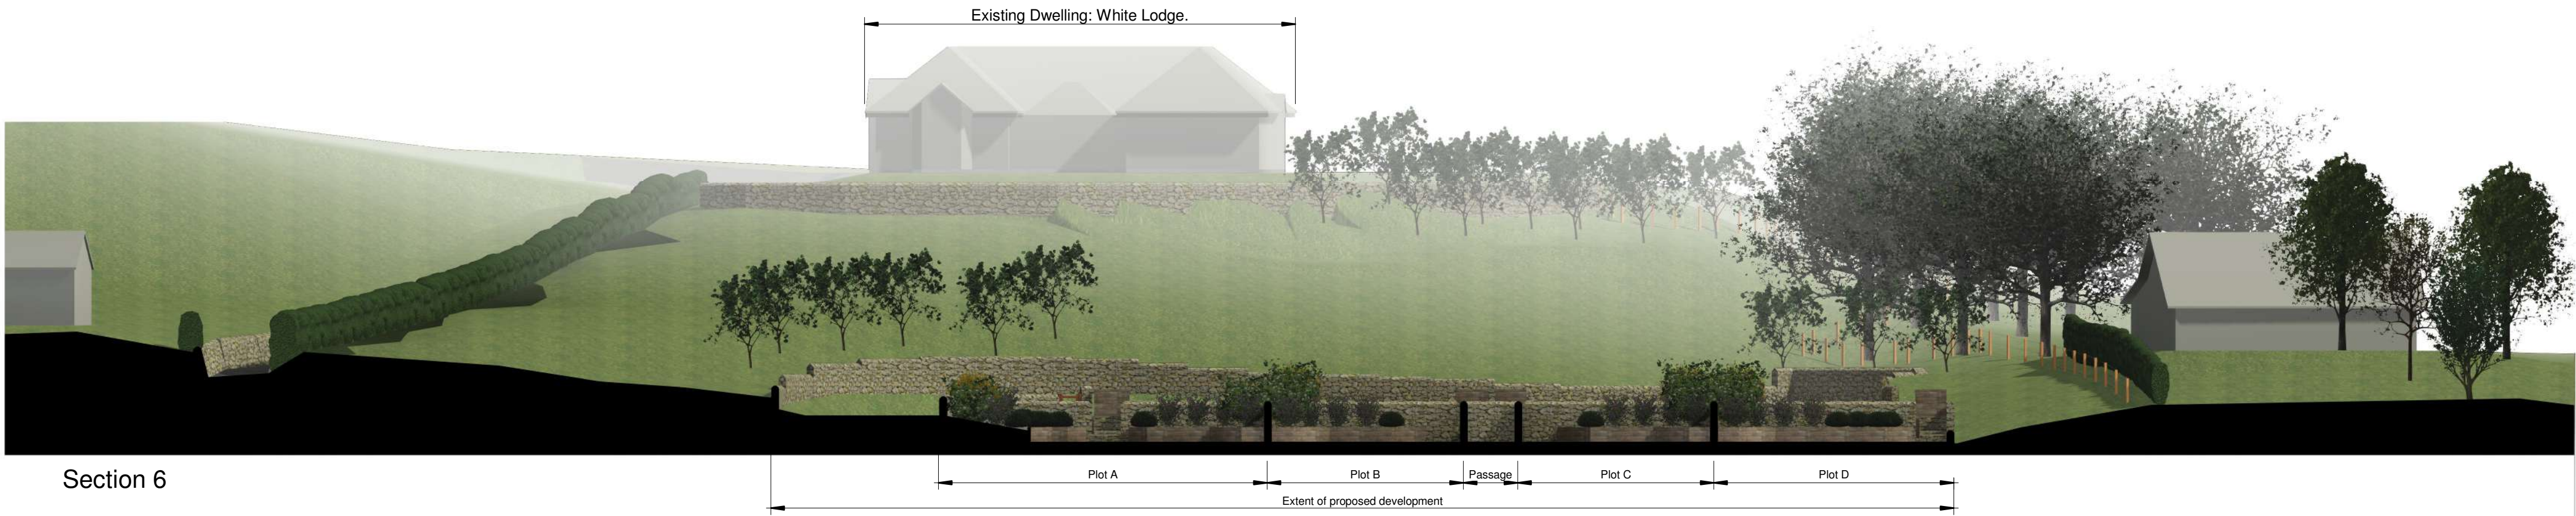

Section 6



Section 1

A	29/03/22	SAT	Scheme re-designed.	
	Rev	Date	Drawn	Description
ctd architects		Clerk Bank House Clerk Bank LEEK Staffordshire ST13 5HE		
		t: 01538 373477 e: info@ctdarchitects.co.uk f: 01538 386503 w: www.ctdarchitects.co.uk		
Client		Project: Proposed Residential Development at White Lodge Field, Sugar Street, Ruston Spencer, Staffordshire.		
RIDER ENTERPRISES		Status: PLANNING.		
Site Sections as Proposed		Job No: 2127	Drawing No: AL08	Rev: A