



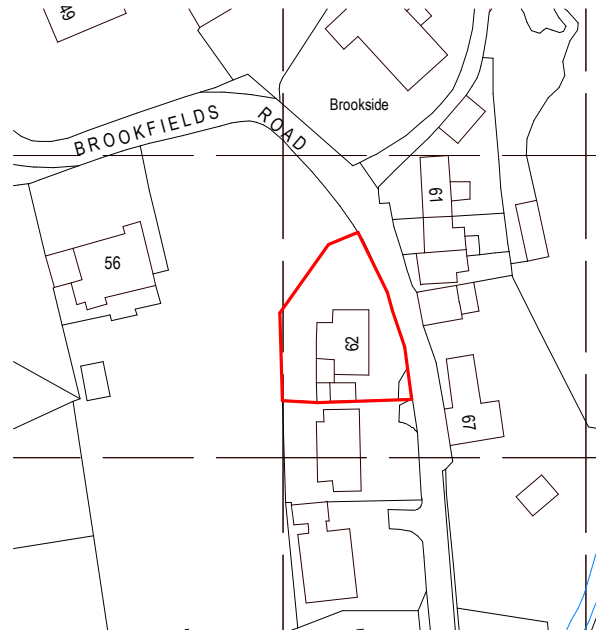

Ordnance Survey, (c) Crown Copyright 2022. All rights reserved. Licence number 100022432

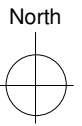

Rev	Date	Drawn	Description
			Clerk Bank House Clerk Bank LEEK Staffordshire ST13 5HE t : 01538 373477 e : info@ctdarchitects.co.uk f : 01538 386503 w : www.ctdarchitects.co.uk
ctd architects © 2021			- This drawing is copyright. - All dimensions to be checked on site before proceeding. - Contractor must notify the architect of any discrepancies before proceeding. - Contractor to check/adjust dimensions of new work to suit existing conditions. Do not assume existing structure or details are plumb, square or level. - All drawings to be read in conjunction with all other consultants drawings and specs.
Client	Project		Scale 1:1250 Size A4 Drawn KJH Chkd CH Date 03/10/22
	Proposed alterations & rear / side extension 62 Brookfields Rd, Ipstones, Stoke-on-Trent ST10 2LY		Status PRELIMINARY
	Title Site Location Plan		Job No. 2149 Drawing No AL01 Rev.