



North

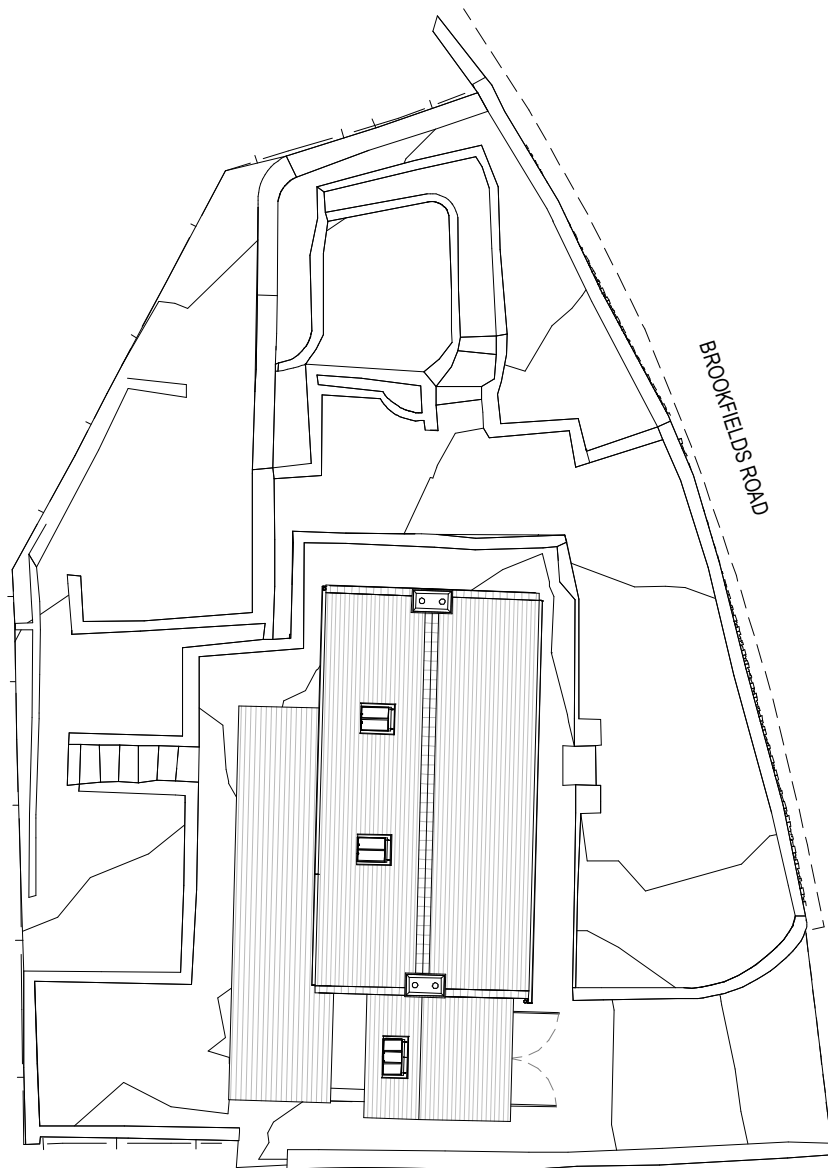

Site Block Plan

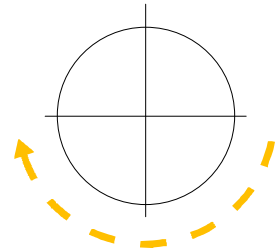

Rev	Date	Drawn	Description
			Clerk Bank House Clerk Bank LEEK Staffordshire ST13 5HE t : 01538 373477 e : info@ctdarchitects.co.uk f : 01538 386503 w : www.ctdarchitects.co.uk
Client Emma Nowill			Project Proposed alterations & rear / side extension 62 Brookfields Rd, Ipstones, Stoke-on-Trent ST10 2LY Title Site Block Plan
Scale 1 : 200 Size A4 Drawn ED Chkd CH Date 19/11/21 Status PRELIMINARY Job No. 2149 Drawing No AL02 Rev.			ctd architects © 2021 • This drawing is copyright. • All dimensions to be checked on site before proceeding. • Contractor must notify the architect of any discrepancies before proceeding. • Contractor to check/adjust dimensions of new work to suit existing conditions. Do not assume existing structure or details are plumb, square or level. • All drawings to be read in conjunction with all other consultants drawings and specs.