



Front Elevation




Side Elevation

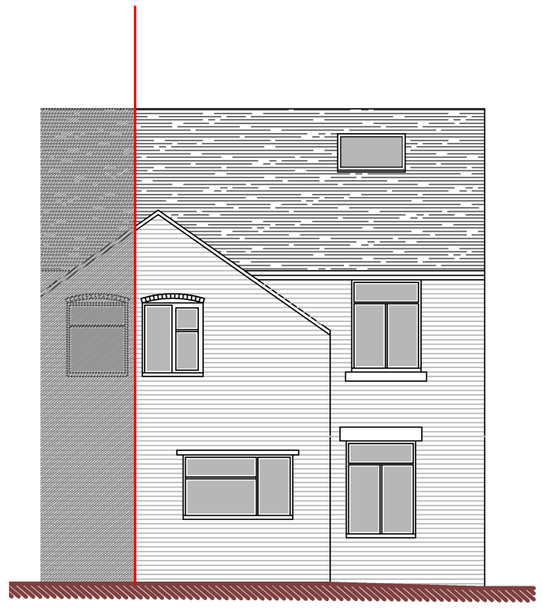

Rear Elevation

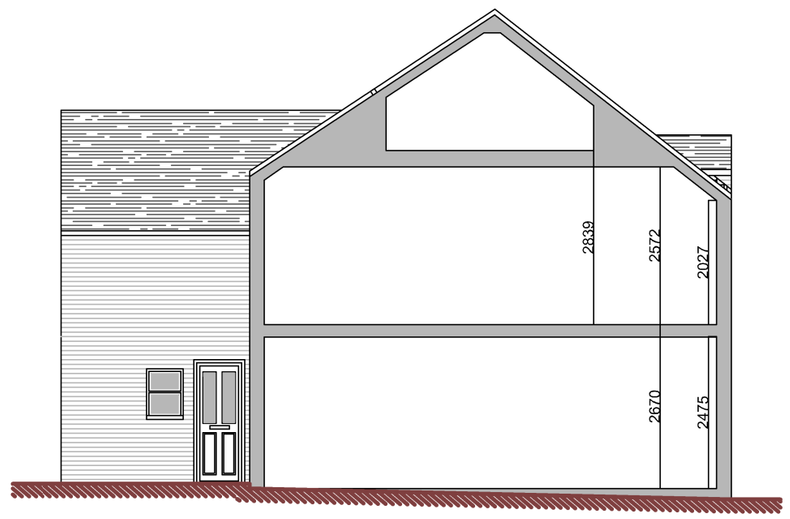

Side Elevation

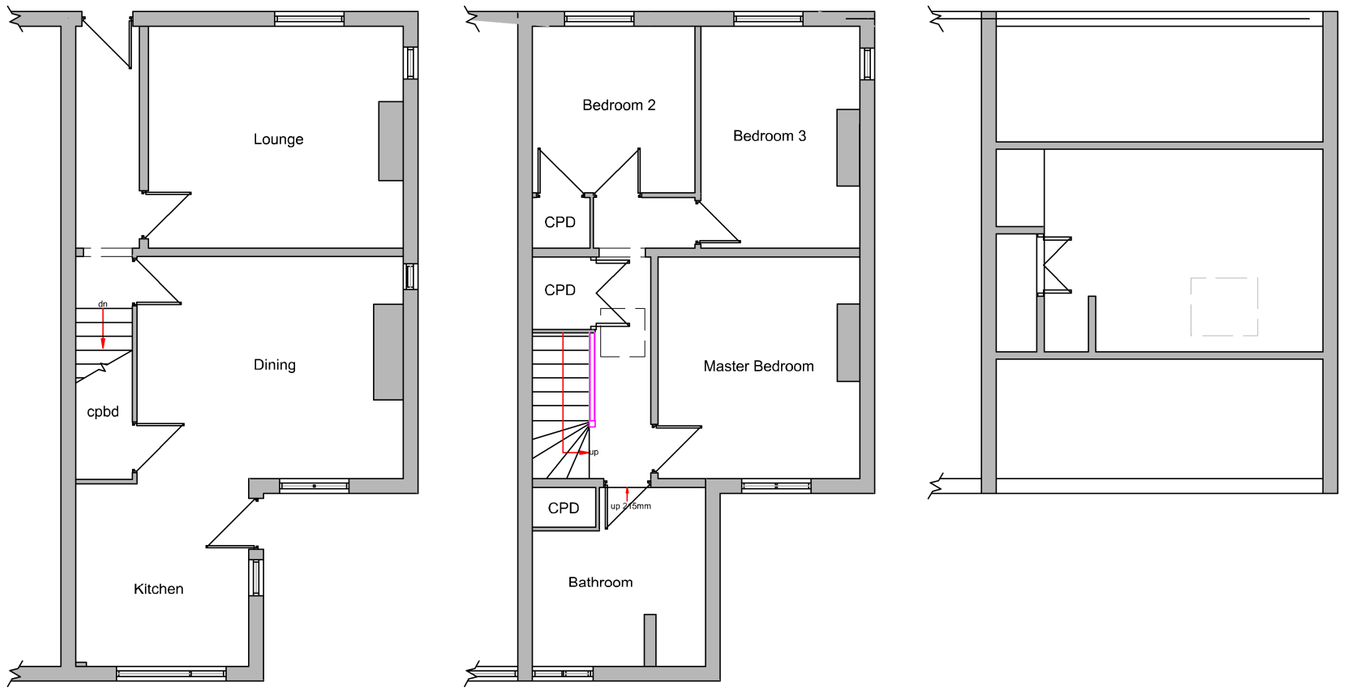


Ground Floor Plan

First Floor Plan


Metres

1 2 3 4 5 10


SCALE 1:100

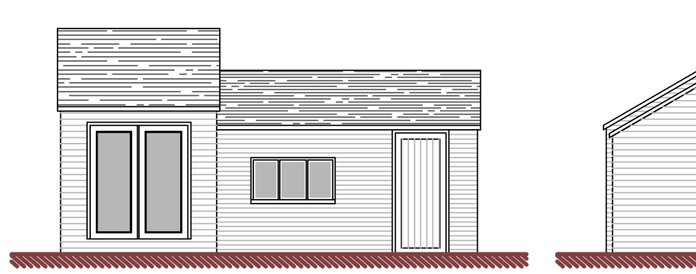


Front Elevation

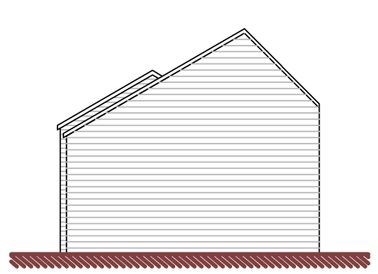


Side Elevation

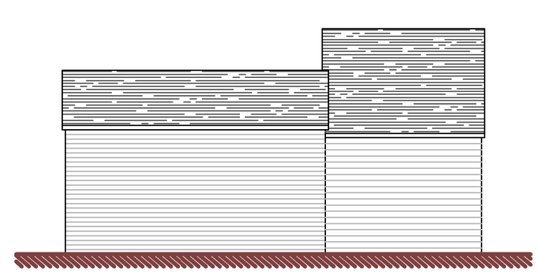

Rear Elevation

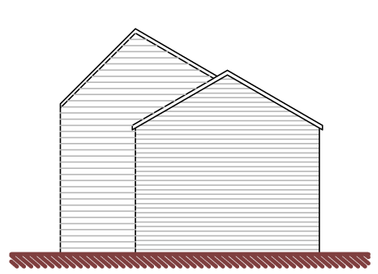

Side Elevation

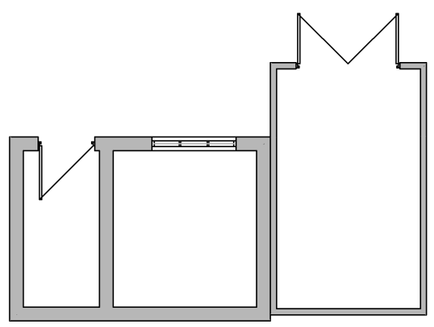

Shed Floor Plan

Metres

1 2 3 4 5 10

SCALE 1:100

DBD Architectural Consultancy Ltd ©2022

1. Copyright is vested with DBD Architectural Consultancy Ltd.

2. All dimensions to be checked on site before proceeding.

3. Contractor to check/adjust dimensions of new work to suit existing conditions.
Do not assume existing structure or details are plumb, square or level.

4. Contractor must notify the architect of any discrepancies before proceeding.

5. All drawings to be read in conjunction with all other consultants drawings and specs.

Rev.	Date	Description
B	19.04.22	Minor Amendments
A	22.03.22	Minor Amendments

DBD Architectural Consultancy

DBD Architectural Consultancy Ltd
50 Broad Street, Leek,
Staffordshire, ST13 5NS
01538 383118
mail@dbdconsultants.co.uk
www.dbdconsultants.co.uk

Client:
Mr C Thomas and Ms S Rigby
18 Riverside
Oakamoor
ST10 3AE

Project:
Single storey rear extension and dormer extension

Title:
Plans as Existing

Stage: Planning		
Size: A2	Date: 16.02.22	Job No: 2206
Scale: 1:100		

Drawing Number: PL 02B