




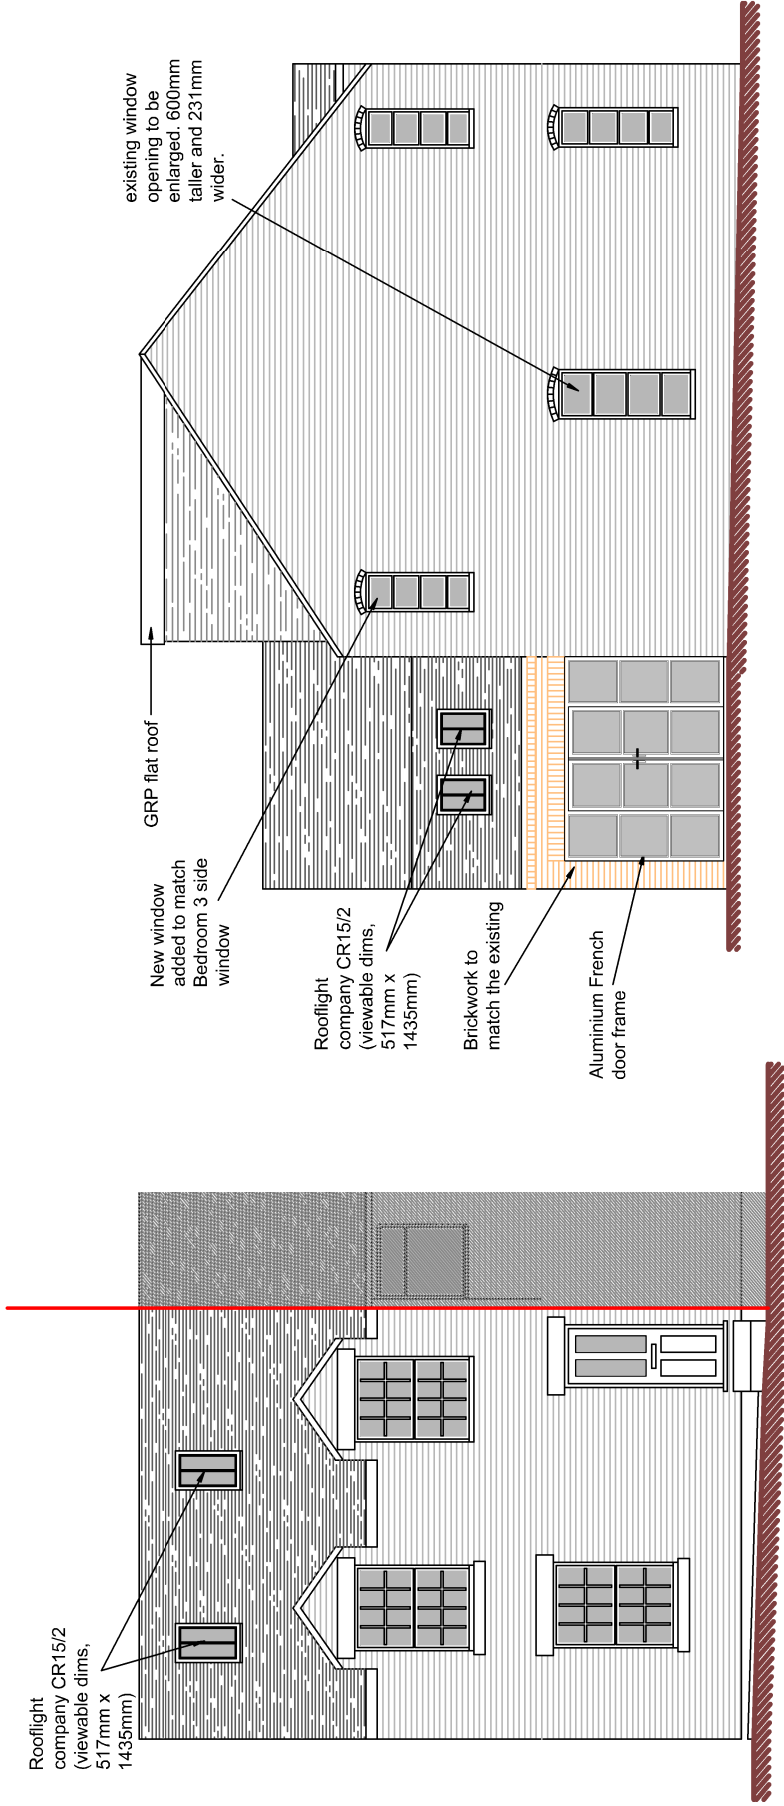


Front Elevation

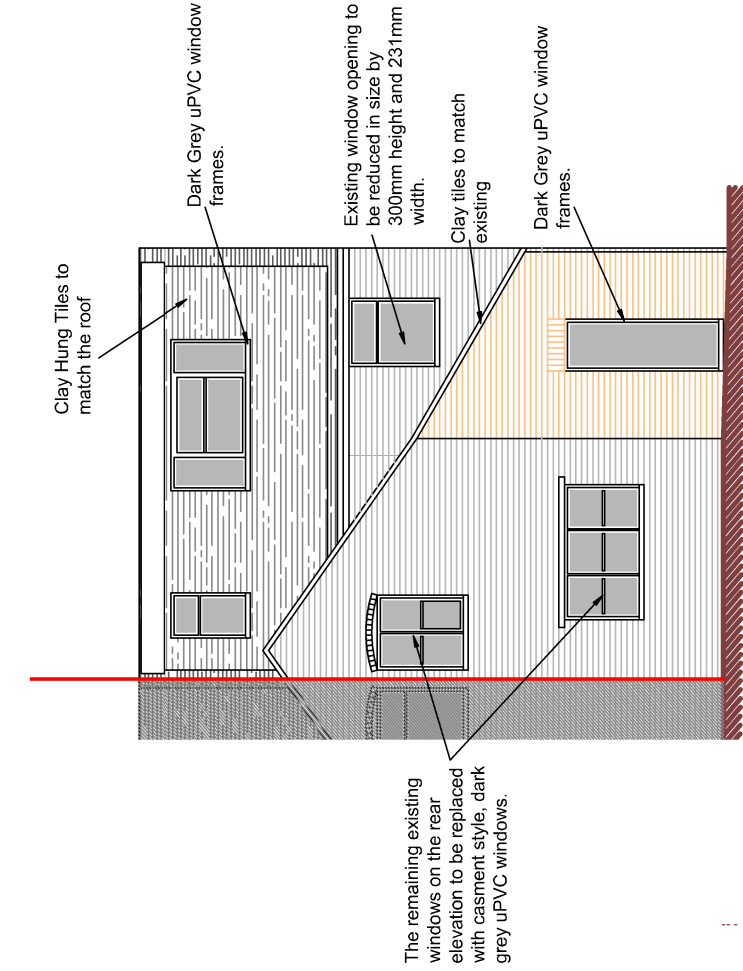



Rear Elevation

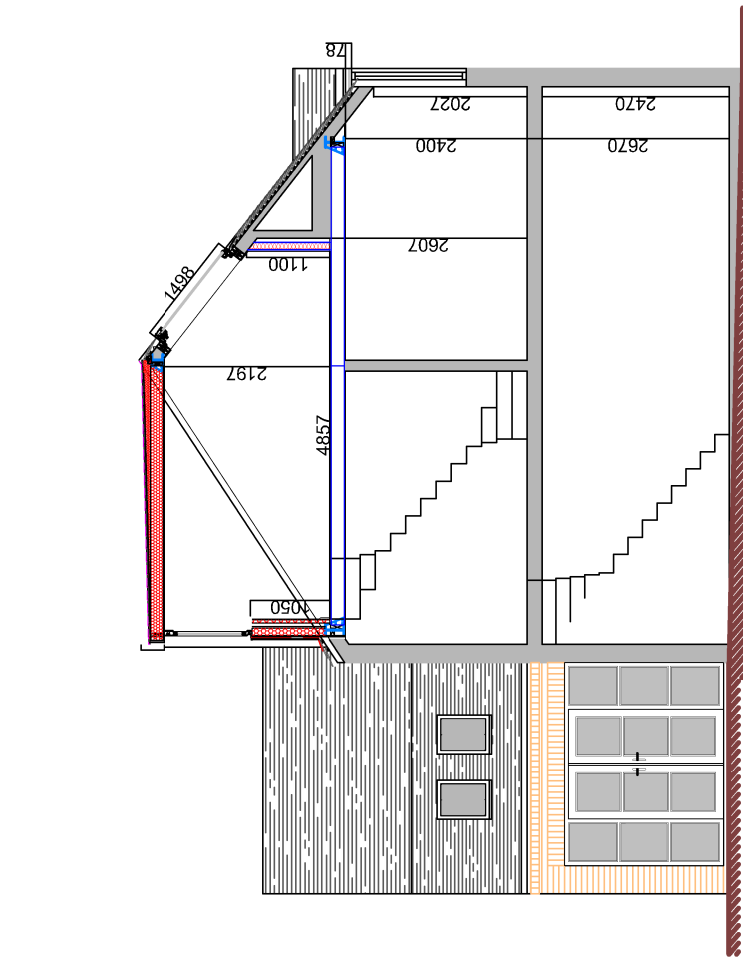


Side Elevation Section

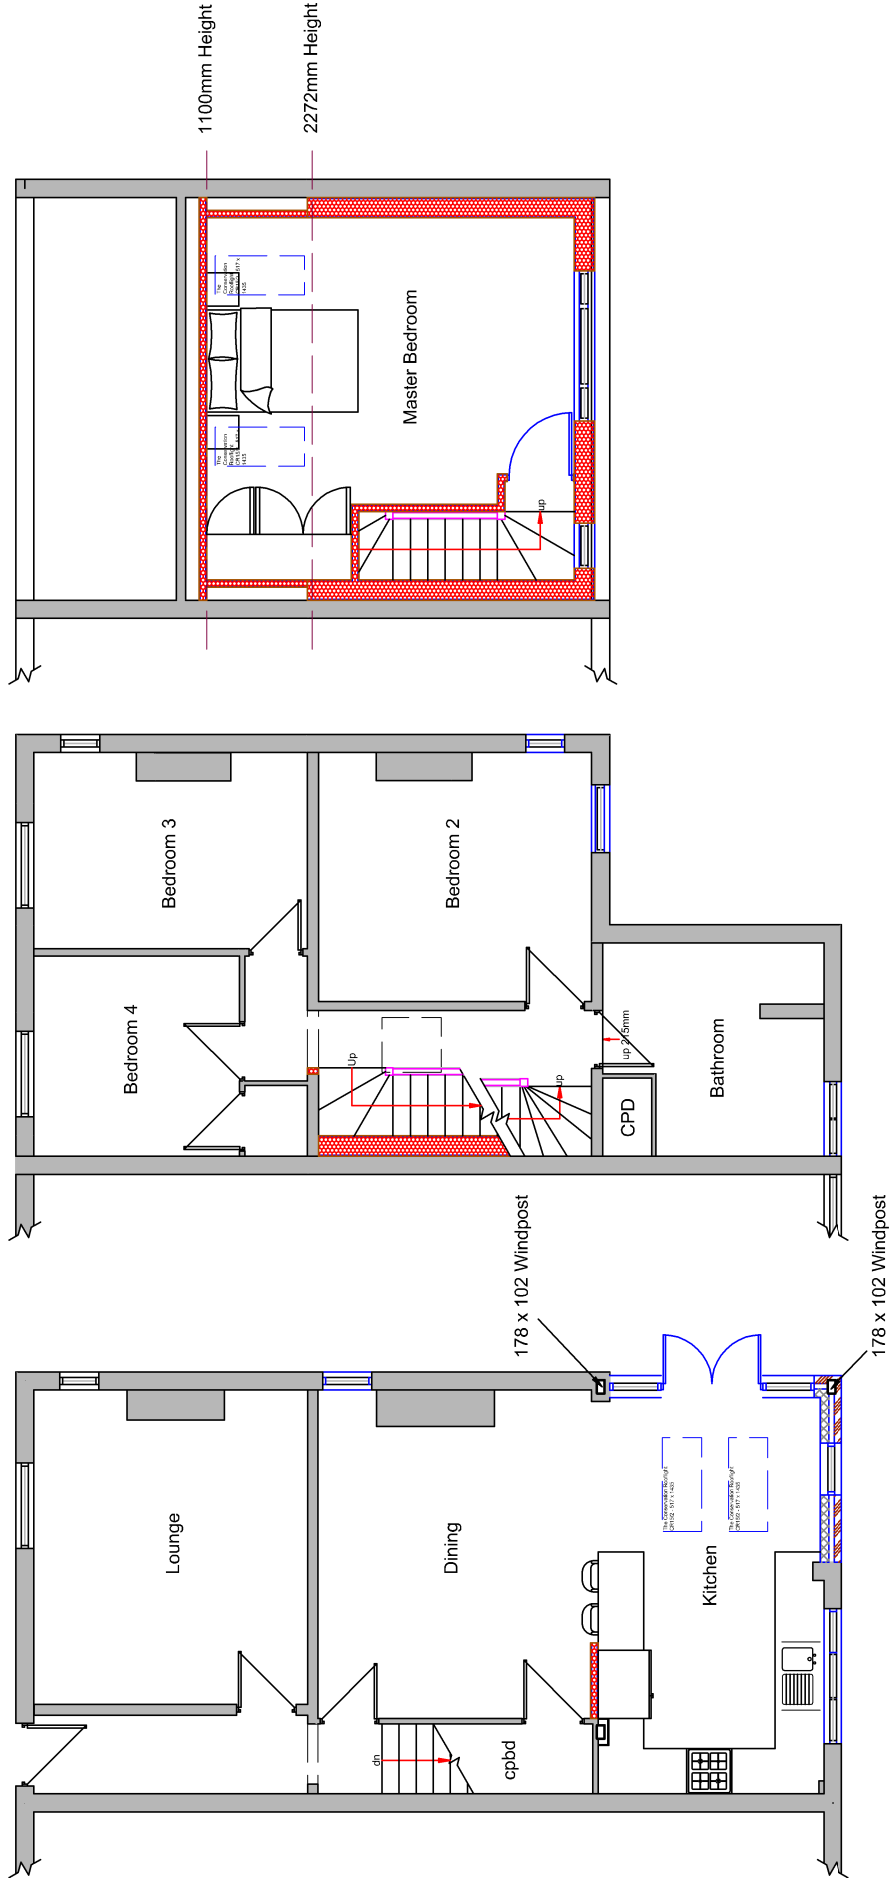


Ground Floor Plan

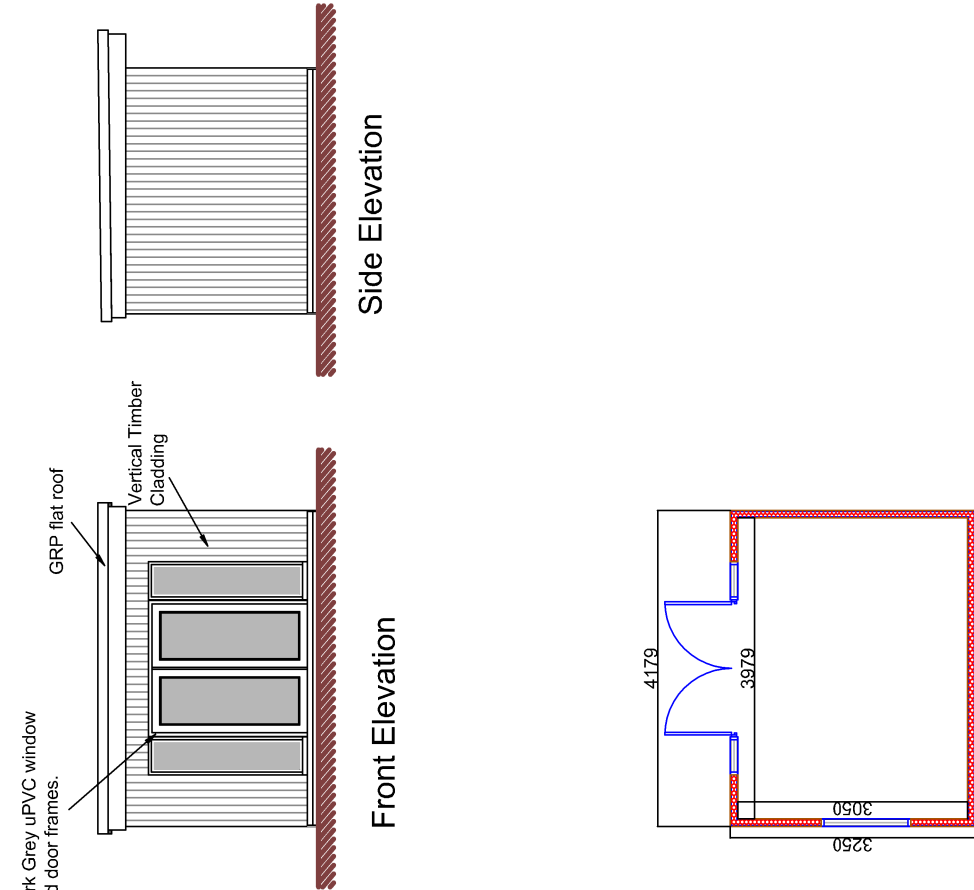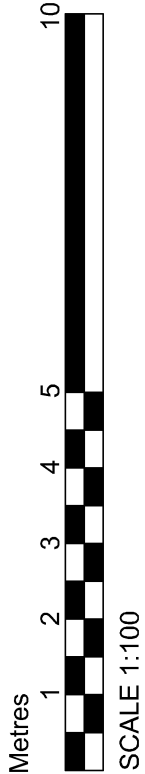


Front Elevation

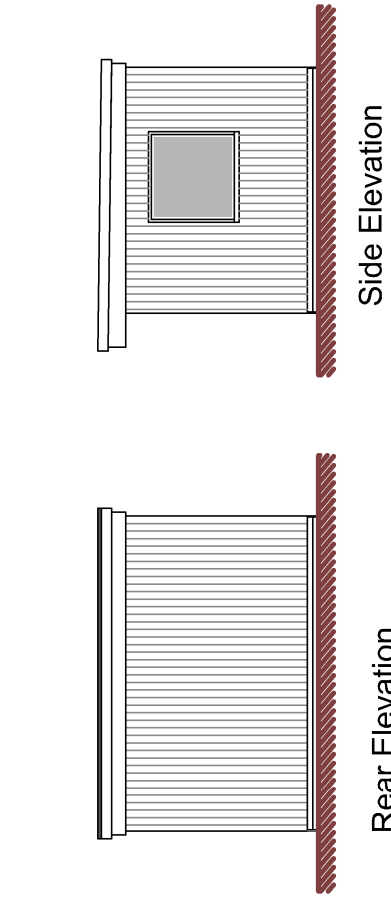


Rear Elevation

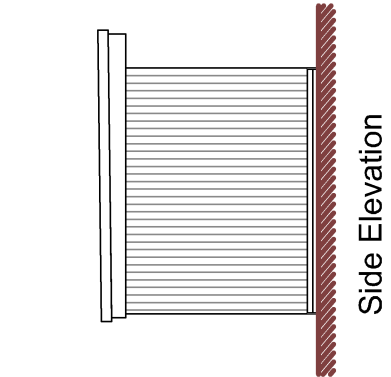

Side Elevation

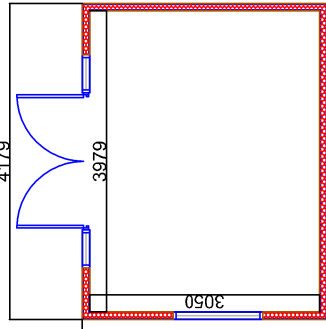

Shed Floor Plan

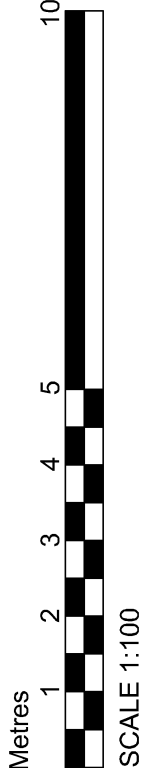

DBD Architectural Consultancy Ltd ©2022

1. Copyright is vested with DBD Architectural Consultancy Ltd.
2. All dimensions to be checked on site before proceeding.
3. Contractor to check/judge dimensions of new work to suit existing conditions. Do not assume existing structure or details are plumb, square or true.
4. Contractor must notify the architect of any discrepancies before proceeding.
5. All drawings to be read in conjunction with all other consultants drawings and specs.

Rev	Date	Description
F	19.04.22	Initial Amendments
E	20.03.22	Minor Amendments
D	20.03.22	Amendments made following clients comments
C	20.03.22	Amendments made following clients comments
B	20.03.22	Amendments made following clients comments
A	20.03.22	Amendments made following clients comments



Mr C Thomas and Ms S Rigby
18 Riverside
Oakamoor
ST10 3AE

Single storey rear extension and dormer extension

Plans as Proposed

Issue	Revisions	Date	By
1	A2	16.02.22	PL03F