© Philip Kelsall Associates

The use of these plans and specifications is restricted to the original site for which they were prepared. Re-use, reproduction or publication by any method in whole or in part is prohibited, unless authorised by Philip Kelsall Associates. Ownership of the design, plans and specifications is solely with Philip Kelsall Associates.

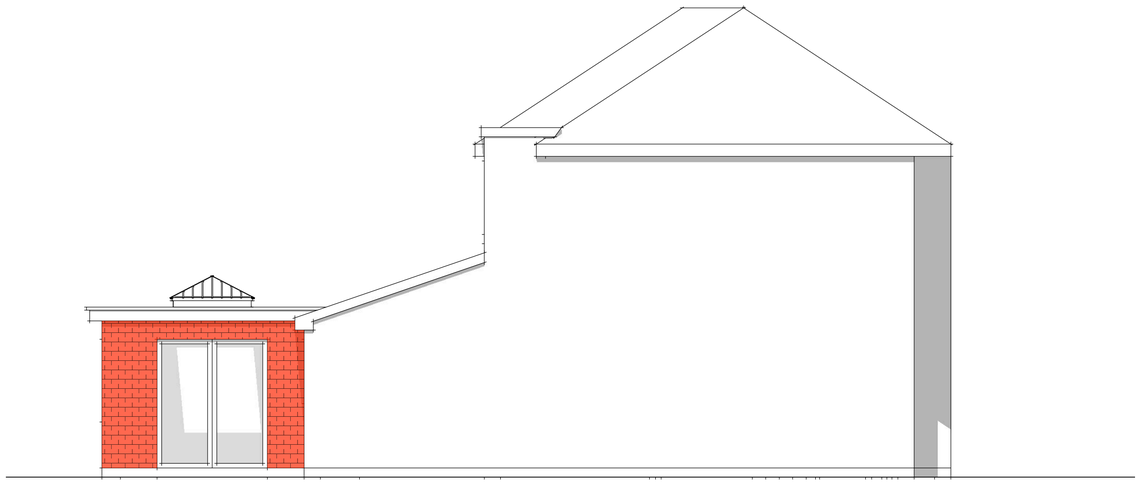

Proposed Side Elevation 1: 50



Proposed Rear Elevation 1: 50

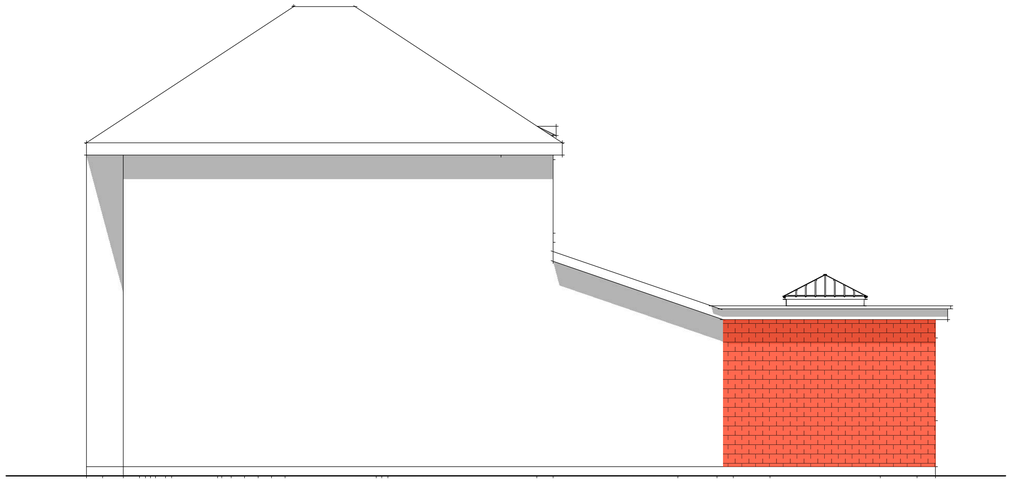

Proposed Side Elevation 1: 50

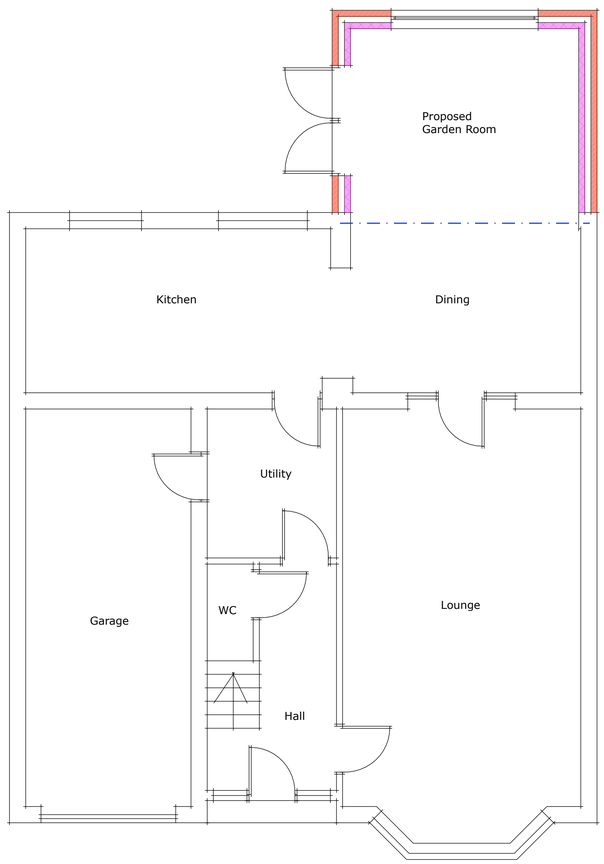

Proposed Ground Floor Layout 1: 50



Rev.	Date	Remark
–	–	–

Site Address
404 Uttoxeter Road
Blythe Bridge
Stoke on Trent ST11 9ND

Project
Rear Extension

Scale : 1:50 @ A1

Drawing No. UR_404_02

Drawing Title : Proposals

PHILIP KELSALL ASSOCIATES
ARCHITECTURAL & BUILDING CONSULTANTS

47 Rockside Mow Cop ST7 4PG
Tel. 07889364105
Email phil@philipkelsall.co.uk