


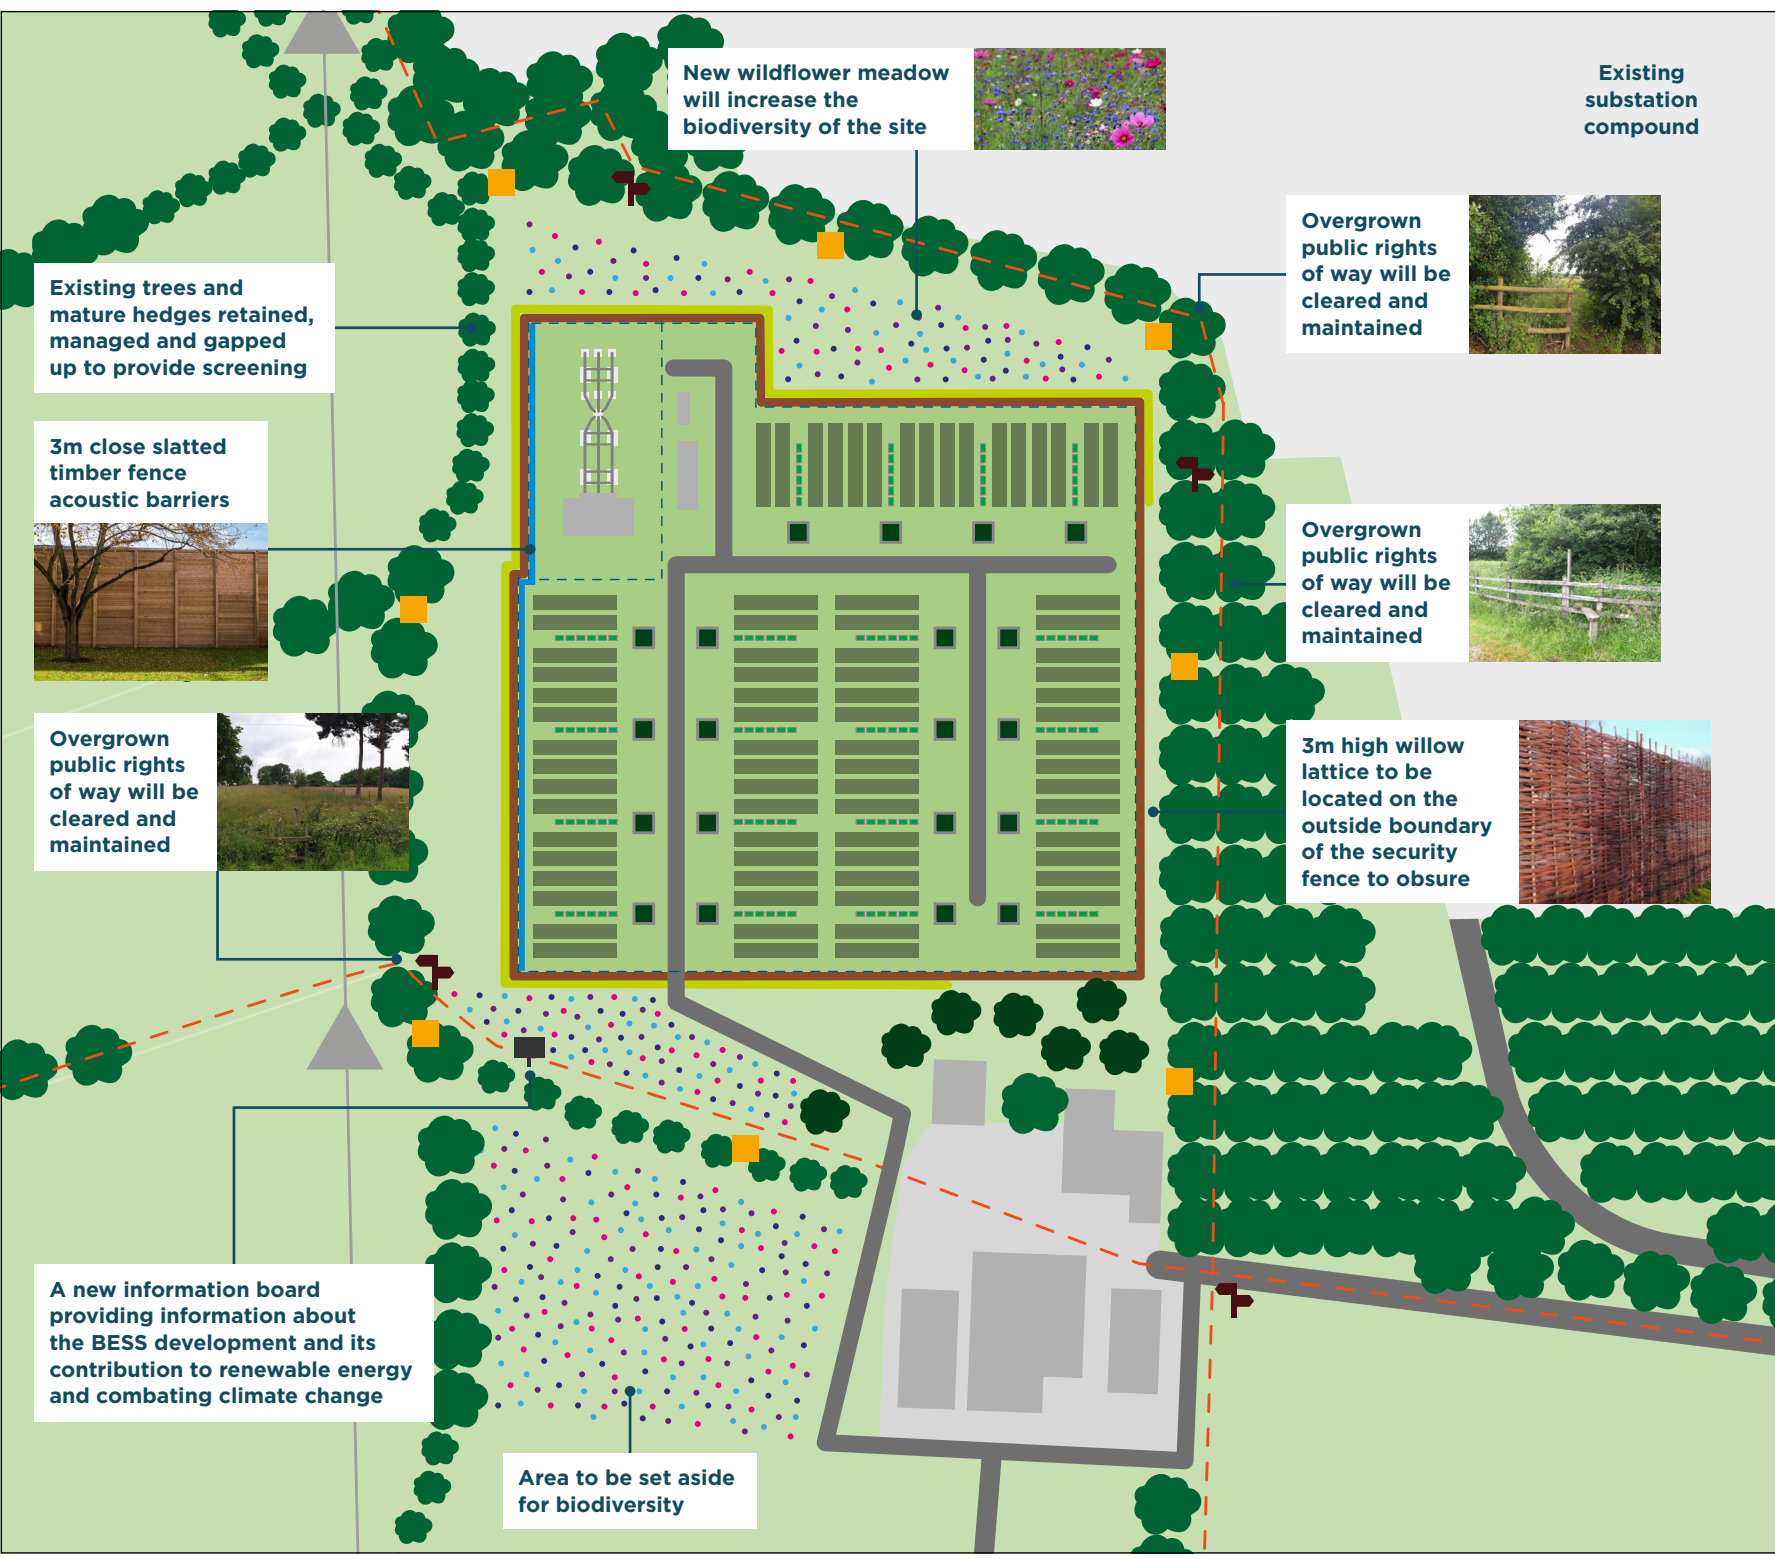

| Key                                                                             |                                  |
|---------------------------------------------------------------------------------|----------------------------------|
|                                                                                 | Existing mature trees and hedges |
|                                                                                 | Willow-based screening           |
|                                                                                 | Long term new hedges             |
|                                                                                 | Security fencing                 |
|                                                                                 | Public footpath                  |
|                                                                                 | Transformation units             |
|                                                                                 | Grid connection cable            |
|                                                                                 | Battery storage containers       |
|                                                                                 | Internal access track            |
|                                                                                 | New trees                        |
|                                                                                 | Existing overhead pylons         |
|                                                                                 | Bird/Bat boxes                   |
|                                                                                 | Acoustic barrier                 |
|                                                                                 | New wayfinding signage           |
|                                                                                 | Information board                |
|                                                                                 | Wildflower meadow / biodiversity |
| Project<br><b>Newfields Battery Energy Storage</b>                              |                                  |
| Drawing number<br><b>TRP1110_03 REV 3</b>                                       |                                  |
| Drawing title<br><b>Landscape and ecology mitigations and enhancements plan</b> |                                  |
| Date<br><b>March 2022</b>                                                       |                                  |
| Scale<br><b>Not to scale</b>                                                    |                                  |
| Size<br><b>A4</b>                                                               |                                  |
| Client<br><b>RE Projects Development Limited</b>                                |                                  |