



elevation b

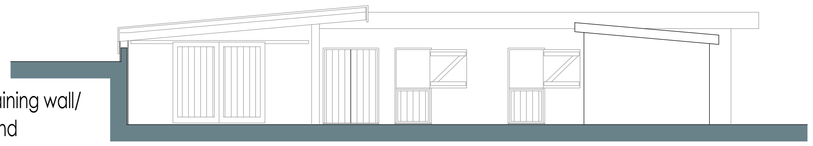


elevation a

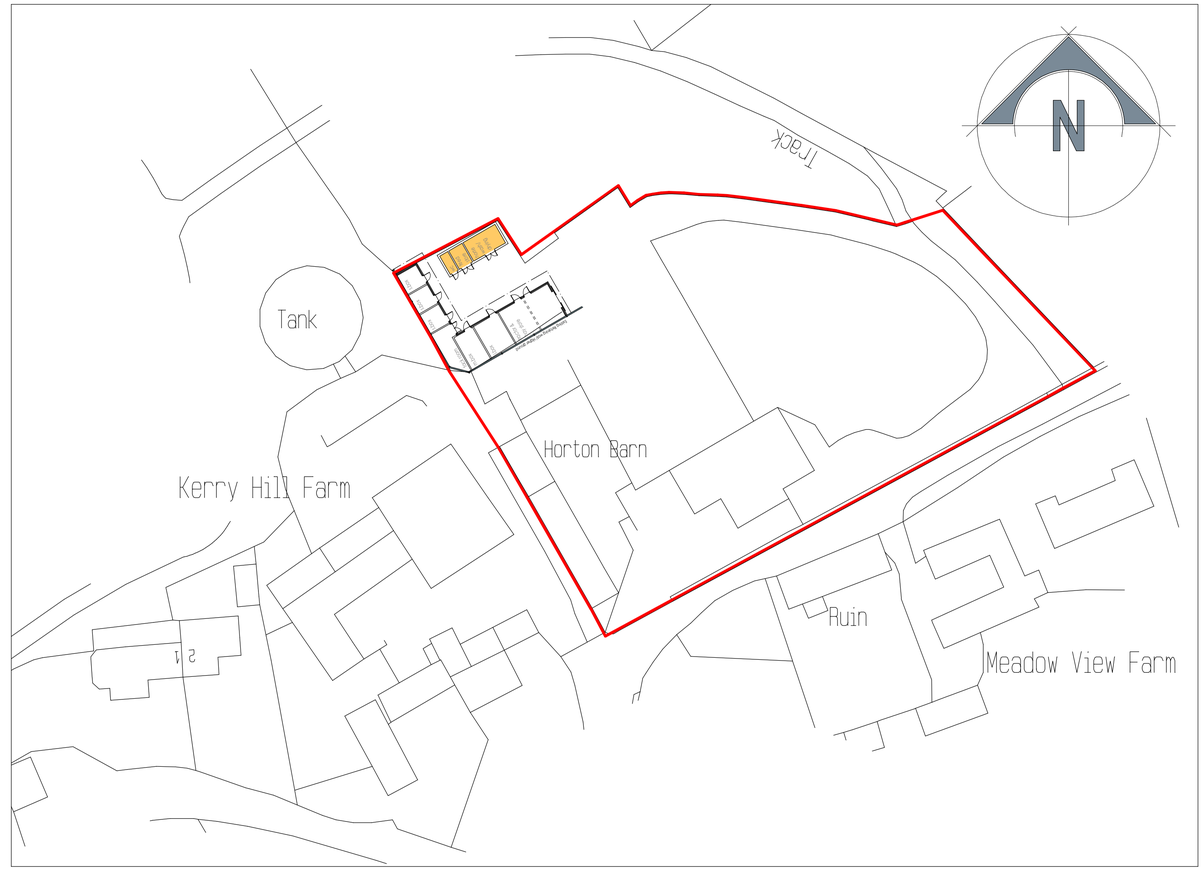

Ordnance Survey, (c) Crown Copyright 2019. All rights reserved. Licence number 100022432

site layout plan
scale 1:500


site location plan
scale 1:1250

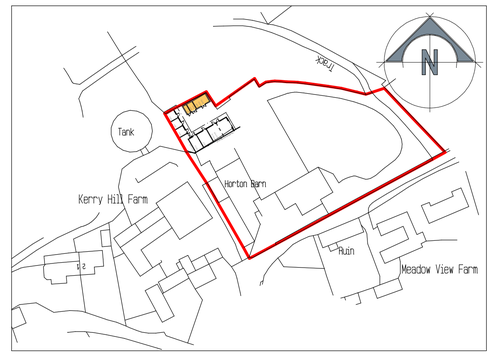


Ordnance Survey, (c) Crown Copyright 2019. All rights reserved. Licence number 100022432

agricultural & equestrian building


Horton Barn, Eaves Lane, Kerry Hill

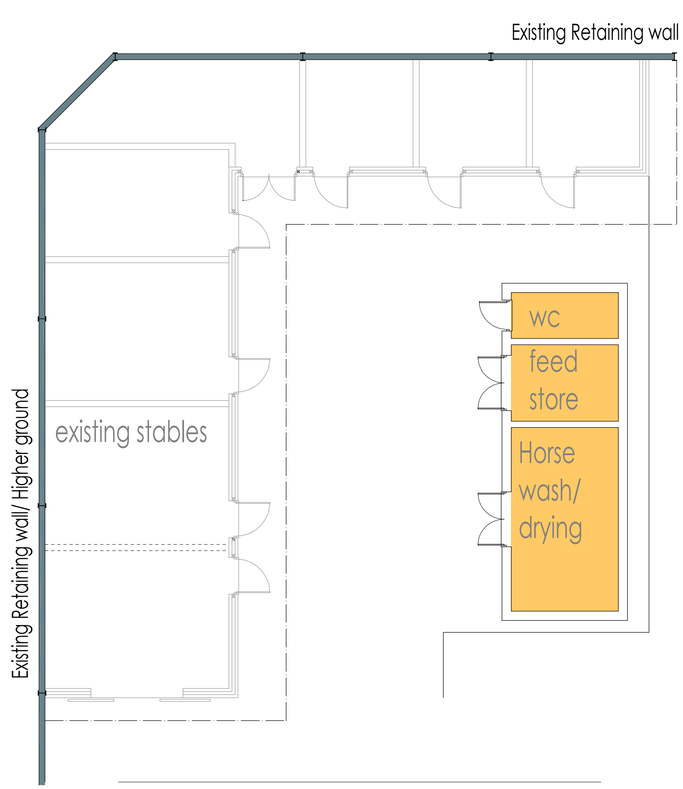

ground floor plan

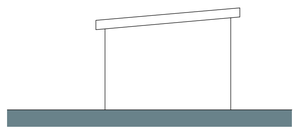

elevation c

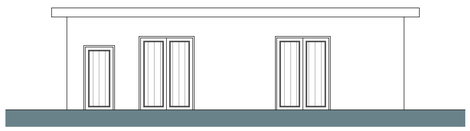

elevation d

Client
Mr & Mrs S. Horton

Cont act
Erection of new agricultural & equestrian building at Horton Barn, Eaves Lane, Kerry Hill.

Drawing Title
Proposed Conditions - Scheme 2
Floor plans and Elevations

Date	April 2022	Status	Preliminary
Scale	1:100 1:500	Contract Number	5450
Drg. No.	5450 - 006	Revision Suffix	

Revisions

A1

BYATT OLIVER
— ASSOCIATES —
Telephone 01785 719248
Email info@byattoliver.co.uk
Website www.byattoliver.co.uk
Byatt Oliver
Unit 1B Whitebridge Way, Whitebridge Industrial Estate, Stone, Staffordshire ST15 8LQ