# SMD/2022/0113 - Foxgloves proposed greenhouse site plan

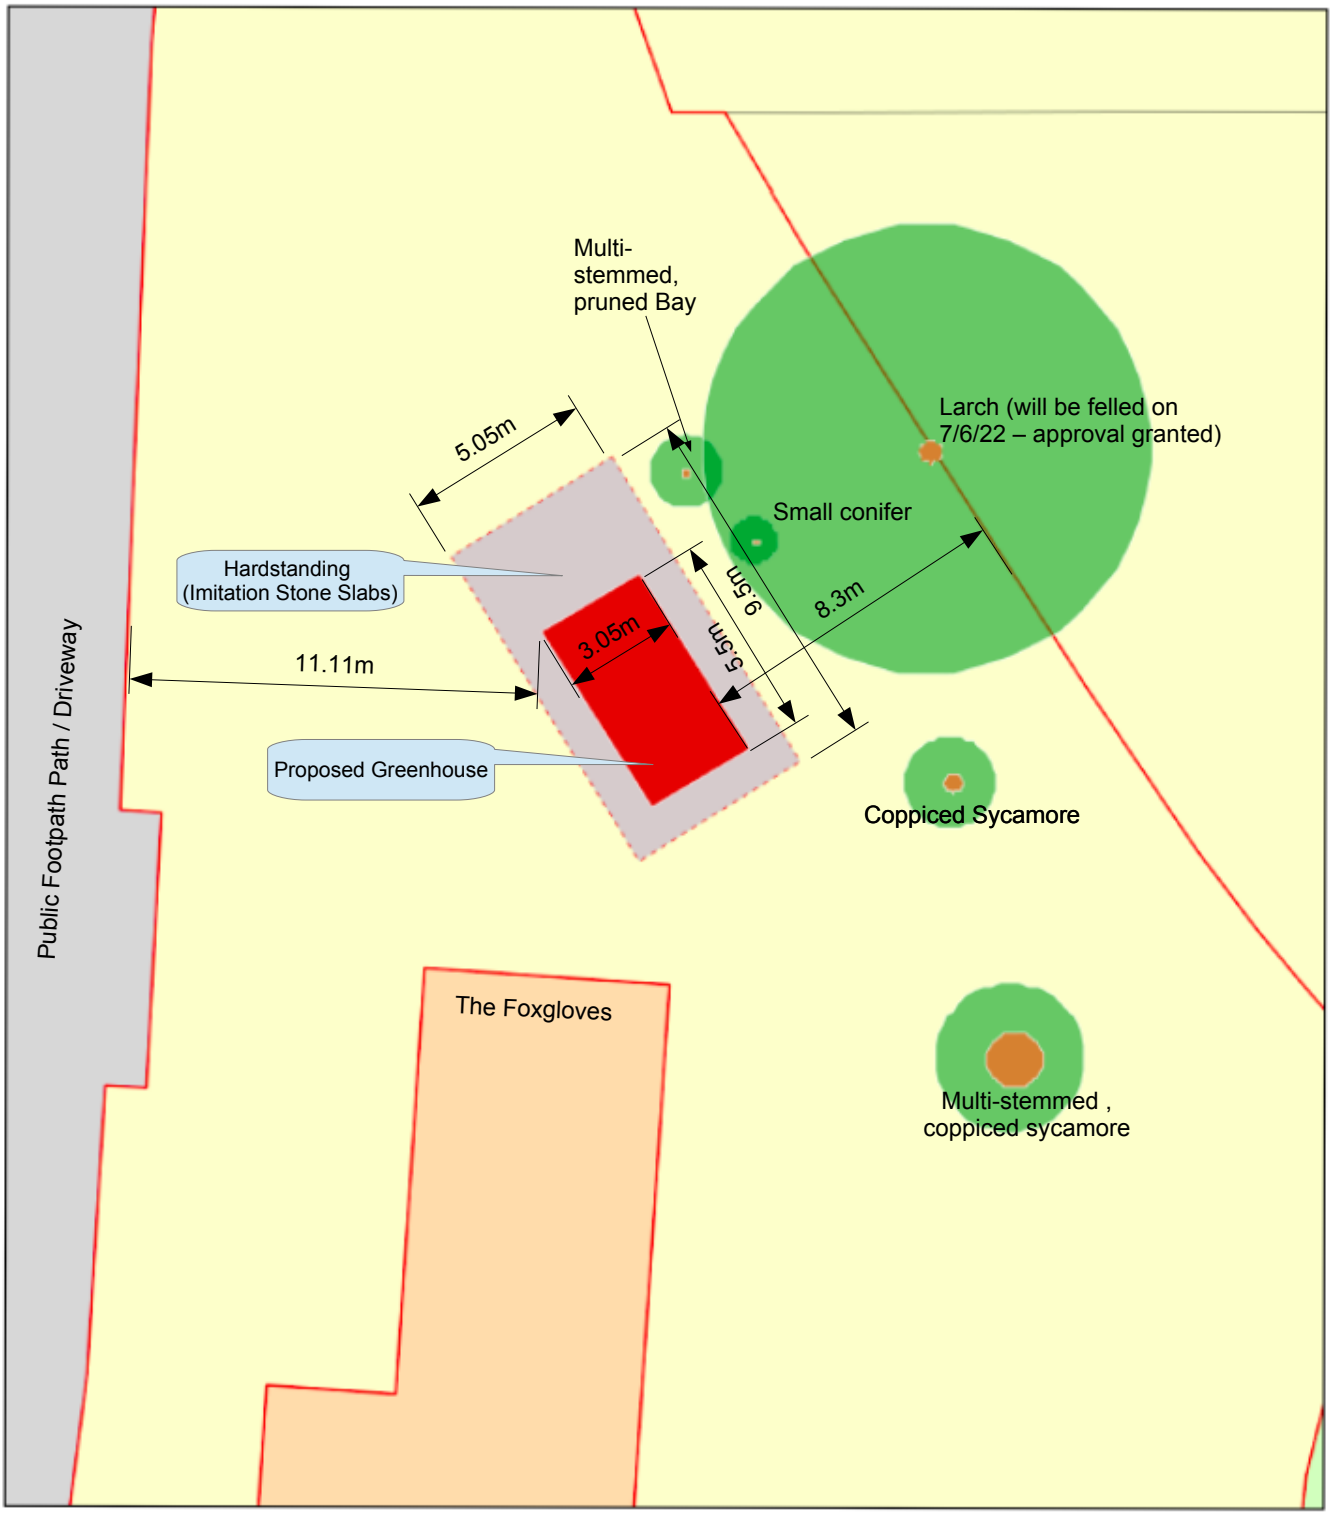


0 10

Metres

N

ReQuestaPlan

**Plan Produced for:** David Halliwell

Date Produced: 03 Apr 2022

Plan Reference Number: TQRQM22093101525227

Scale: 1:200 @ A4

© Crown copyright and database rights 2021 OS 100042766