


**ROBERT L FORD**

*private architectural practitioner and rural development consultant*

**PARKSIDE PARK ROAD LEEK STAFFORDSHIRE ST13 8JT**

**[roblford@phonecoop.coop](mailto:roblford@phonecoop.coop) 01538 389290 / 07969 68 68 86**

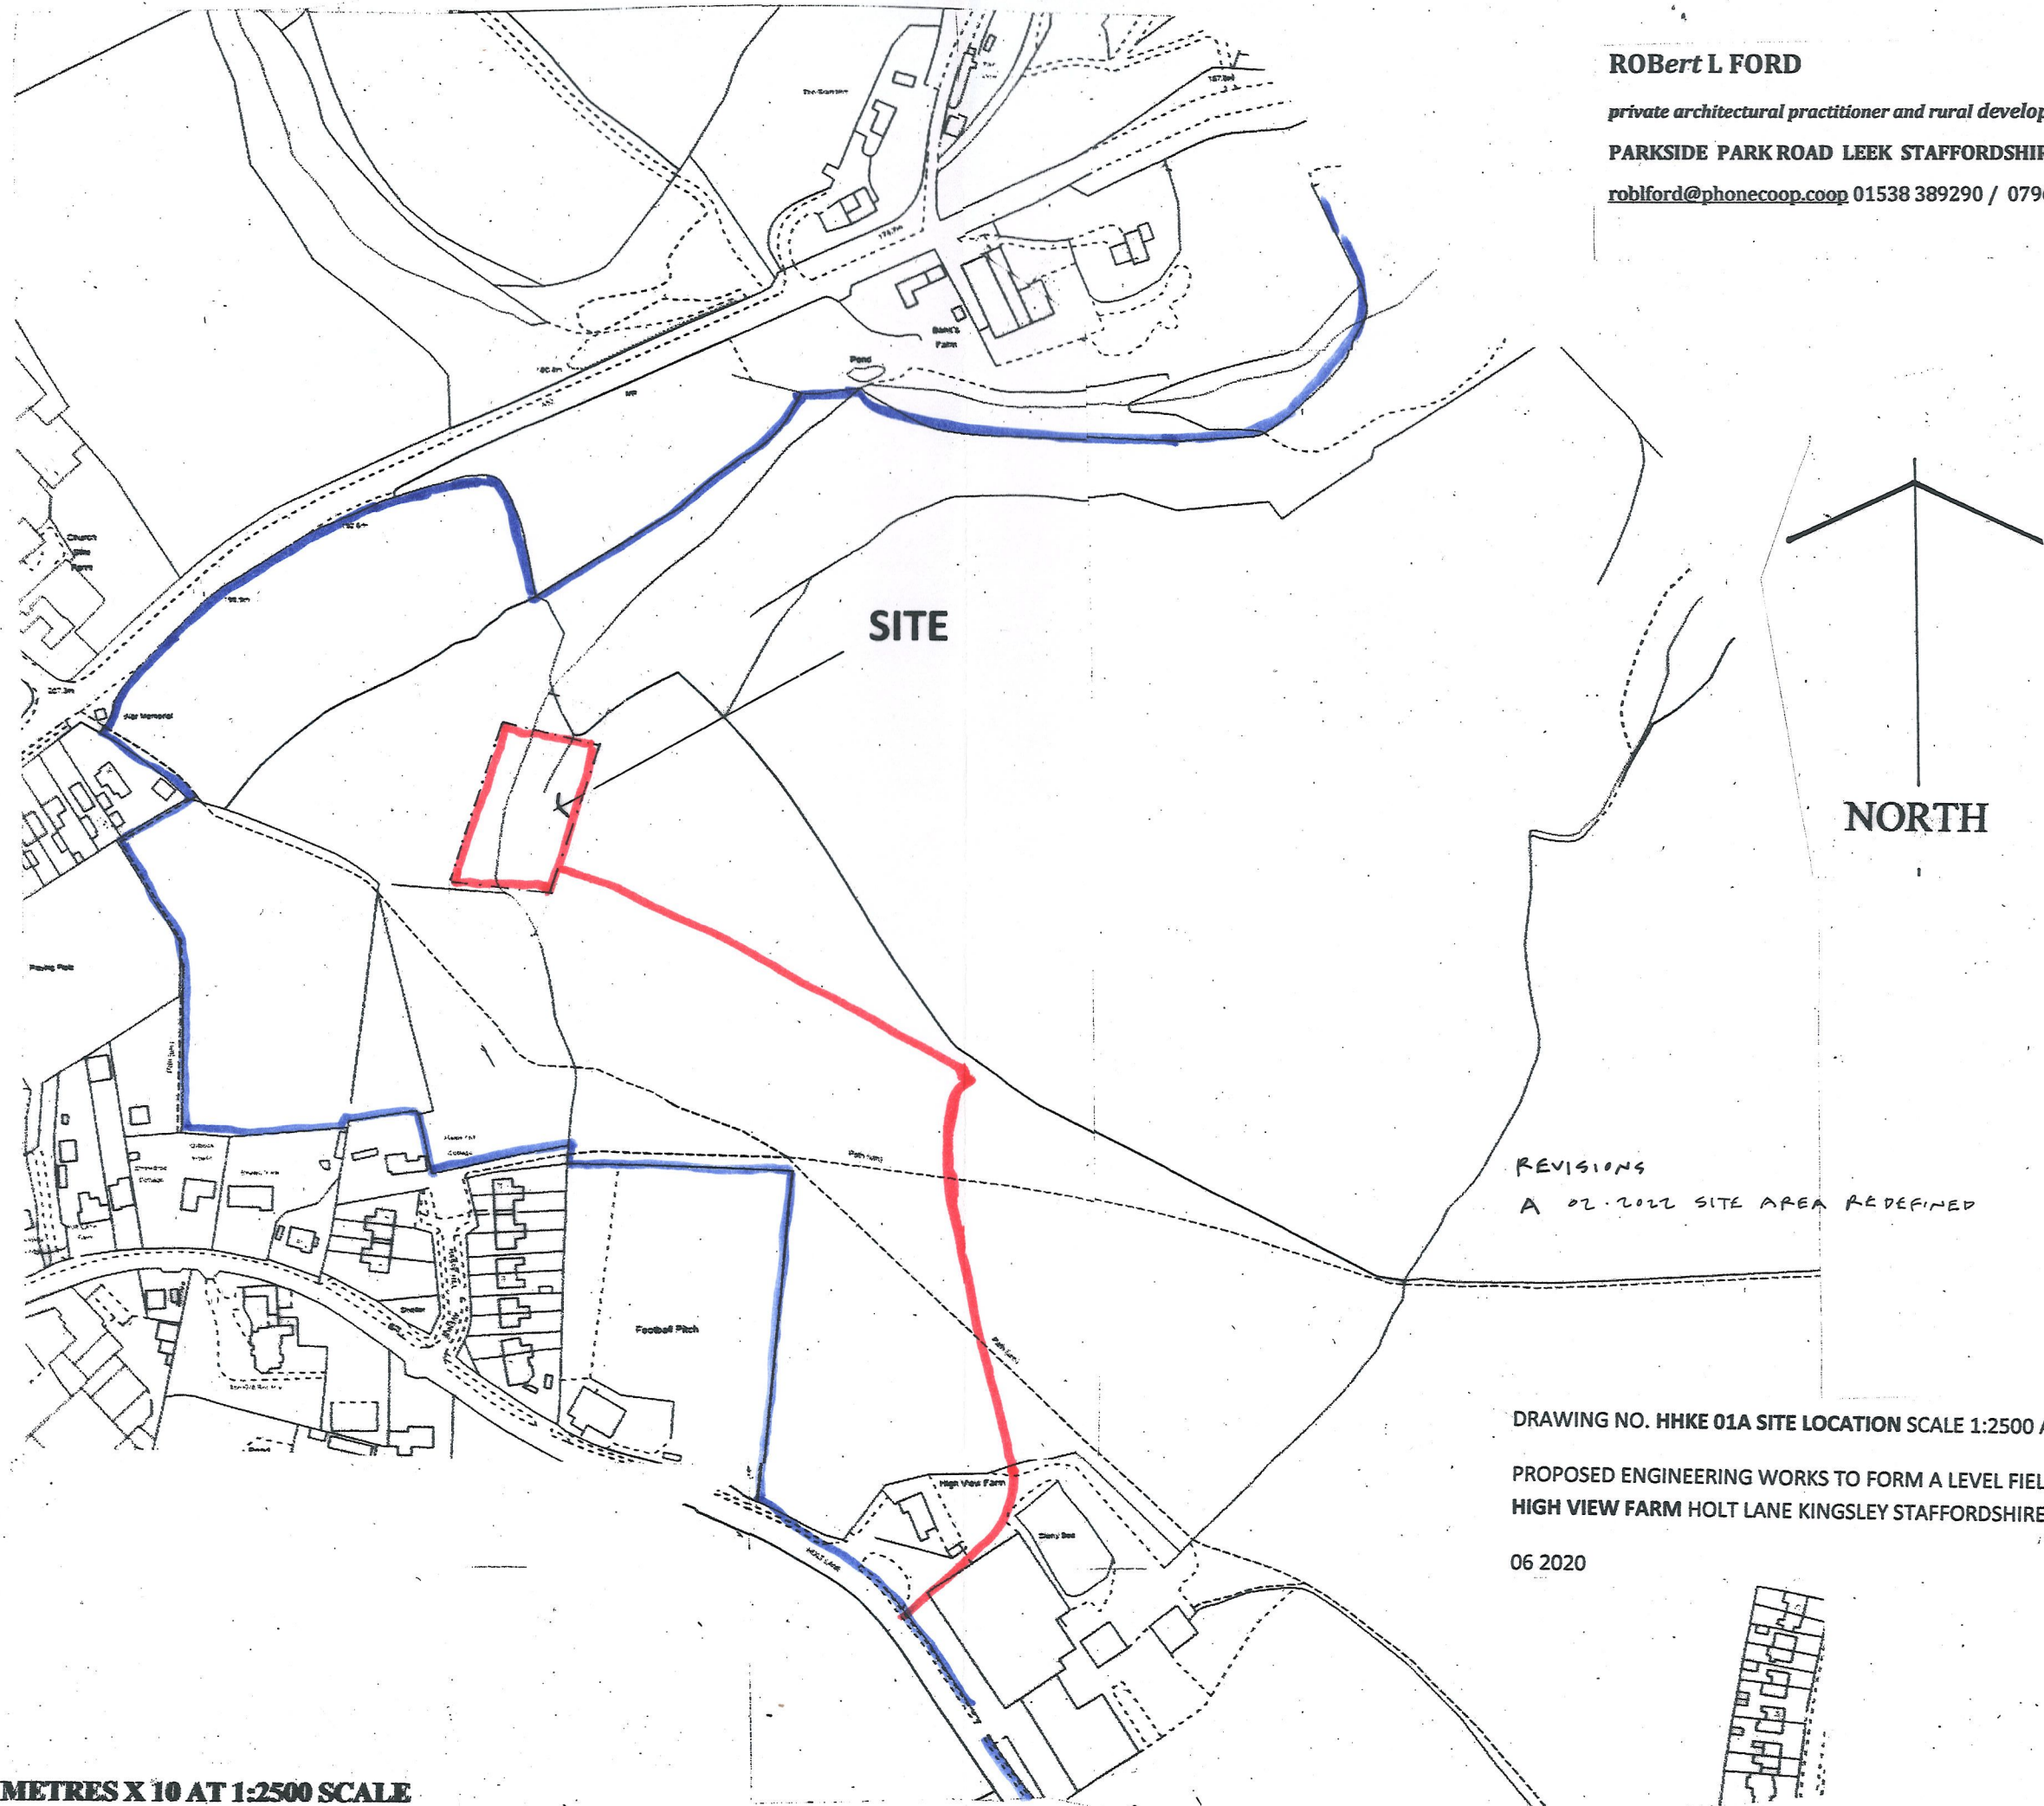

REVISIONS  
A 02.2022 SITE AREA REDEFINED

DRAWING NO. HHKE 01A SITE LOCATION SCALE 1:2500 AT A3

PROPOSED ENGINEERING WORKS TO FORM A LEVEL FIELD SURFACE AT  
HIGH VIEW FARM HOLT LANE KINGSLEY STAFFORDSHIRE ST10 2BA

06 2020

10 METRES X 20 METRES X 10 AT 1:2500 SCALE

