


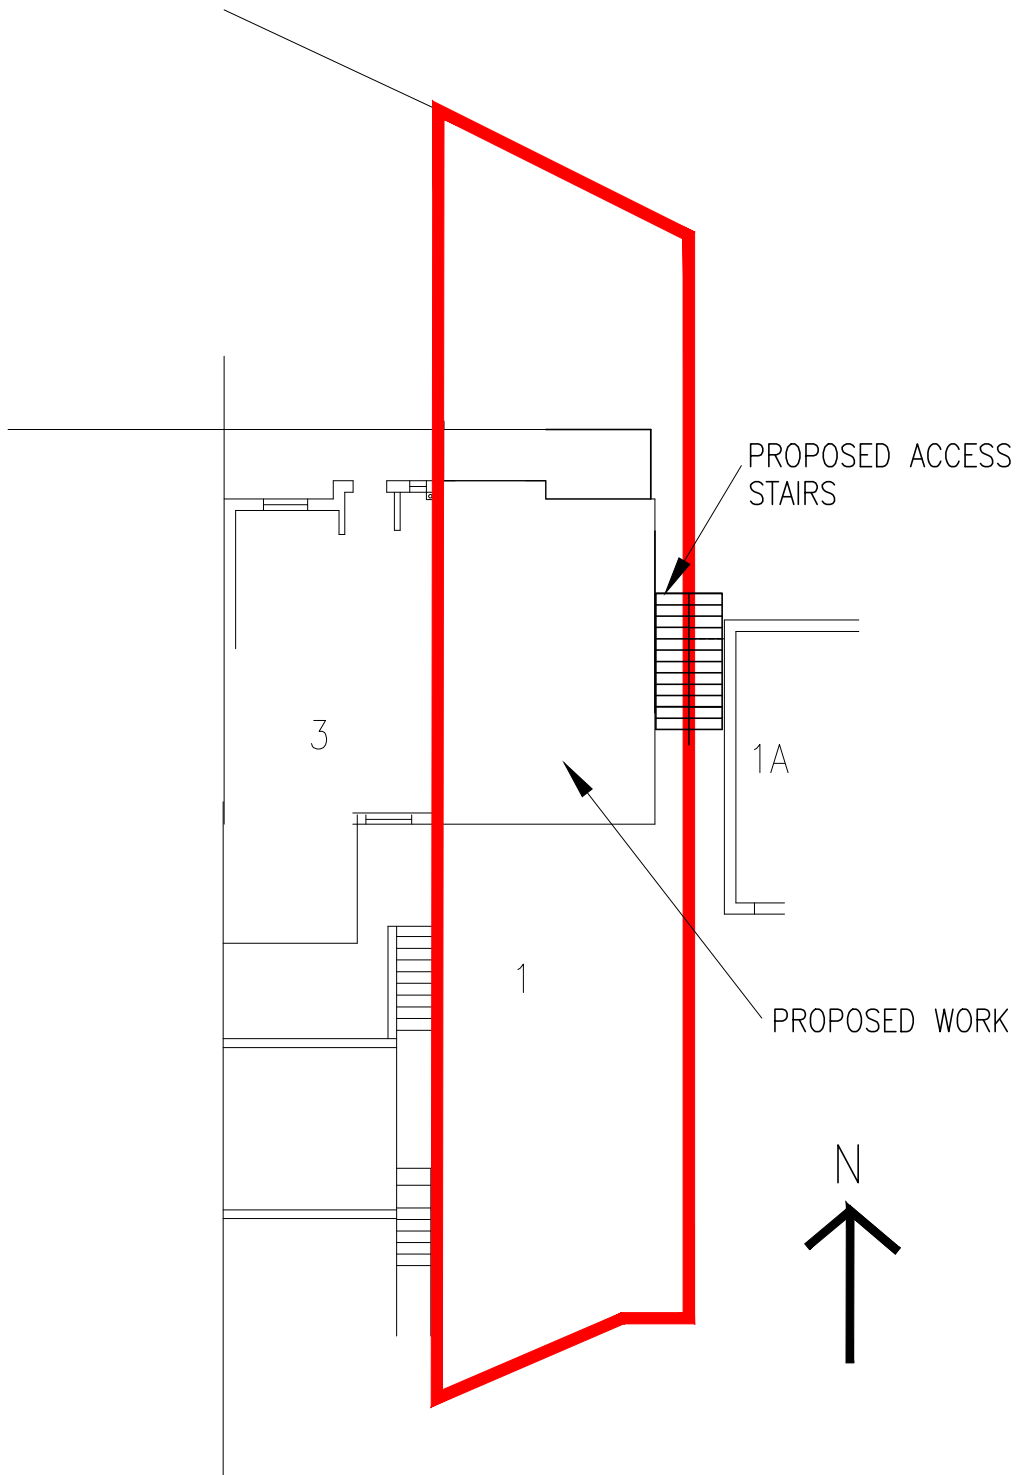

BLOCK PLAN
1:200 @ A4