


ROBERT L FORD


private architectural practitioner and rural development consultant

PARKSIDE PARK ROAD LEEK STAFFORDSHIRE ST13 8JT


roblford@phoncoop.coop 01538 389290 / 07969 68 68 86

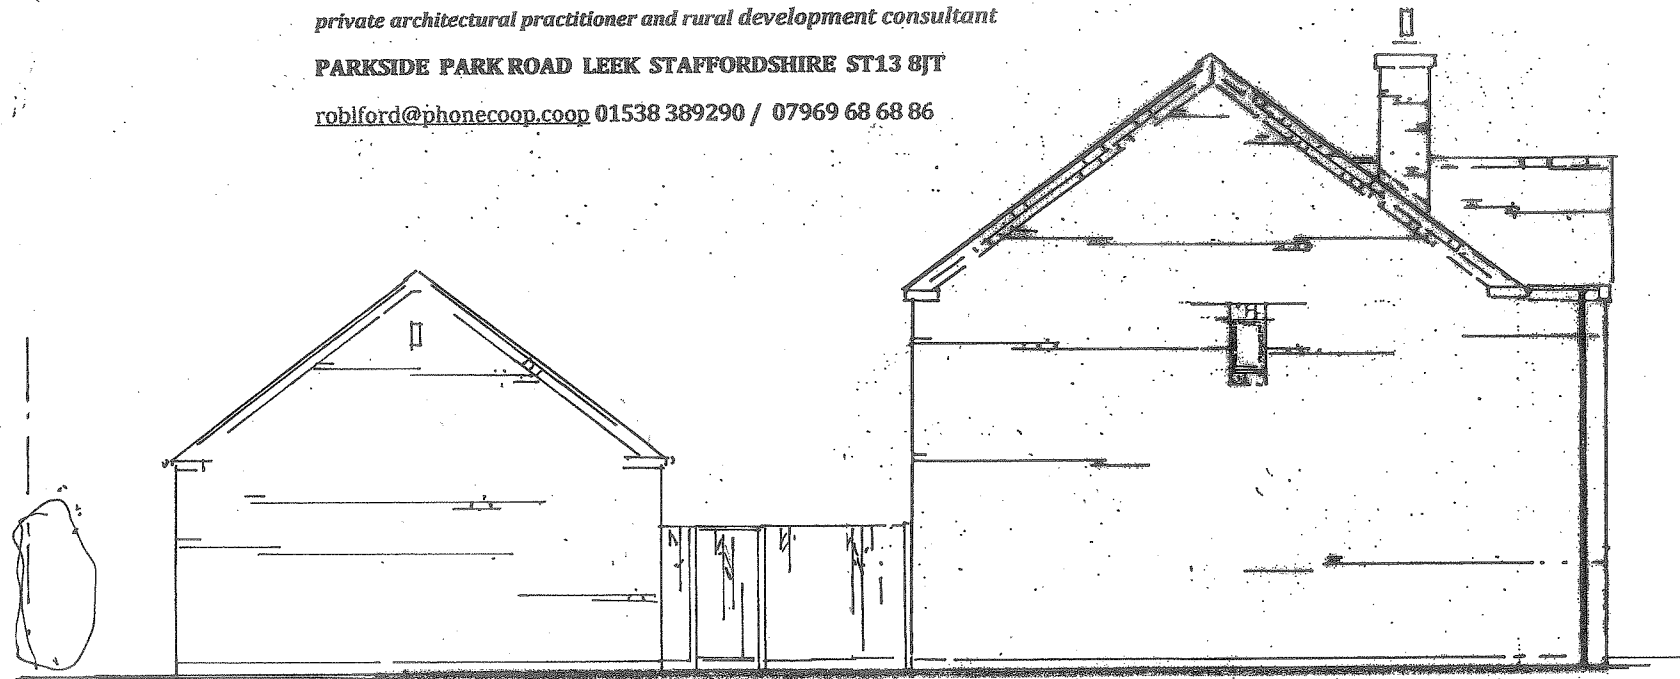

SOUTH EAST

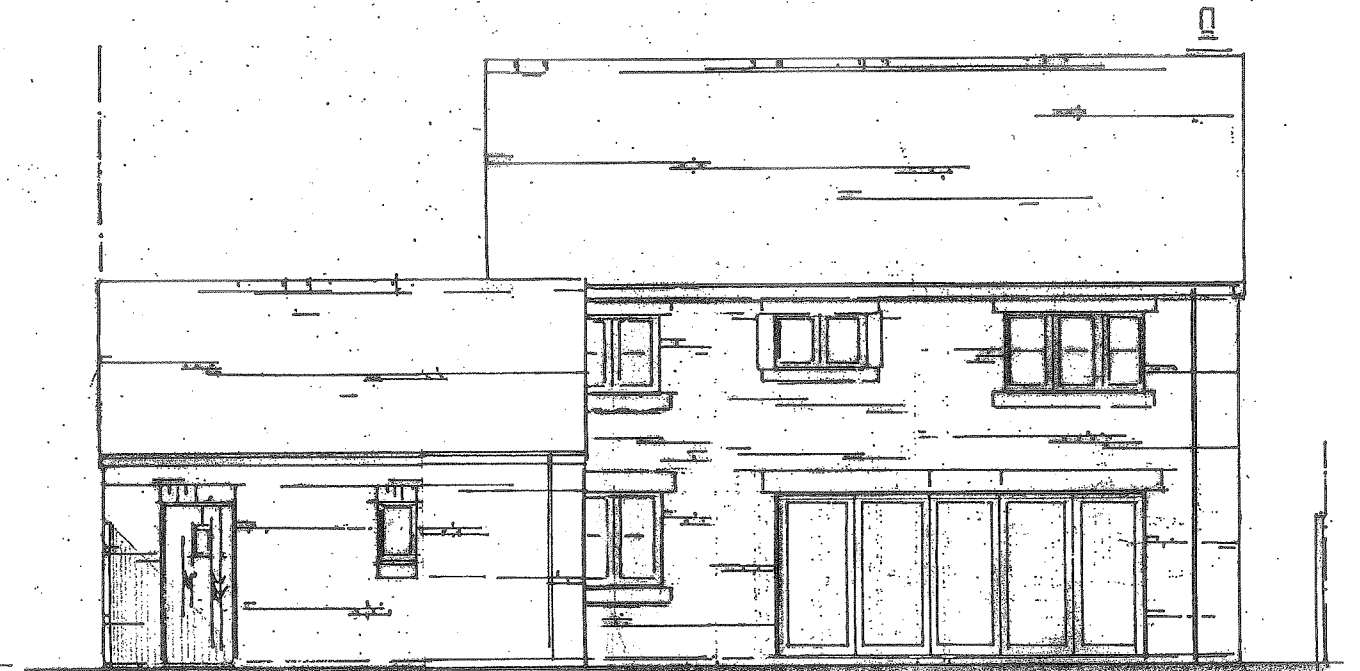

SOUTH WEST

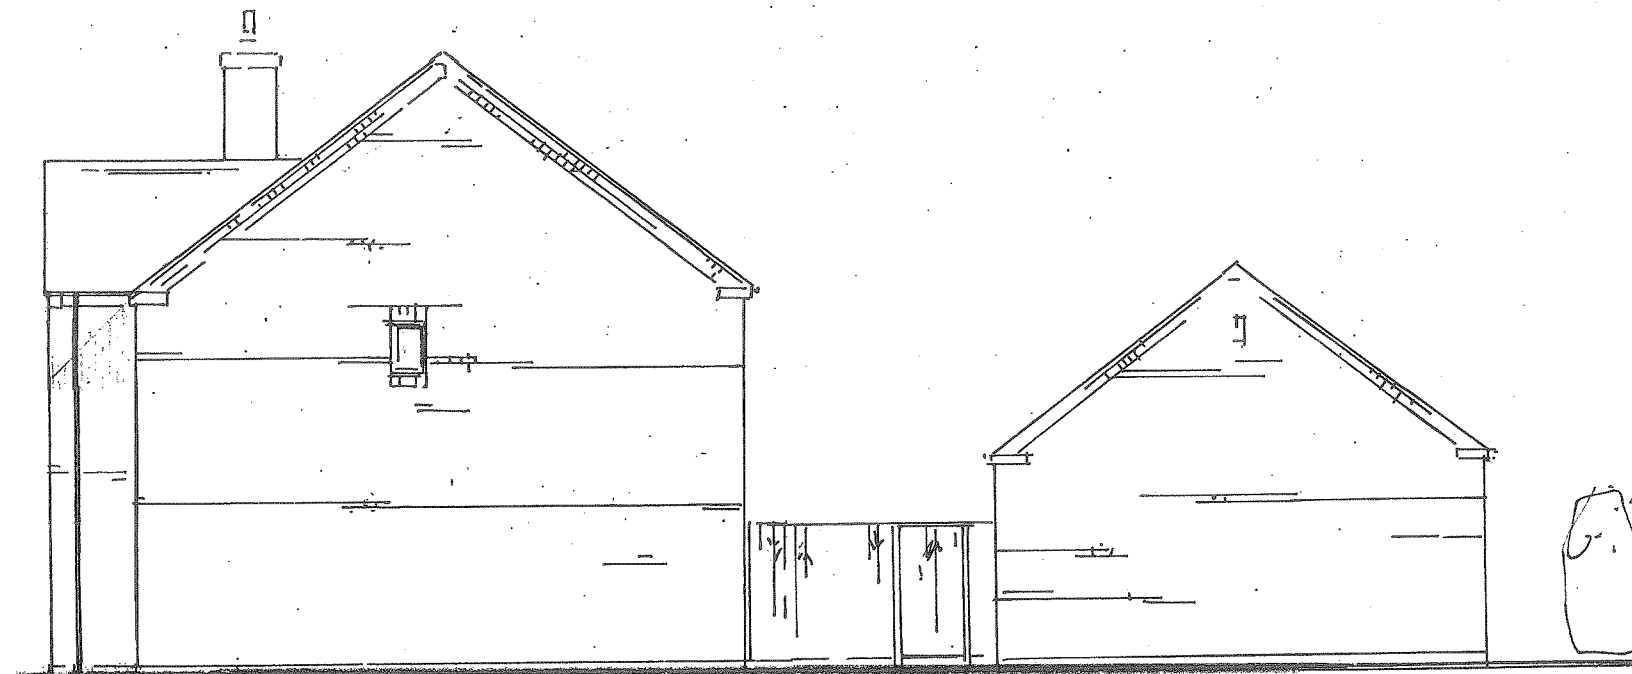

NORTH WEST



NORTH EAST

CONSTRUCTION NOTES:

ROOF COVERINGS: plain clay tiles (staffs blue) with plain verges

WALLS: multi red simulated hand made with slightly recessed pointing, corbelled verges

HEADS AND CILLS: cut stone lintels and stooped and weather cill stone cills or brick on edge where shown

GUTTERING: black half round simulated cast to dark coloured fascias

DOORS: dark coloured vertical boarded composite

WINDOWS: white 'timber look' equal flush casements set recessed in openings

FOLDING DOOR/WINDOWS: coloured powder coated aluminium

DRAWING NO. RMW 13A ELEVATIONS – PLOT 1 SCALE AT A3 1:100

PROPOSED RESIDENTIAL DEVELOPMENT TO PROVIDE 3 NO. TWO STOREY DETACHED DWELLING HOUSES ON LAND AT THE EASTERN END OF MILL LANE WETLEY ROCKS STAFFORDSHIRE ST9 0BH

09 2021

REVISIONS 02 2022 DRAWING AMENDED TO SHOW ENLARGED GARAGE TO PLOT 1 ELEVATIONS

NOTE: OPTIONALPORCH IS NOT SHOWN SO AS TO SHOW APPEARANCE IF PORCH NOT BUILT

1 METRE X 5 METRES AT 1:100 SCALE

