




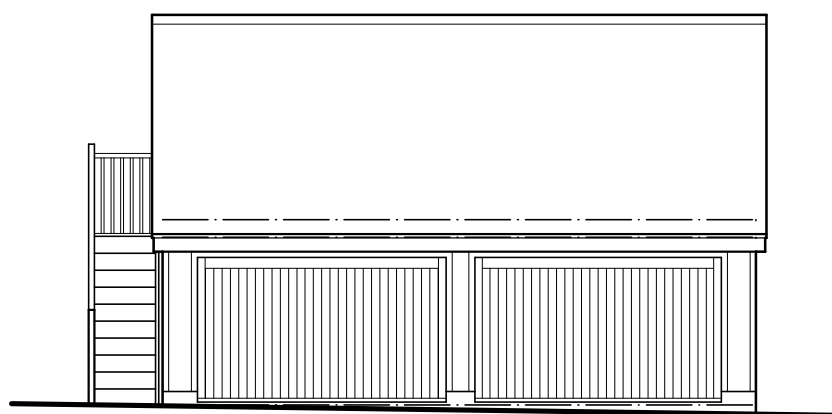


North Elevation

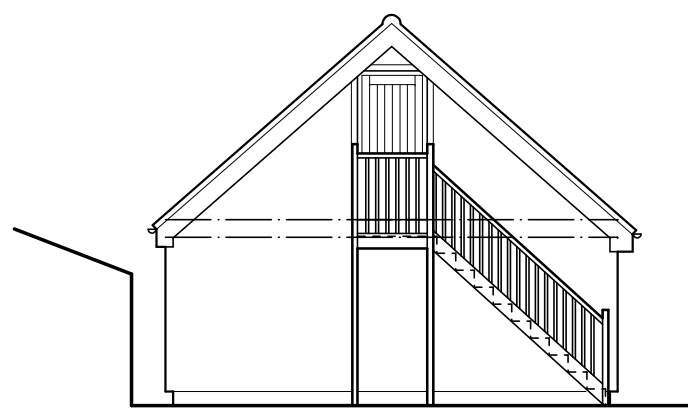


East Elevation

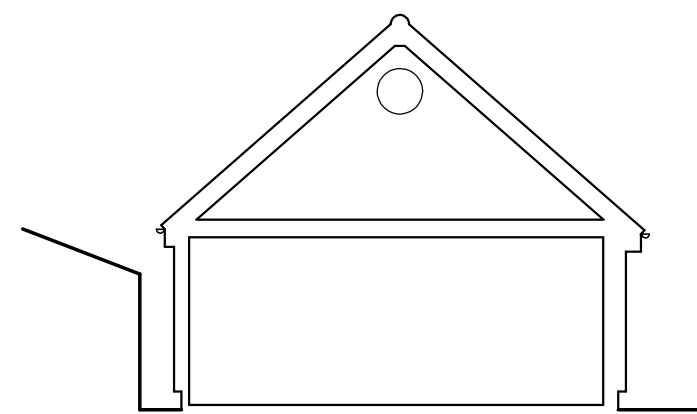


Cross Section

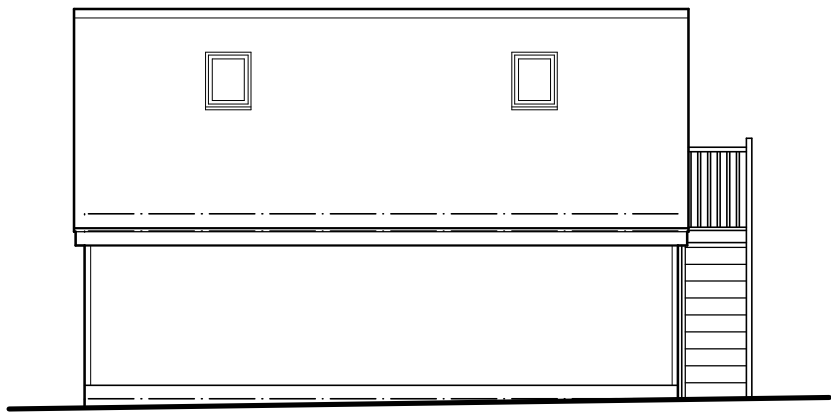


South Elevation

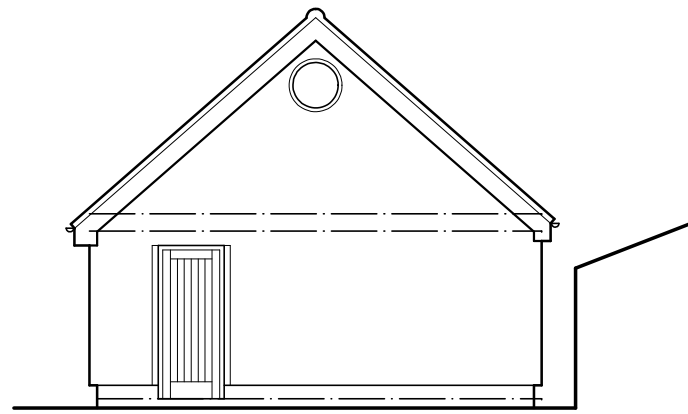


West Elevation

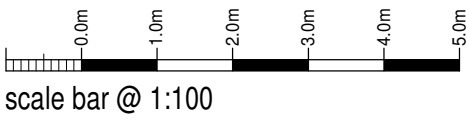

scale bar @ 1:100

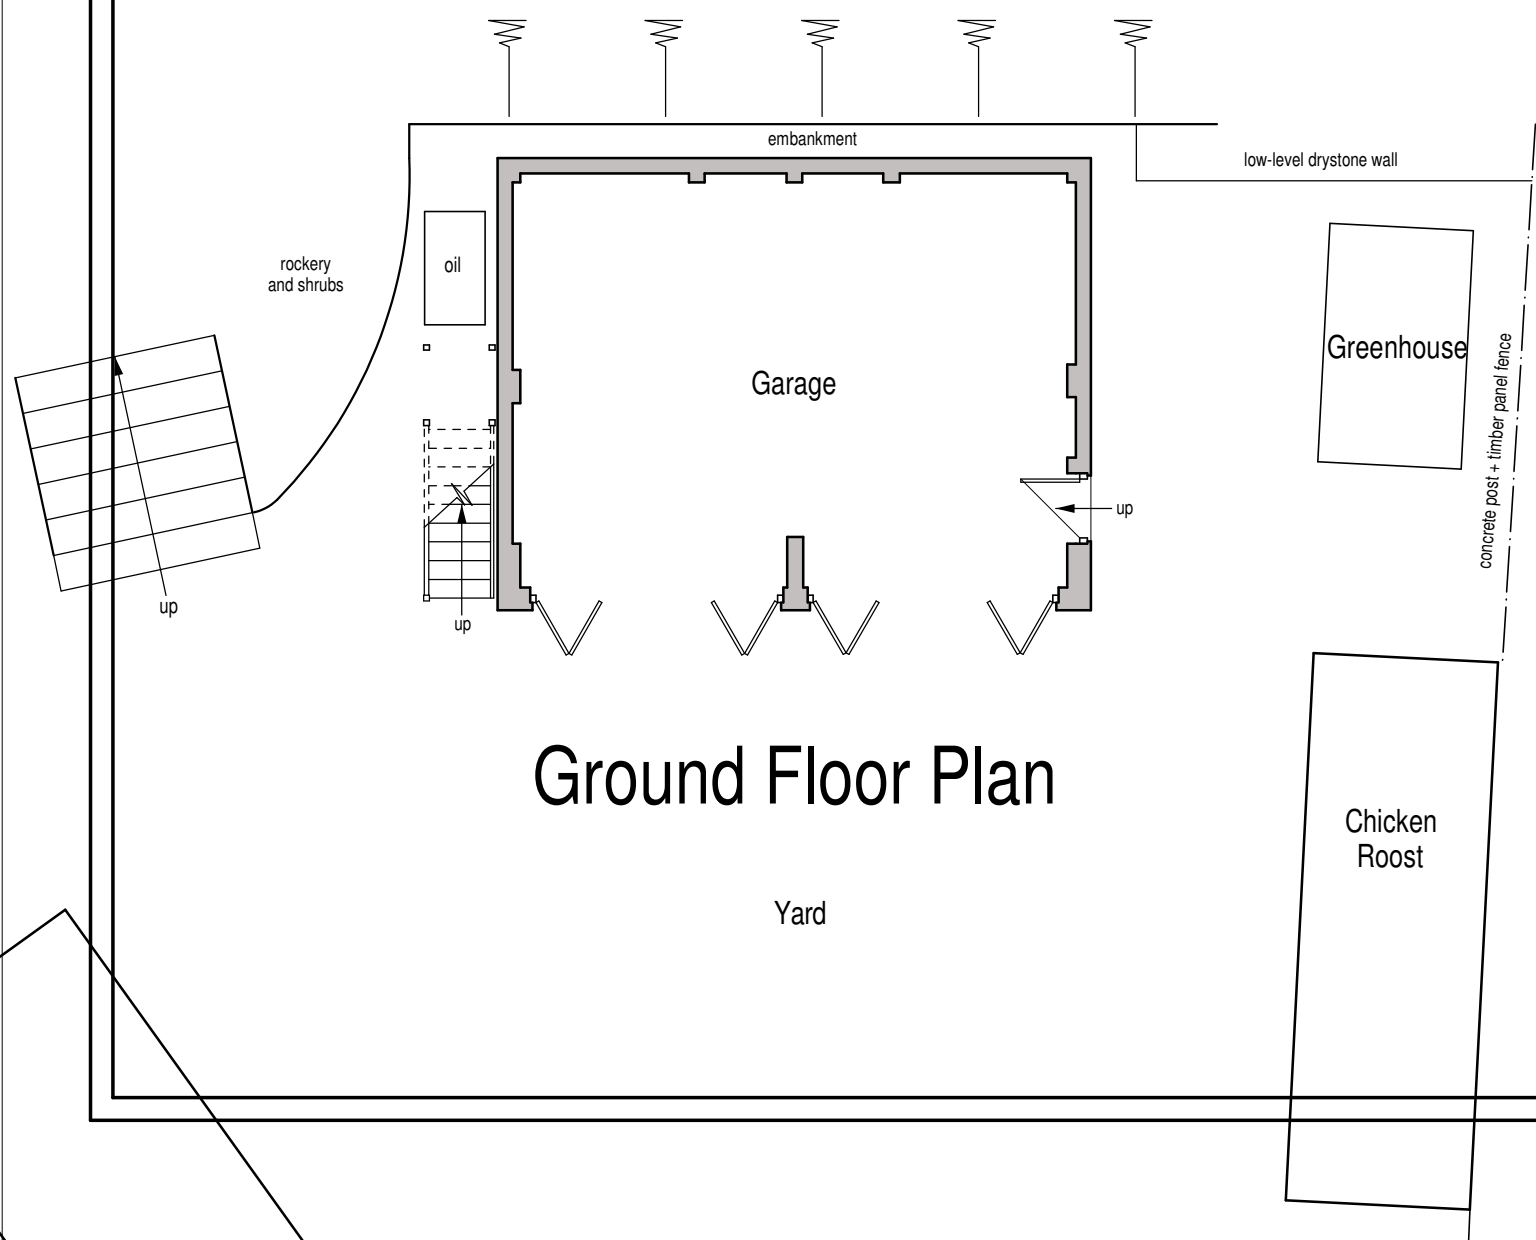

Ground Floor Plan

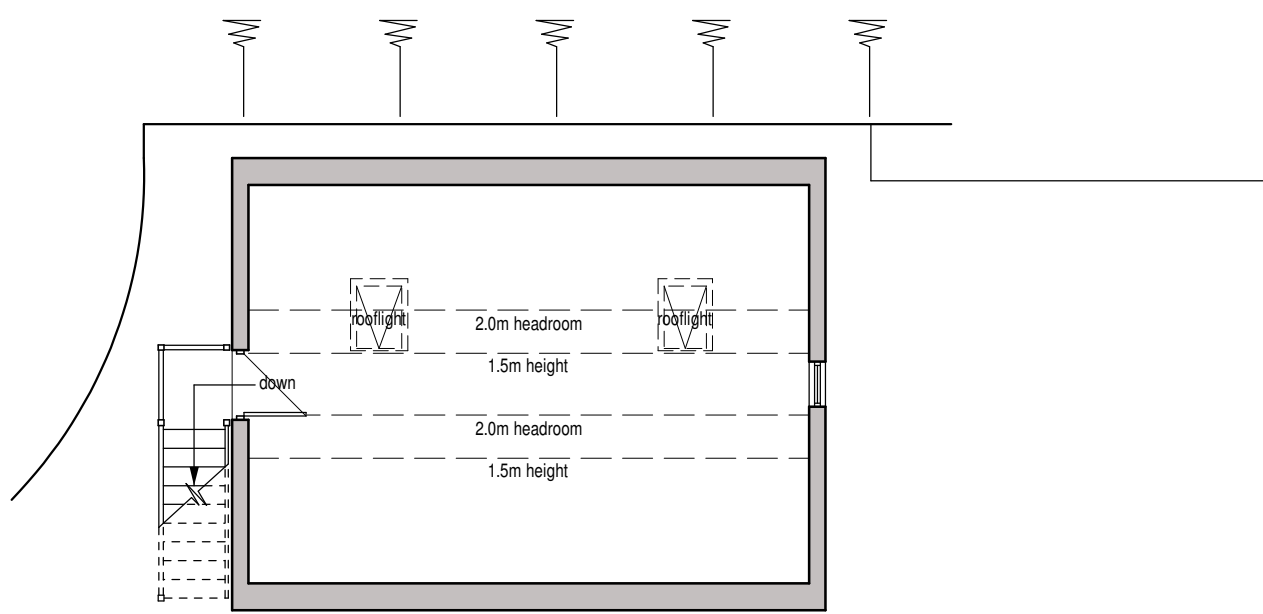

First Floor Plan

Mr & Mrs Siekacz

Proposed Conversion of Garage to
Dwelling at
Baileys Hill Farm
Over-the-Hill
Biddulph Moor
ST8 7LA

Existing Conditions
Floor Plans and Elevations

Date	February 2022	Sheet	A2	Scale	1:100
Org No.	2022-2667-01	Rev.	A	Drawn	NAW
A - 20/04/2022 - ROOFLIGHTS ADDED TO ELEVATION					



10 Cawdry Buildings, Fountain Street, Leek. ST13 6JP
Telephone: 01538 386002
E-mail: info@sammons ltd.co.uk
Web: www.sammons ltd.co.uk

This drawing is copyright.
All dimensions must be checked prior to commencement.