
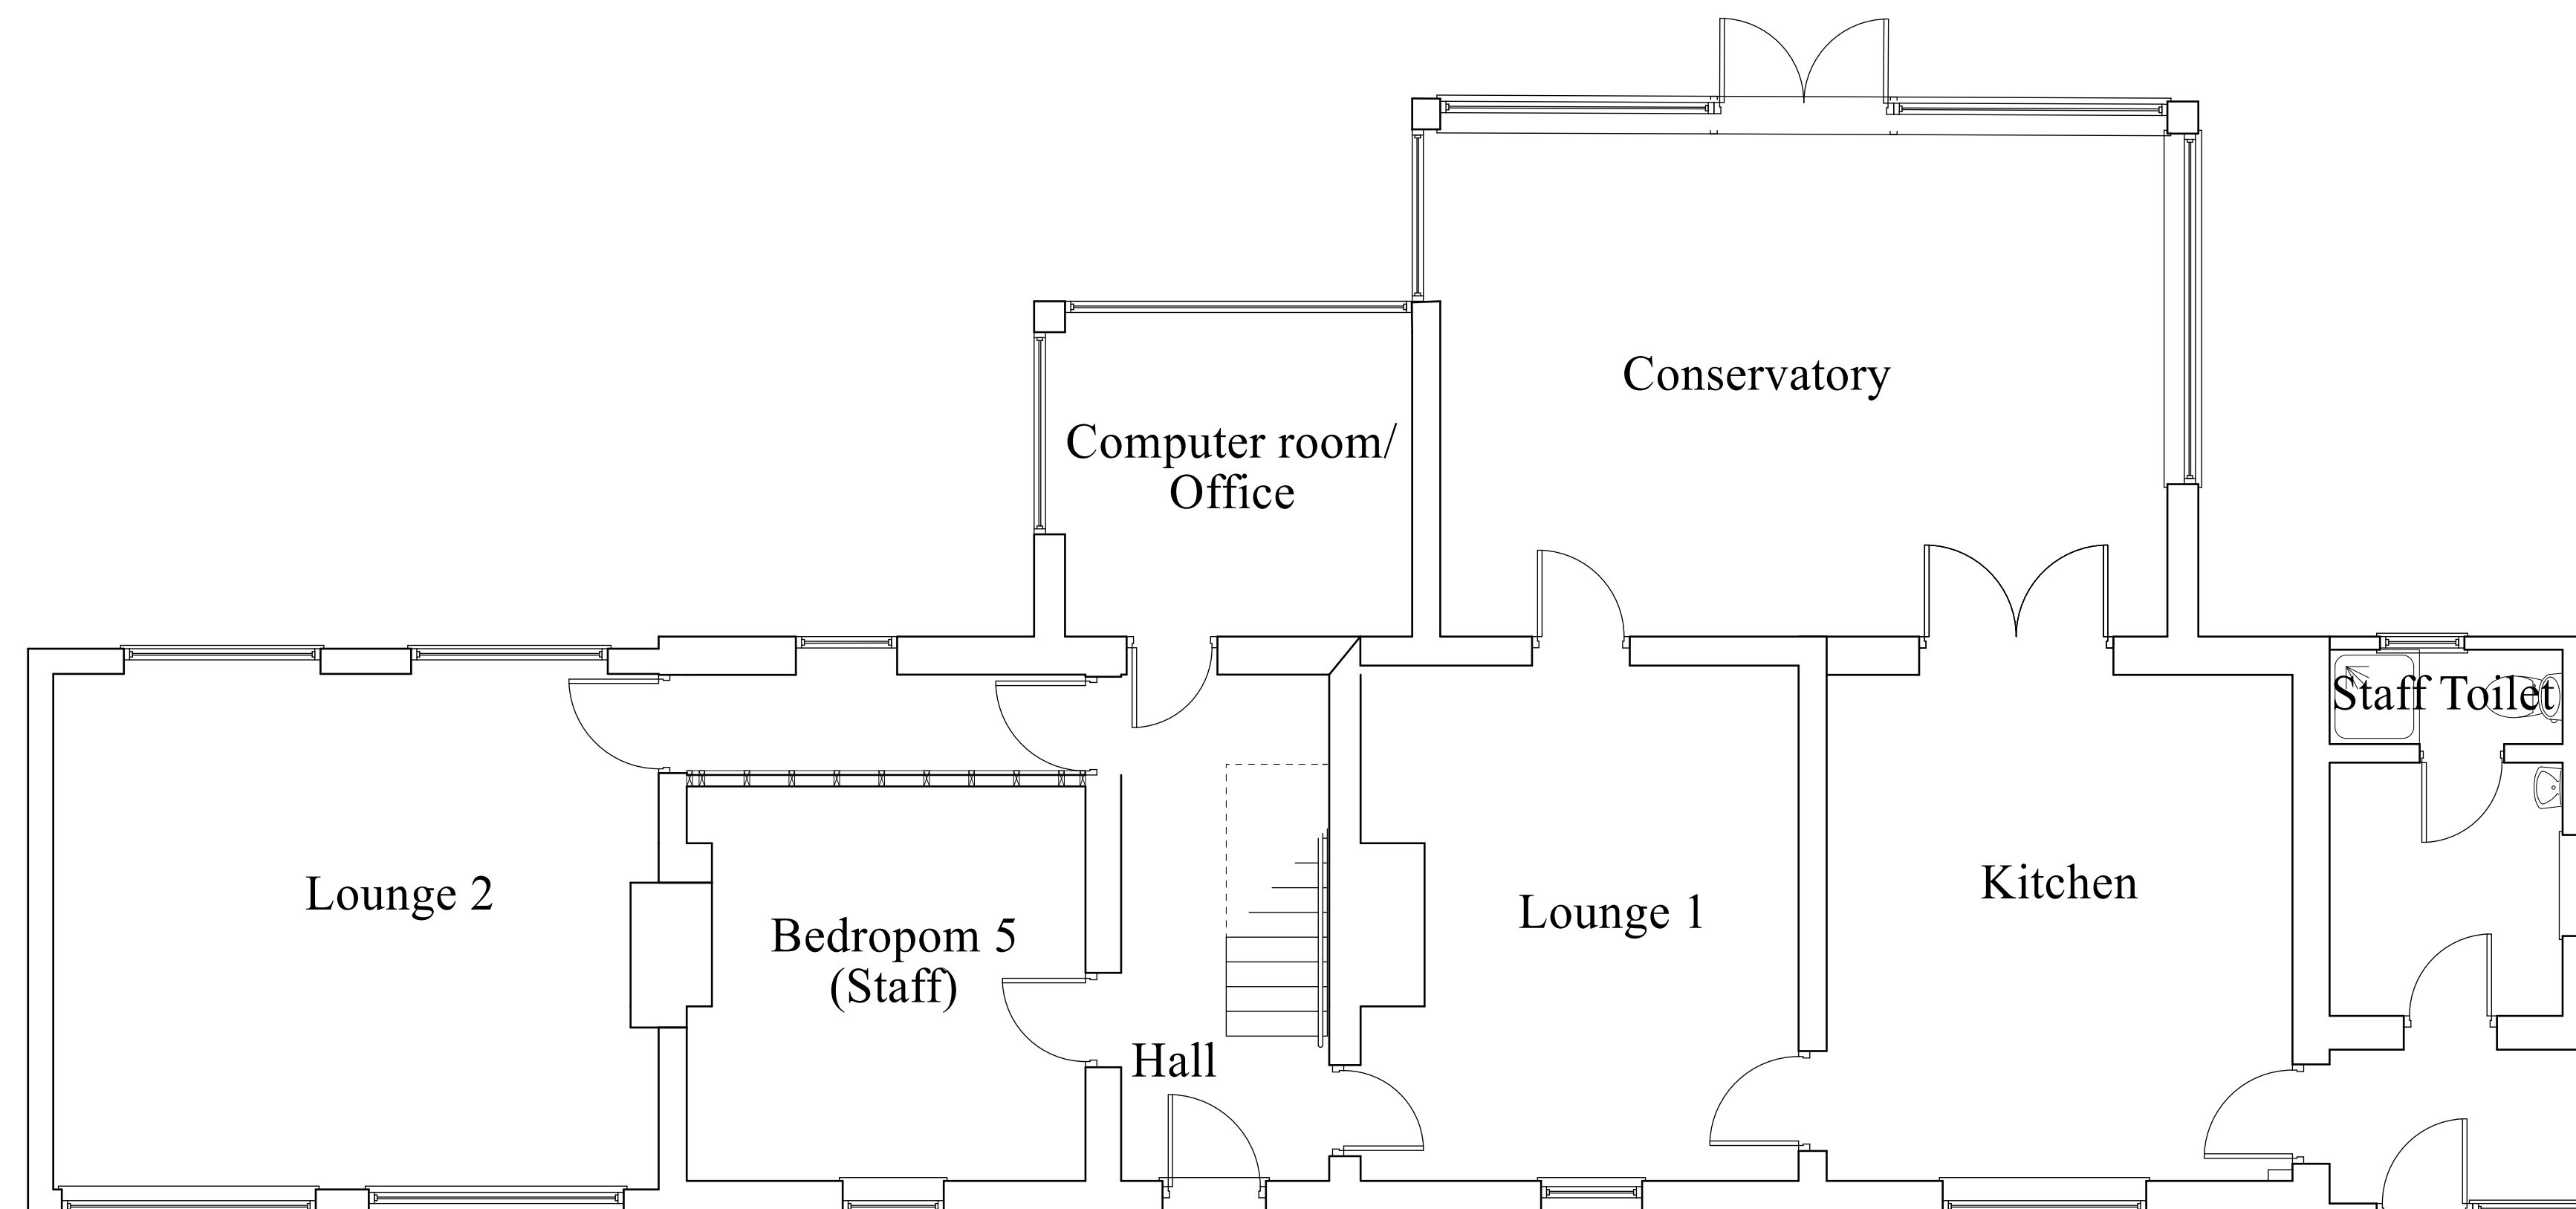
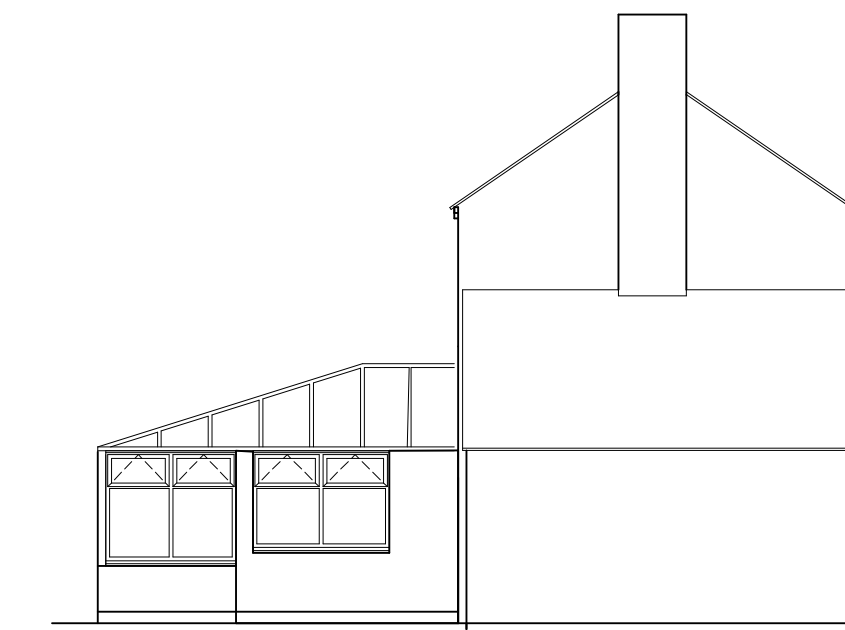


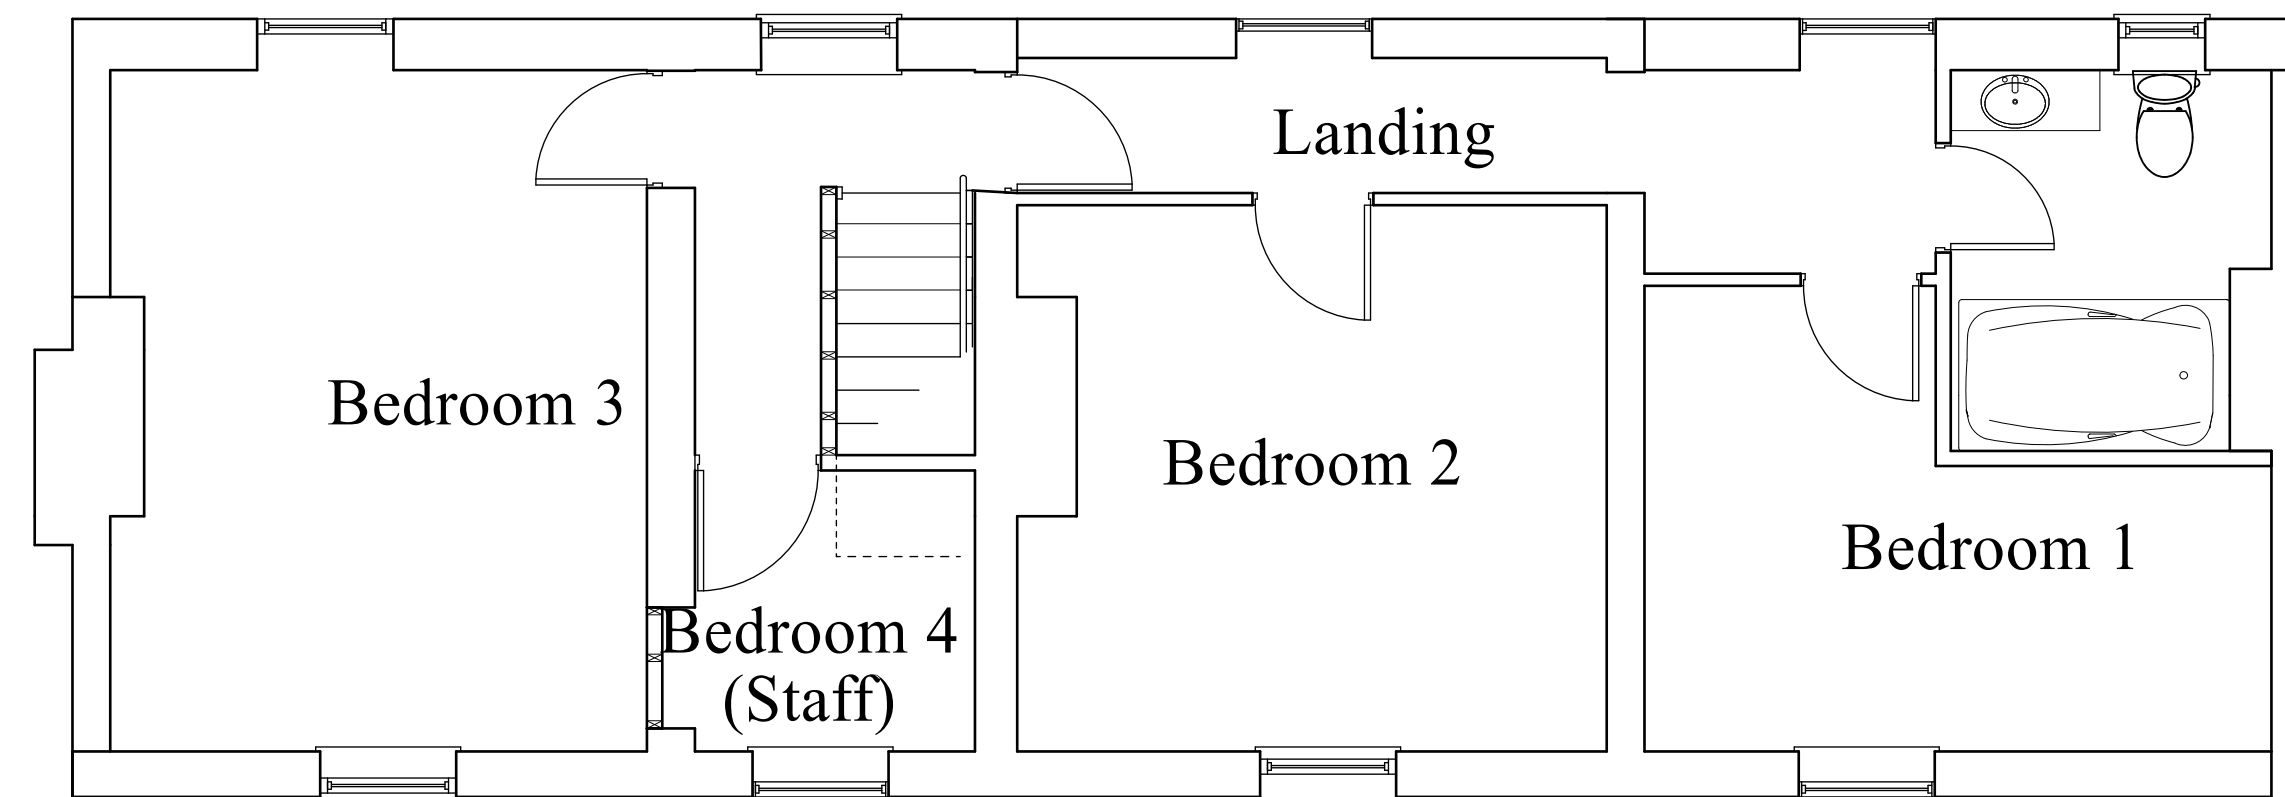

L.A. FRESSON

DATE MARCH 2022
PROPOSED CONVERSION OF HOUSE INTO RESIDENTIAL HOME
FOR CHILDREN (CLASS C2)

AT	SCALES (at A1):	
HARLOW FARM,	PLANS	1:50
HARLOW LANE,	ELEVATIONS	1:100
CHEADLE,		
STOKE-ON-TRENT.		
ST10 1UD		

DRAWN BY:
MALCOLM SALES
QUANTITY SURVEYORS, DESIGNERS
& BUILDING COST CONSULTANTS
CHURCHILL SUITE,
LULWORTH HOUSE,
51, HIGH STREET,
CHEADLE, STOKÉ-ON-TRENT,
STAFFS. ST10 1AR
TEL: 01538 757233
MOB: 07889 225437
E-MAIL: Malcolm.sales@salesqs.co.uk

AS PROPOSED

FOR PLANNING APPLICATION

DRAWING NR. 2202/18/02