


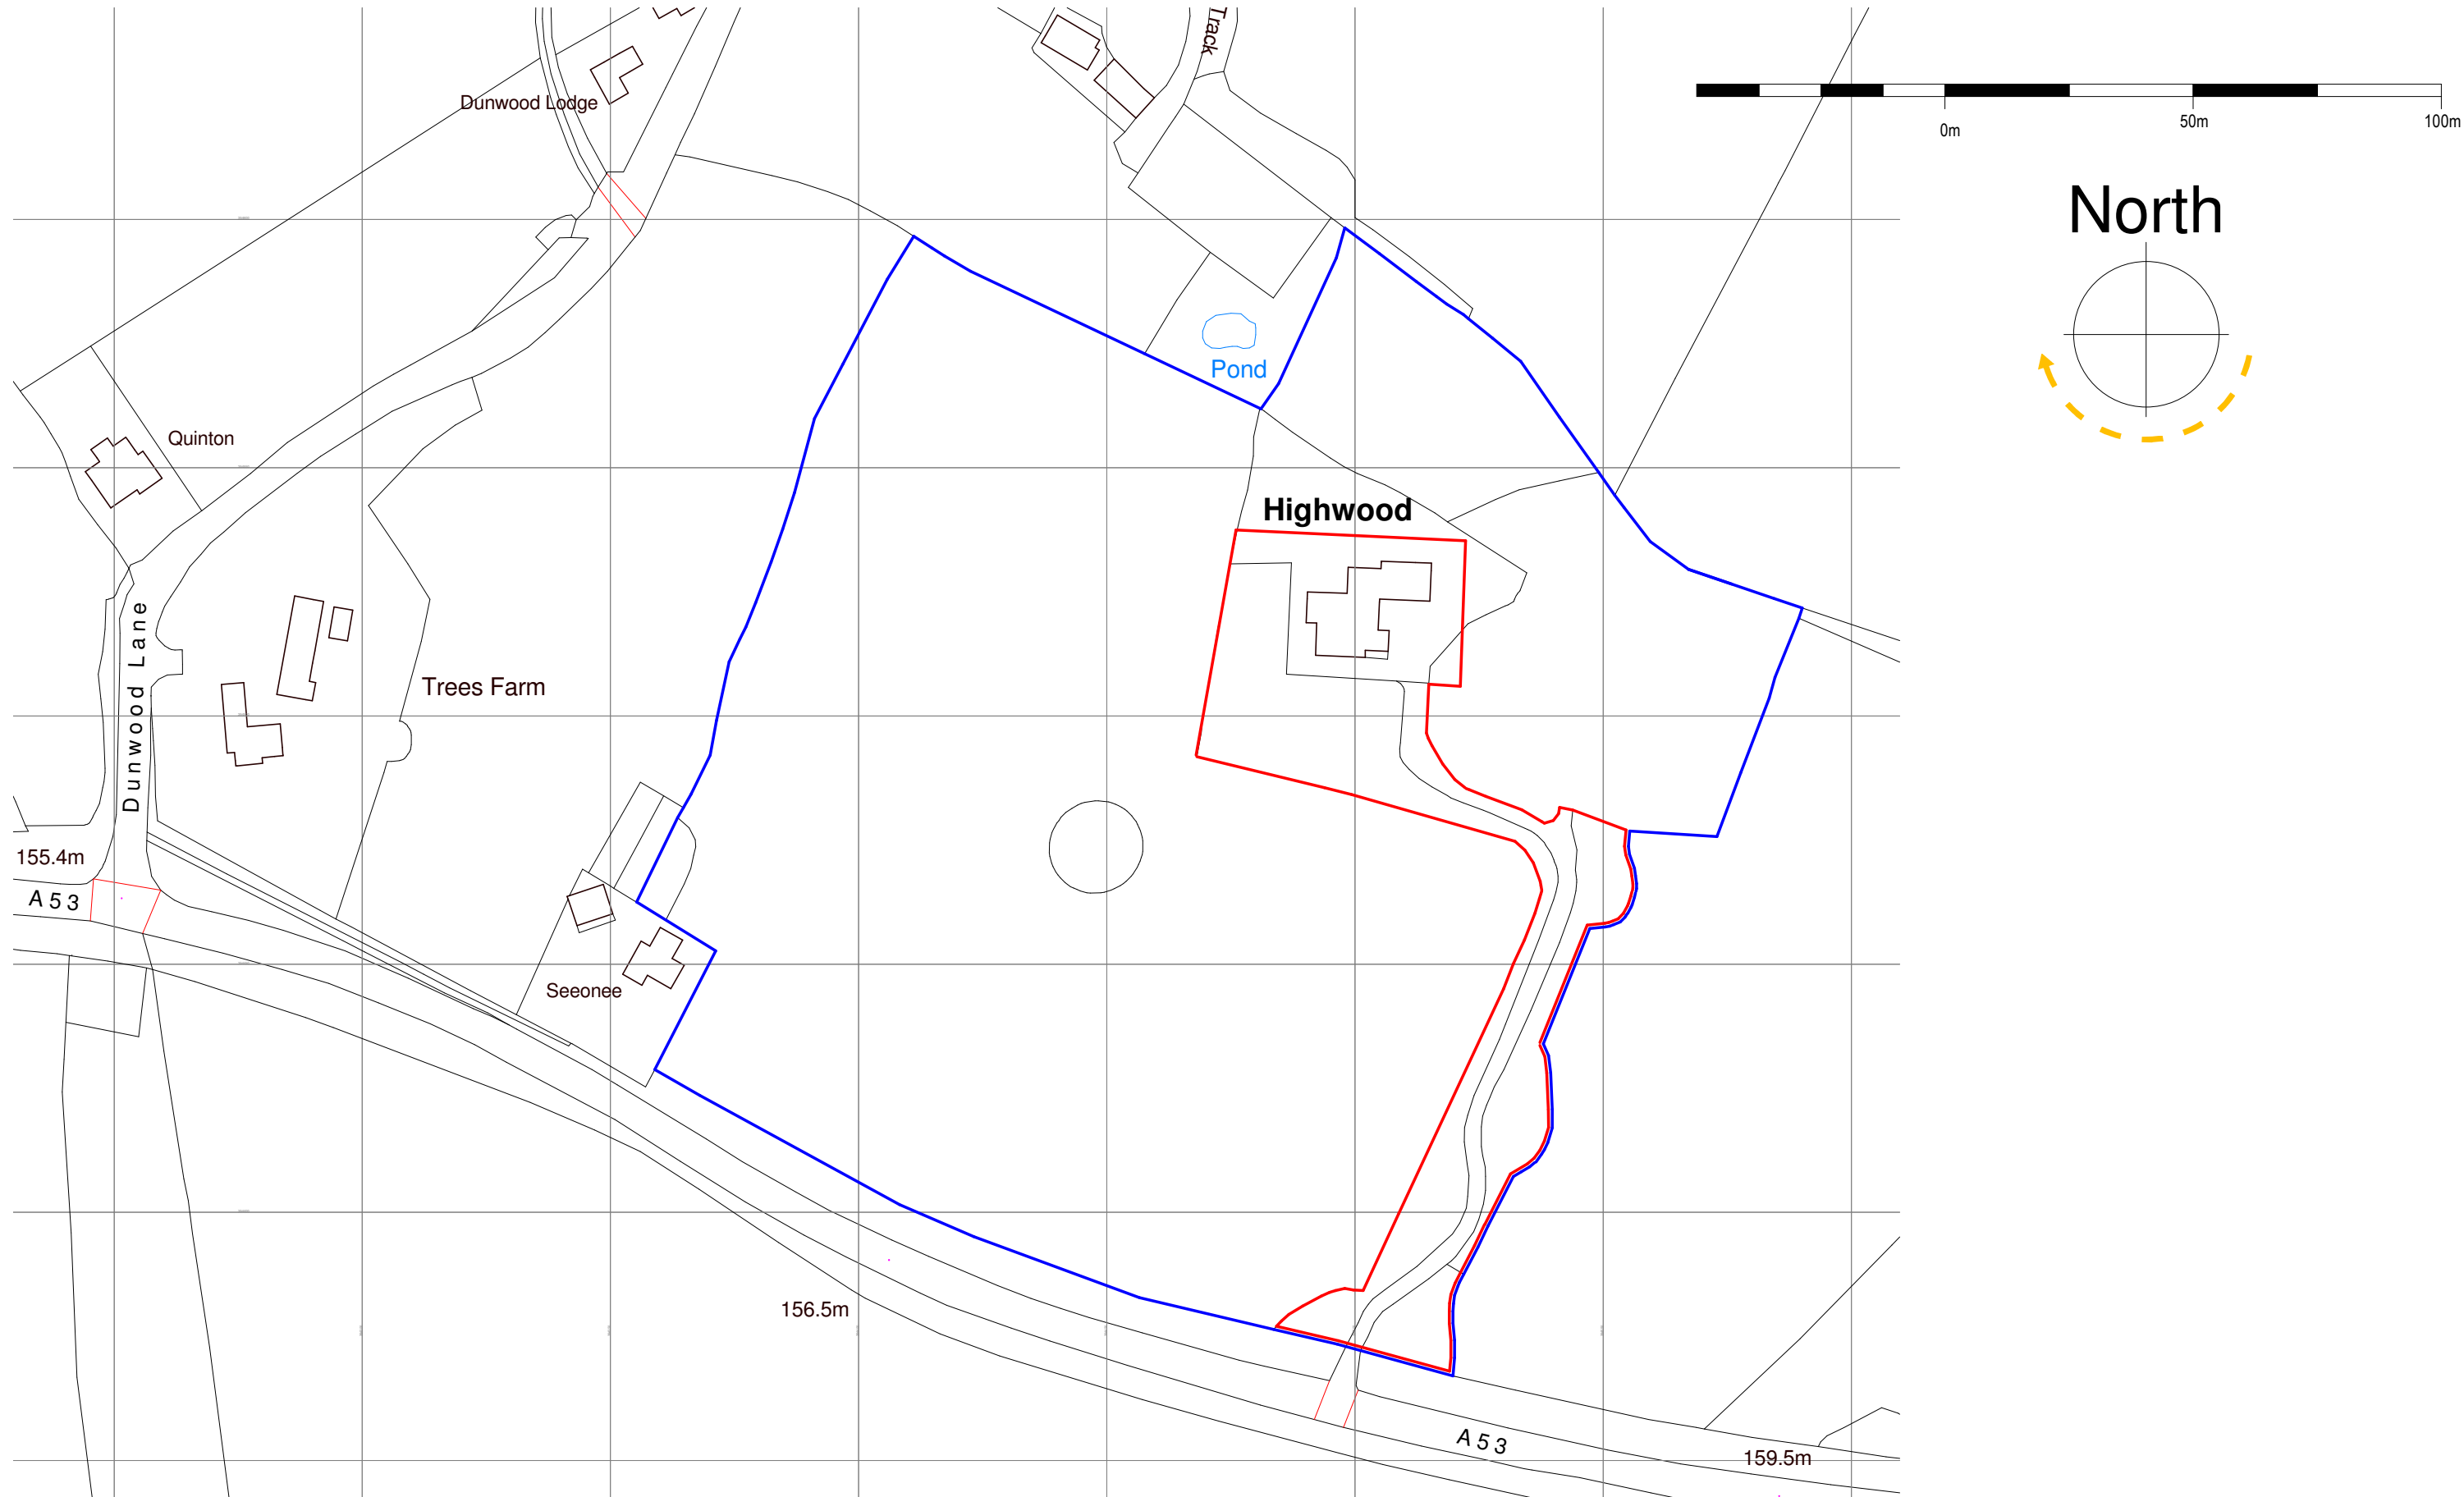

Ordnance Survey, (c) Crown Copyright 2022. All rights reserved. Licence number 100022432



Clerk Bank House
Clerk Bank
LEEK
Staffordshire
ST13 5HE

t : 01538 373477
f : 01538 386503

e : info@ctdarchitects.co.uk
w : www.ctdarchitects.co.uk

ctd architects © 2022

- This drawing is copyright.
- All dimensions to be checked on site before proceeding.
- Contractor must notify the architect of any discrepancies before proceeding.
- Contractor to check/adjust dimensions of new work to suit existing conditions. Do not assume existing structure or details are plumb, square or level.
- All drawings to be read in conjunction with all other consultants drawings and specs.

Rev	Date	Drawn	Description
-----	------	-------	-------------

Client
**Mr. G. and Mrs. E.
Hinton.**

Project
**Alterations & Extension at
Highwood, Leek Road,
Longsdon, Nr Endon, Staffordshire, ST9 9AR.**

Title
Site location plan.

Scale	1 : 1250	Size	A3	Drawn	SAT	Chk'd	PR	Date	30/03/22
Status	PLANNING								
Job No.	2202	Drawing No	AL01	Rev.					