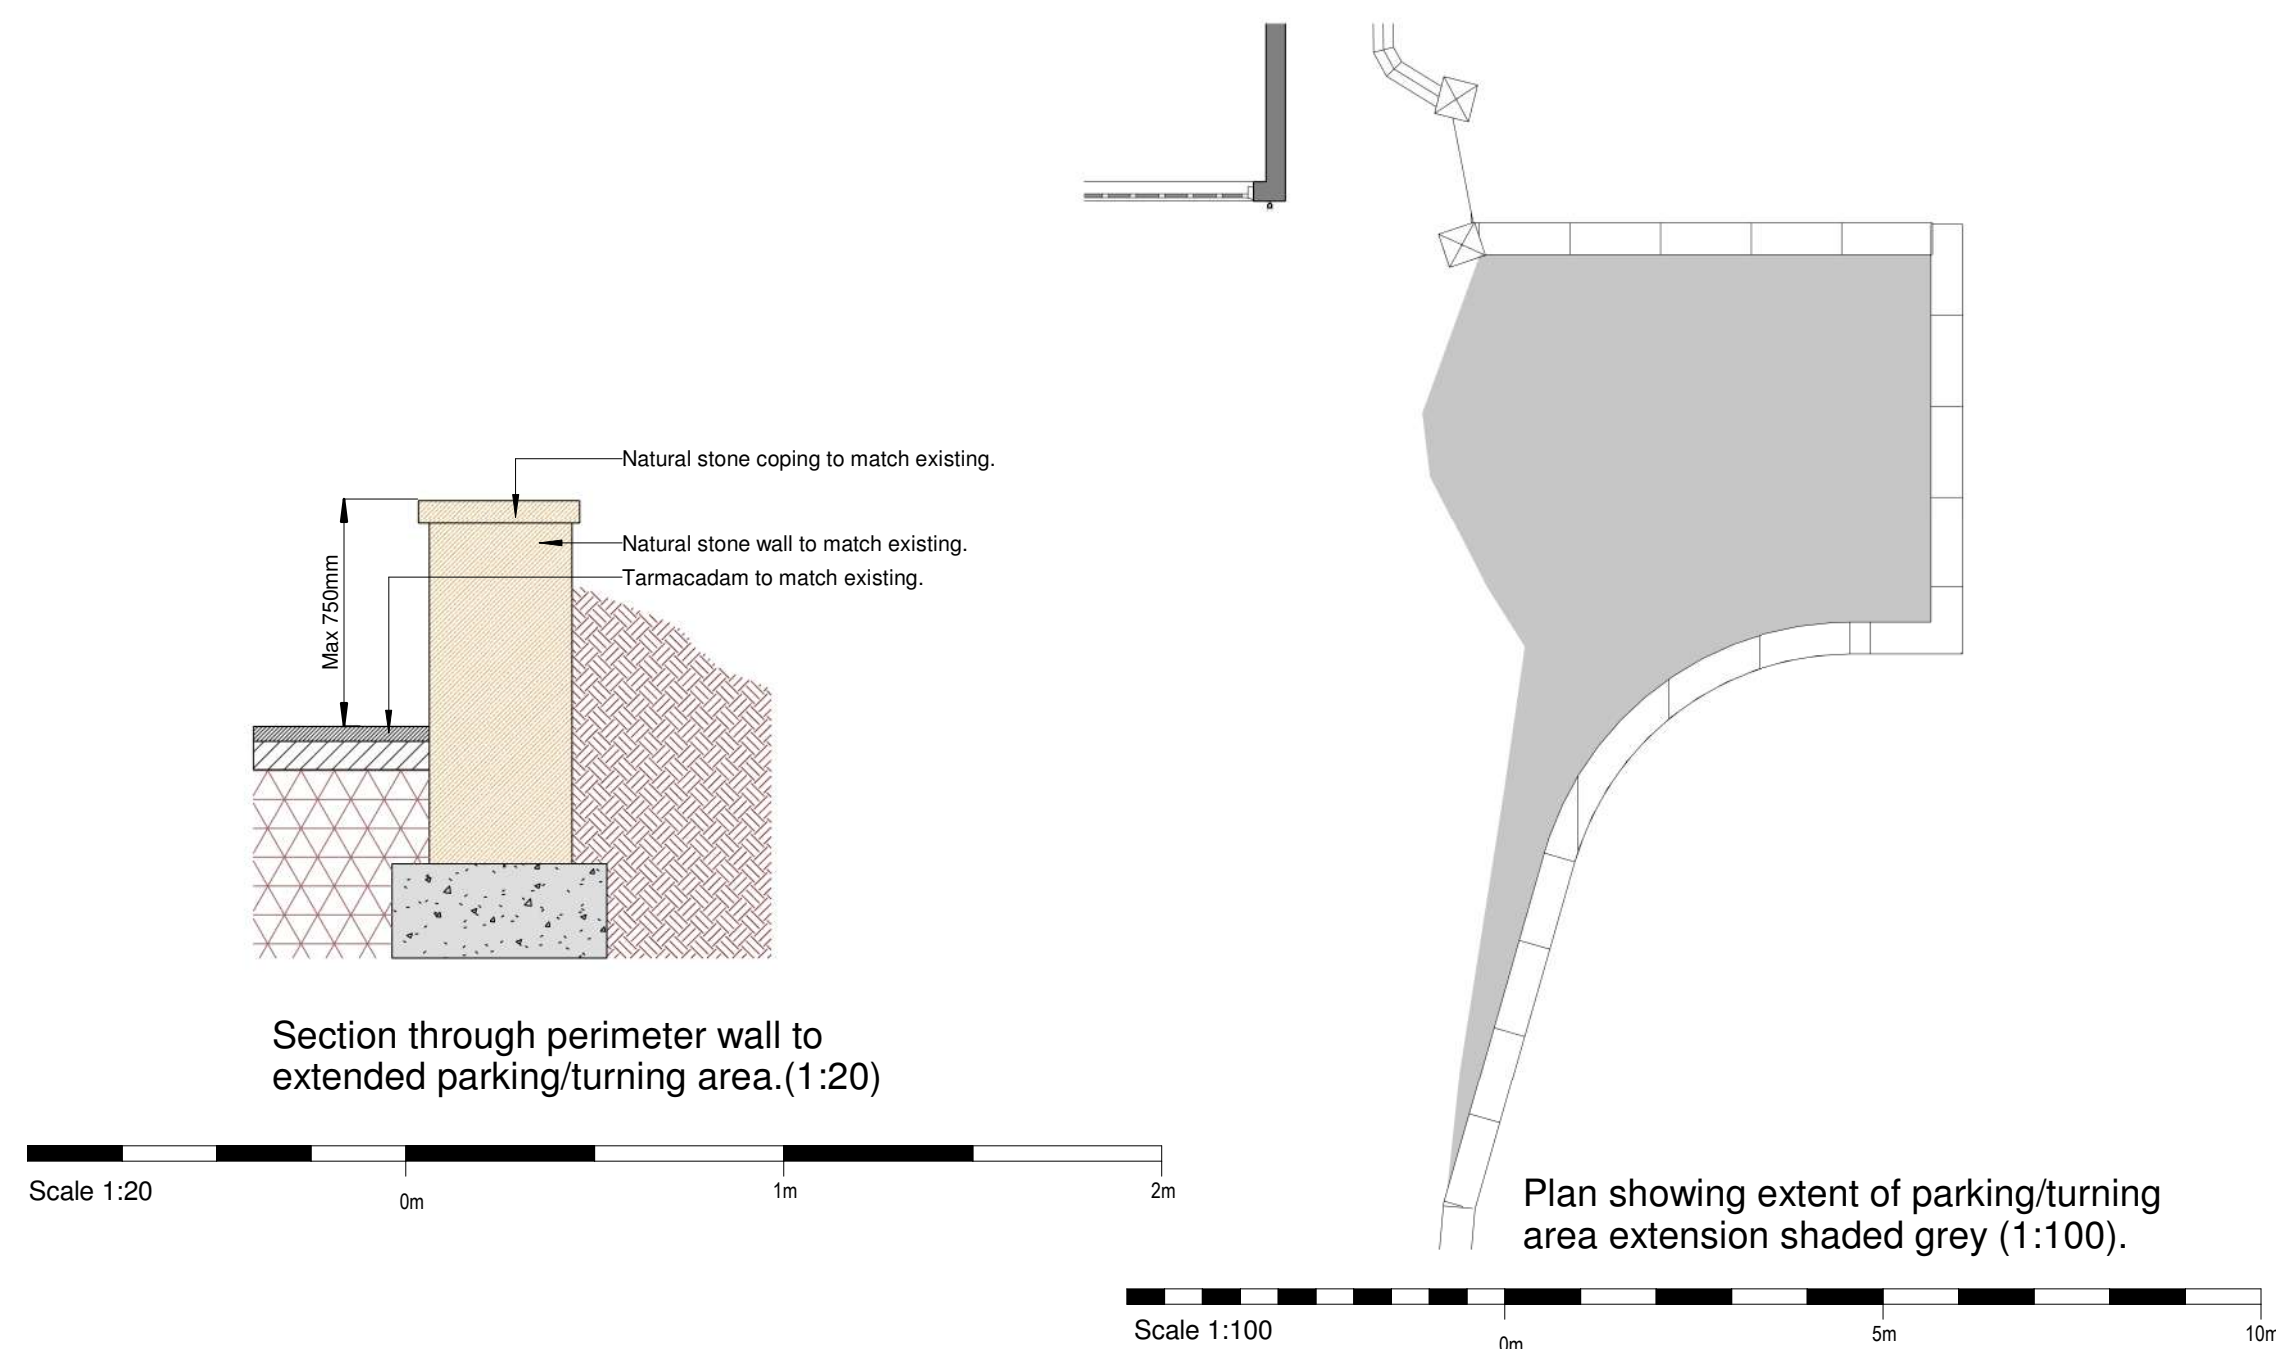
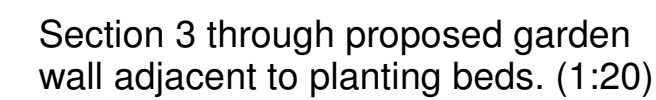
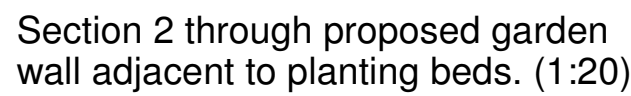
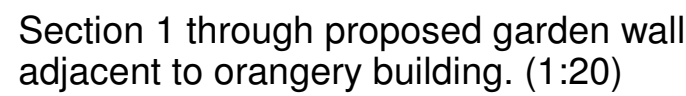


A	27-04-22	SAT	drawing scale indicated	
Rev	Date	Drawn	Description	
			Clerk Bank House Clerk Bank LEEN Staffordshire ST1 1SH	
			t : 01358 373877 e : info@ctdarchitects.co.uk w : www.ctdarchitects.co.uk	
Client			Project Alterations & Extension at Highwood, Leek Road, Longdon, Nr. Endon, Staffordshire, ST9 9AR.	
Mr. G. and Mrs. E. Hinton			Scale Status Indicated	
			Size A1	
			Drawn SAT	
			Check'd CHA	
			PR	
			Date 03/23/22	
Title			Job No	
Garden wall details			2202	
			Drawing No	
			AL11	
			Rev.	
			A	