UK Planning Maps

01856 898 022
www.UKPlanningMaps.com

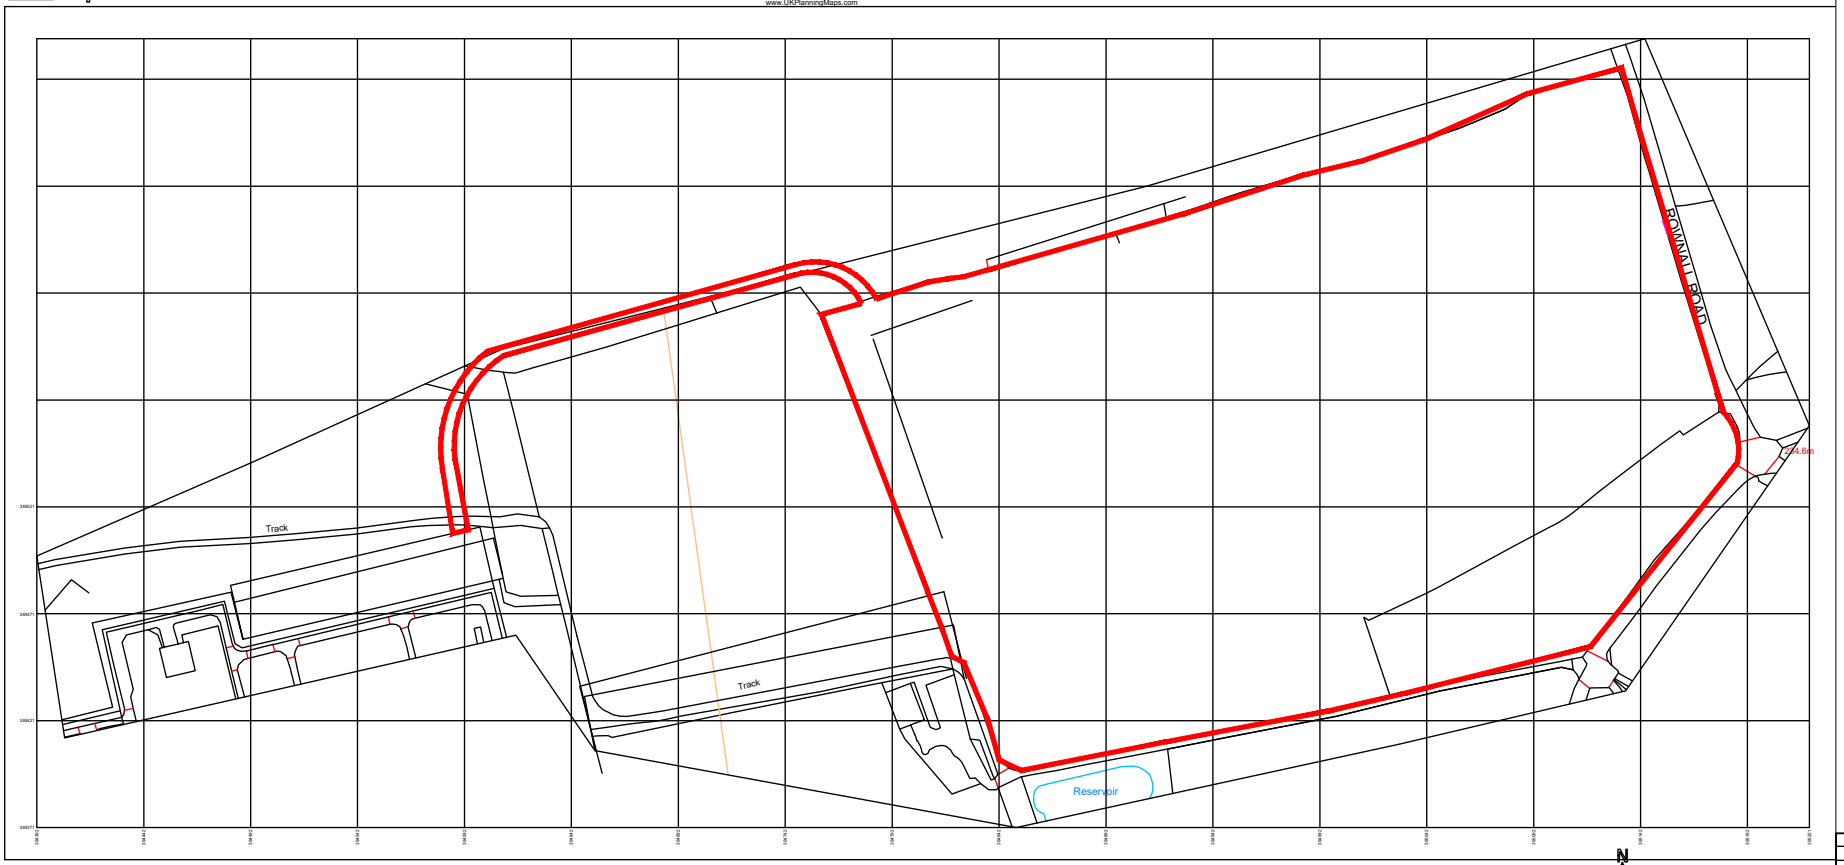

Produced on 08 May 2021 from the Ordnance Survey National Geographic Database and incorporating surveyed revision available at this date.
This map shows the area bounded by 398802.3456437,394802.3456377,398239.3456310,398310.3456253,399227.3456188,399154.3456140,399311.3456071,399412.3456086,399493.3456042,399392.3456098,399639.3456035,399213.3456016,399207.3456007
Reproduction in whole or part is prohibited without the prior permission of Ordnance Survey.
Crown copyright 2021. Supplied by copia ltd trading as UKPlanningMaps.com a licensed Ordnance Survey partner (100054135).
Data licence expires 09 May 2022. Unique plan reference: ncb20030897508

No	INFORMATION	By	Date	Chkd
C	CABLE ROUTE ADDED	MM	12/12/21	GJ
B	UPDATED	MM	13/09/21	GJ
A	FIRST ISSUE	MM	16/03/21	GJ

REVISIONS

PROJECT NUMBER: CELLARHEAD BATTERY SITE

CLIENT: C&S ENERGY LIMITED

LOCATION: CELLERHEAD BATTERY SITE
ROWNALL ROAD, CHEDDLETON,
STAFFORDSHIRE MOORLANDS, ST90BT

DRAWING TITLE: SITE LOCATION

CAD REFERENCE: 00 CELLARHEAD-101

SCALE: 1:2500 @ A3 | SHEET: 1 OF 1

DRAWN BY: MM | DATE: 16.03.21

CHECKED BY: GJ | DATE: 16.03.21

AVON UTILITIES & GENERATION LIMITED
UNIT 2 BIRD INDUSTRIAL PARK
STATION ROAD
STRATFORD-UPON-AVON
CV37 8RP

Avon Utilities and Generation