




0 500 1000 1500 2000 2500m
1:50000

SITE LOCATION
(Scale 1:50000)
Ordnance Survey map extract
based upon Landranger map series
with the permission of the controller of
Her Majesty's Stationery Office
Licence No. 0100023487
Crown copyright.




SITE PHOTOGRAPH

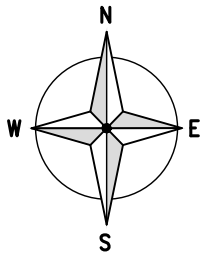

SITE LOCATION

SITE LOCATION

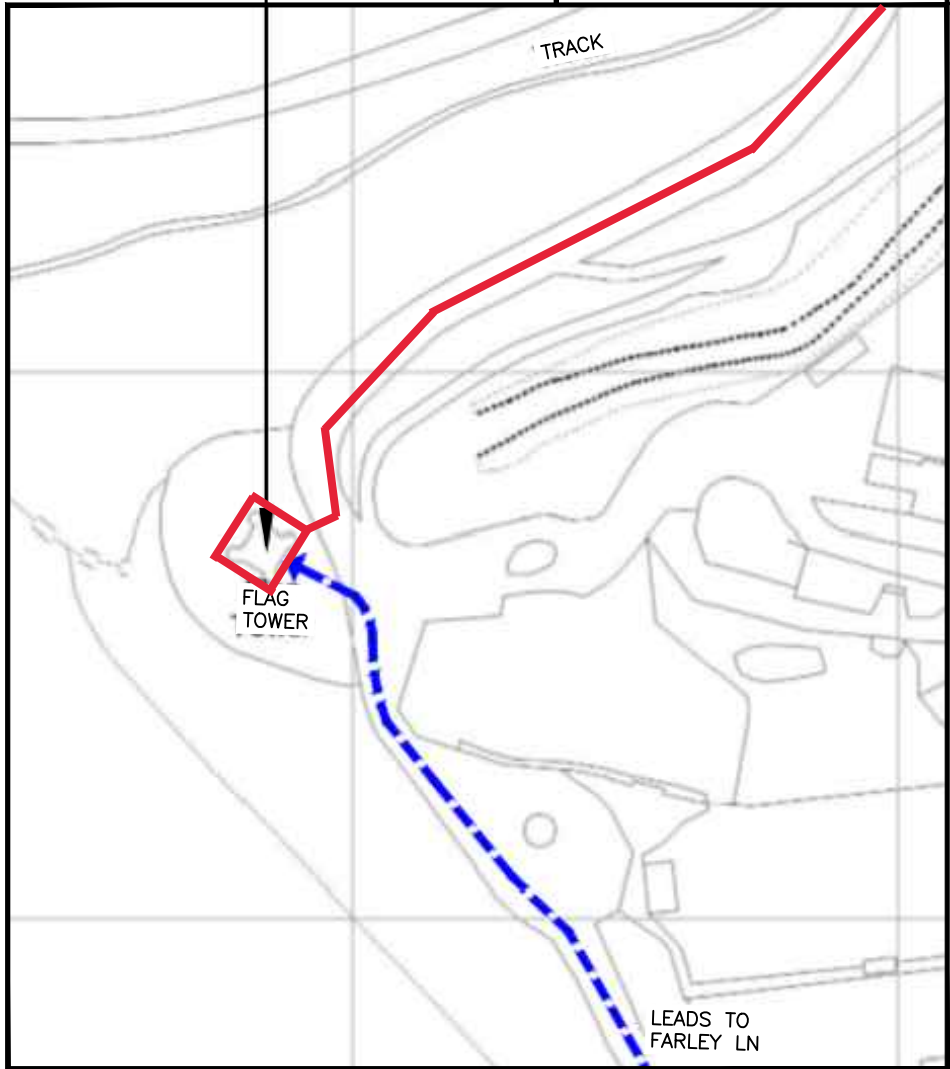

0 12.5 25 37.5 50 62.5m
1:1250

DETAILED SITE LOCATION
(Scale 1:1250)

Based upon Ordnance Survey map extract
with the permission of the Controller of
Her Majesty's Stationery Office.
Crown copyright.
Promap licence no. 100030848

← = Right of Access
← = Public Access Route

ALL DIMENSIONS ARE IN mm UNLESS NOTED OTHERWISE

N.G.R E: 406981 N: 343069

DIRECTIONS TO SITE:
HIGH ST ALTON, STOKE-ON-TRENT ST10 4AQ,
UK. HEAD SOUTH-WEST ON HIGH ST
TOWARDS MALTHOUSE RD. TURN RIGHT ONTO
MALTHOUSE RD. SLIGHT RIGHT ONTO NEW RD.
CONTINUE ONTO FARLEY LN. ALTON TOWERS.
ALTON, STAFFORDSHIRE ST10 4DB, UK.

NOTES:

B	Site Adopted	INS	BW	01.03.22
A	Issued for Approval	INS	JSO	08.04.21
REV	MODIFICATION	BY	CH	DATE



Cell Name	Opt.
ALTON TOWERS OLD FLAG TOWER	A

Cell ID No		
CORNERSTONE	TEF	VF
120839	N/A	88510

Site Address / Contact Details

OLD FLAG TOWER
ALTON TOWERS LEISURE PARK
ALTON
STAFFORDSHIRE
ST10 4BZ

Drawing Title:
SITE LOCATION MAPS (1 OF 2)


Purpose of issue: PLANNING Dwg Rev:

Drawing Number: 100 A

Surveyed By: THE INS GROUP Original Sheet Size: A3 Pack Issue:

Drawn: INS Date: 01.03.22 Checked: JSO Date: 01.03.22 B


The drawings comply with Standard Vodafone ICNIRP design guidelines.
Designed in accordance with CORNERSTONE Beacon document: SDN0009 'ICNIRP Compliance Summary'

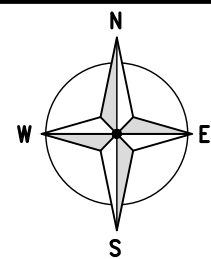- CONTINUATION FROM
ADJACENT MAP

- SITE LOCATION

← = Walking Access Route


← = Driving Access Route

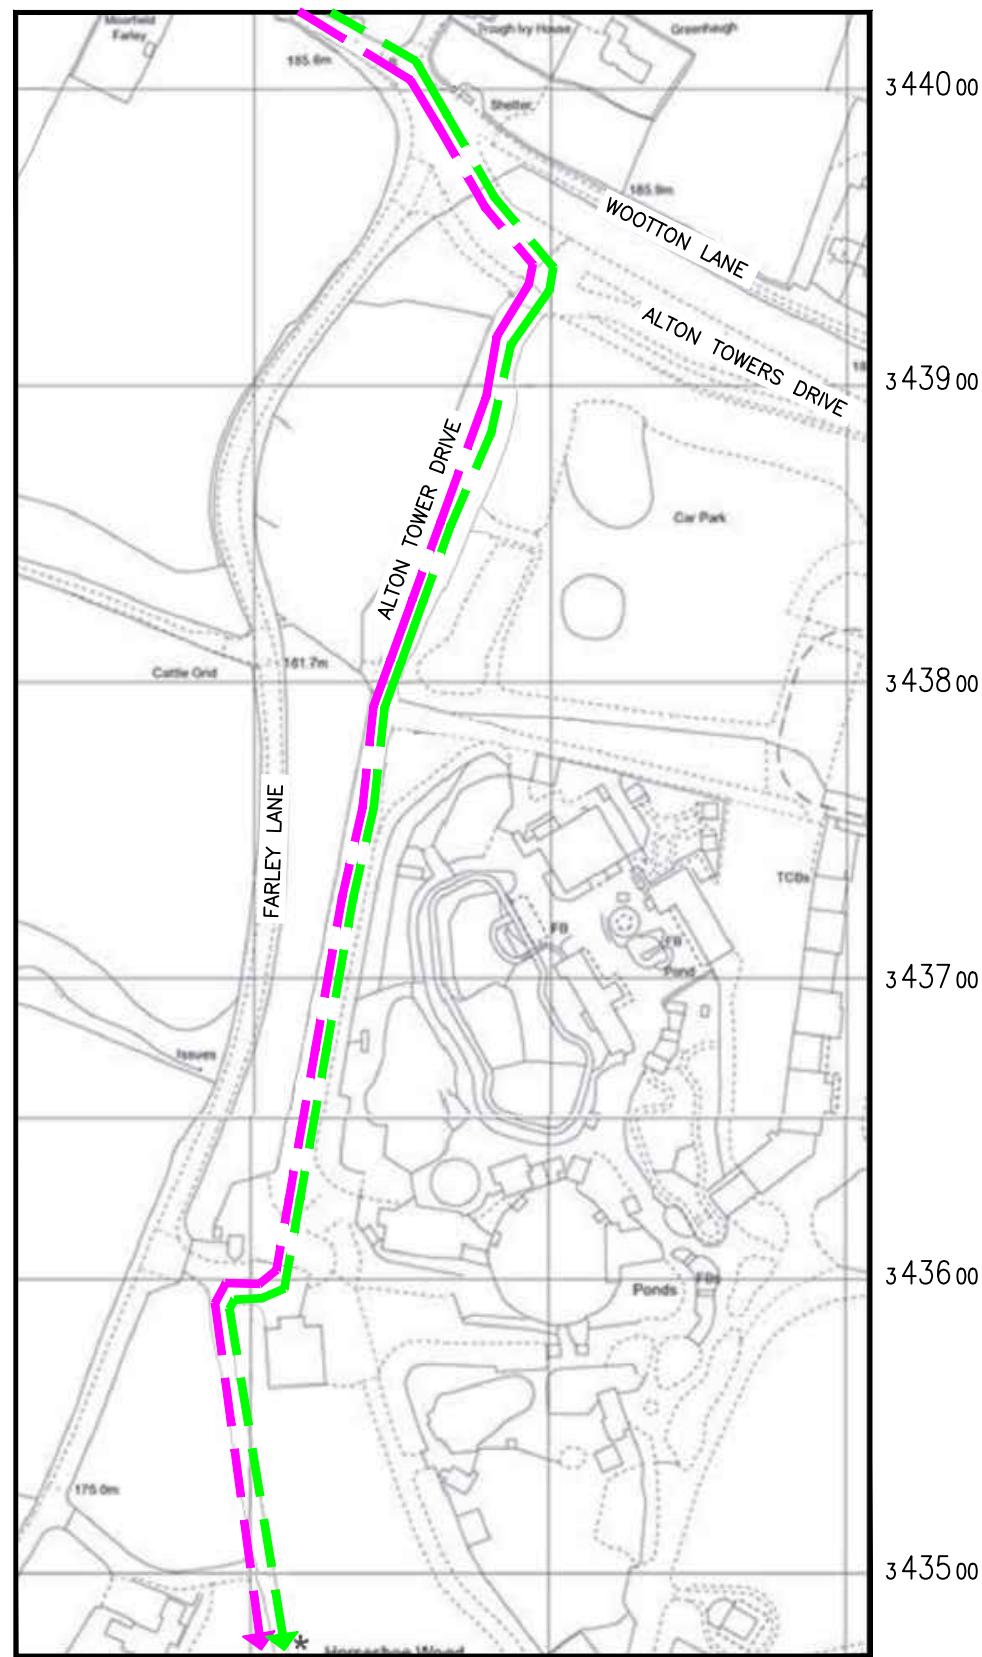

- MAP CONTINUES
ON ADJACENT MAP

LOCATION PLANS

(Scale 1:2500)

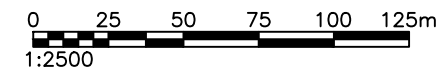

ALL DIMENSIONS ARE IN mm UNLESS NOTED OTHERWISE

N.G.R	E: 406981	N: 343069
-------	-----------	-----------

NOTES:

A	Issued for Approval	INS	JSO	01.03.22
REV	MODIFICATION	BY	CH	DATE



CORNERSTONE - BEACON

Cell Name		Opt.
ALTON TOWERS OLD FLAG TOWER		A
Cell ID No		
CORNERSTONE	TEF	VF
120839	N/A	88510

Site Address / Contact Details

OLD FLAG TOWER
ALTON TOWERS LEISURE PARK
ALTON
STAFFORDSHIRE
ST10 4BZ

Drawing Title: SITE LOCATION MAPS (2 OF 2)

Purpose of issue:			PLANNING		Dwg Rev:
Drawing Number:			101		A
Surveyed By:		Original Sheet Size:		Pack	
THE INS GROUP		A3		Issue:	
Drawn:	Date:	Checked:	Date:	B	
INS	01.03.22	JSO	01.03.22		