



Copyright of this drawing is vested in the Architect and it must not be copied or reproduced without consent. Planned dimensions only are to be taken from the drawing and not from the model. Any discrepancy between the drawing and the model shall be checked at any visit to the site between the Architect and the client. The Architect shall not be responsible for any error or omission in the drawing or model. THE ARCHITECT'S WORK IS SETTING OUT AND NOT TO SCALE FROM THE DRAWING.

Rev.	Drawn	Comments	Scale
A	KEW	Materials amended following planning meeting	Feb 22
B	KEW	Revised planning application	Apr 22

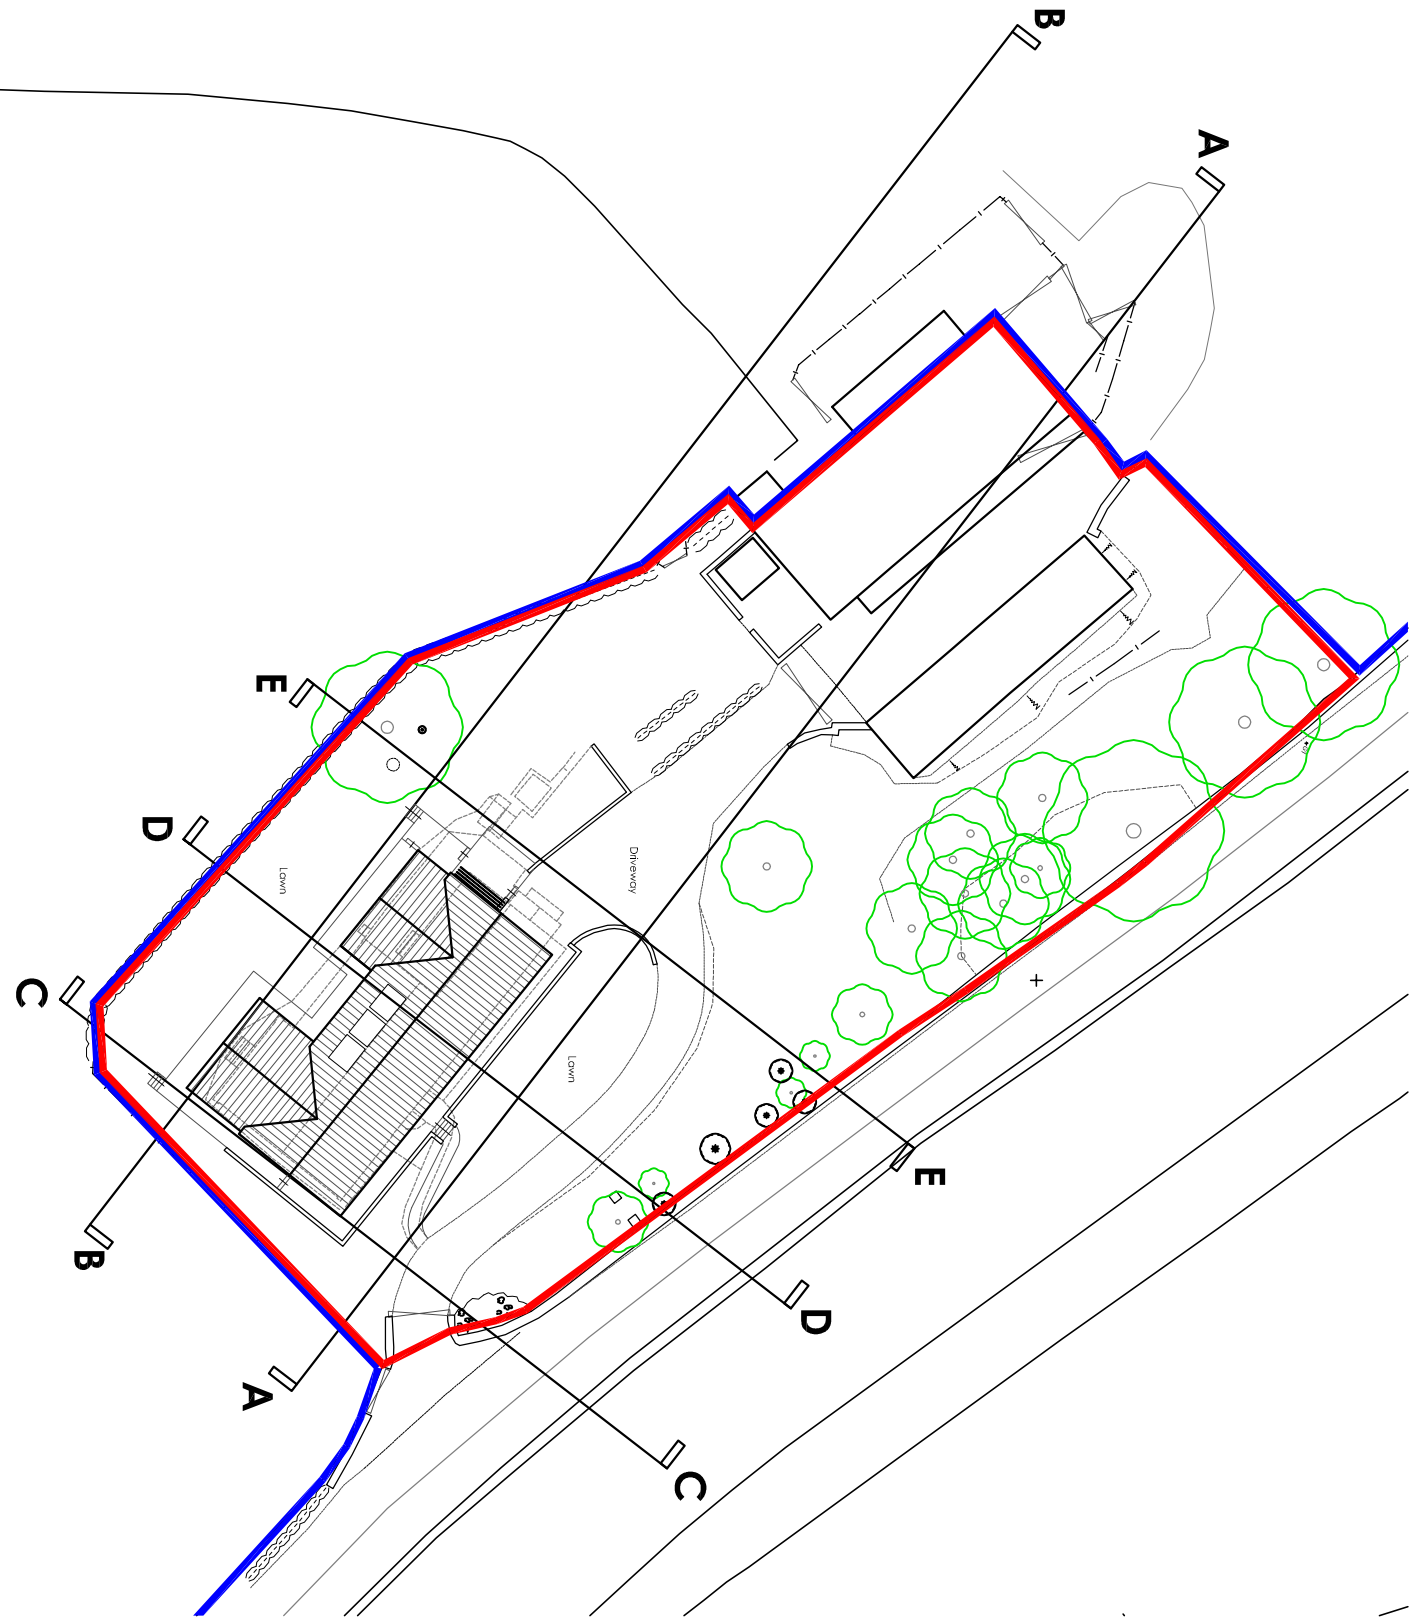

KEY 1:500


SECTION AA 1:100

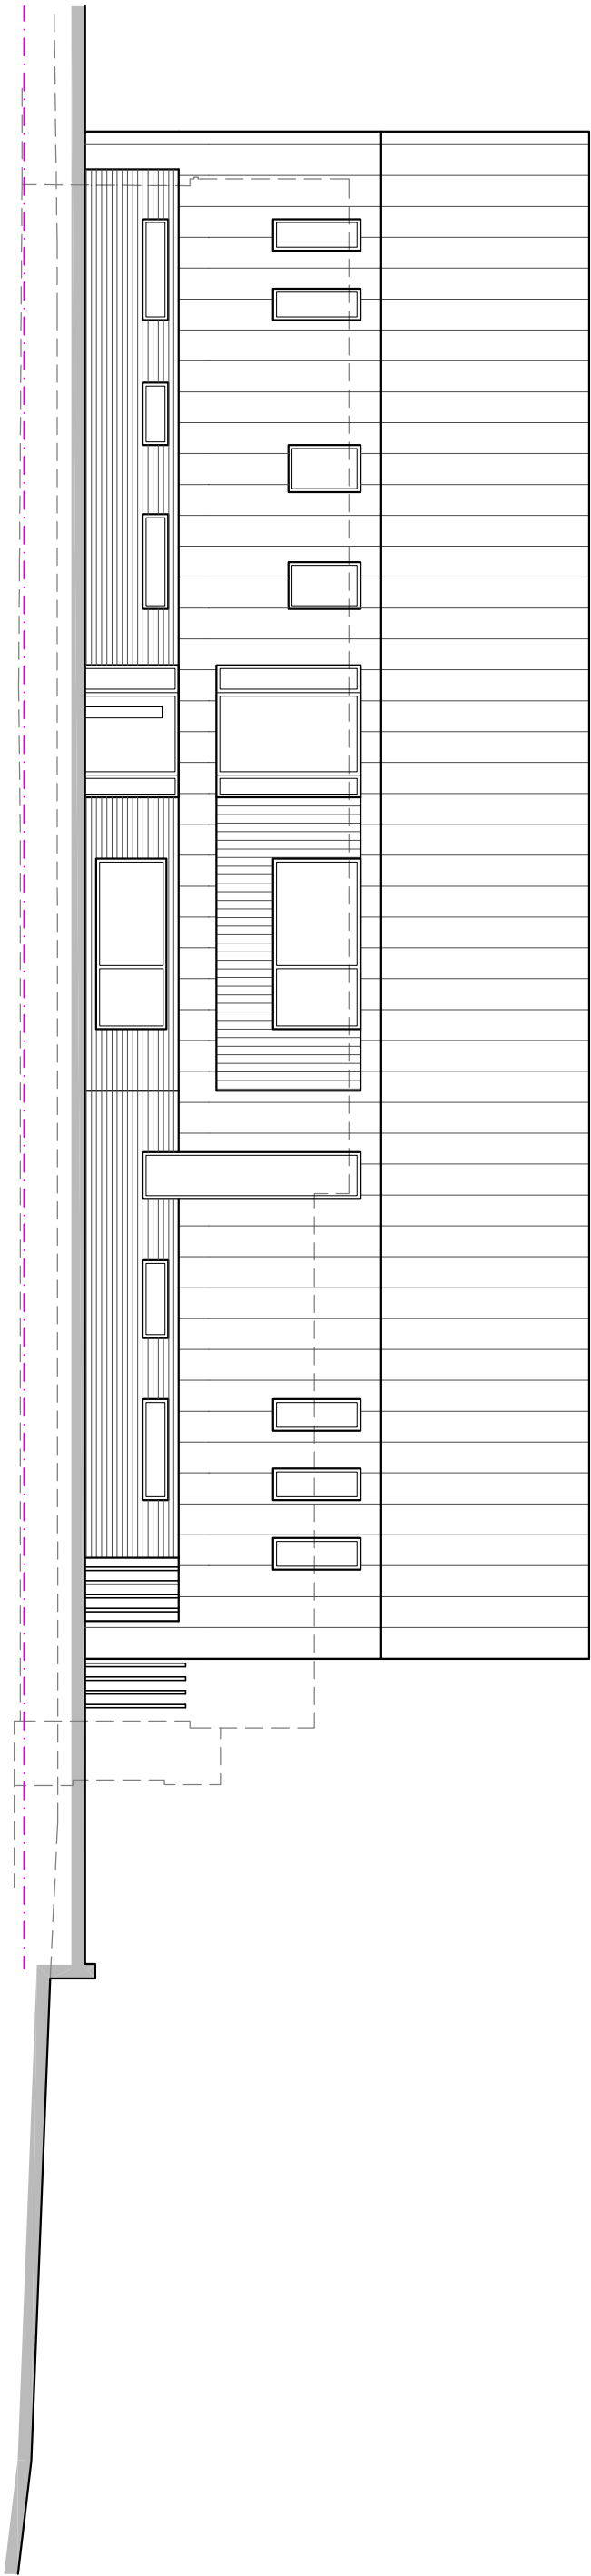


SECTION BB 1:100





SECTION CC 1:100

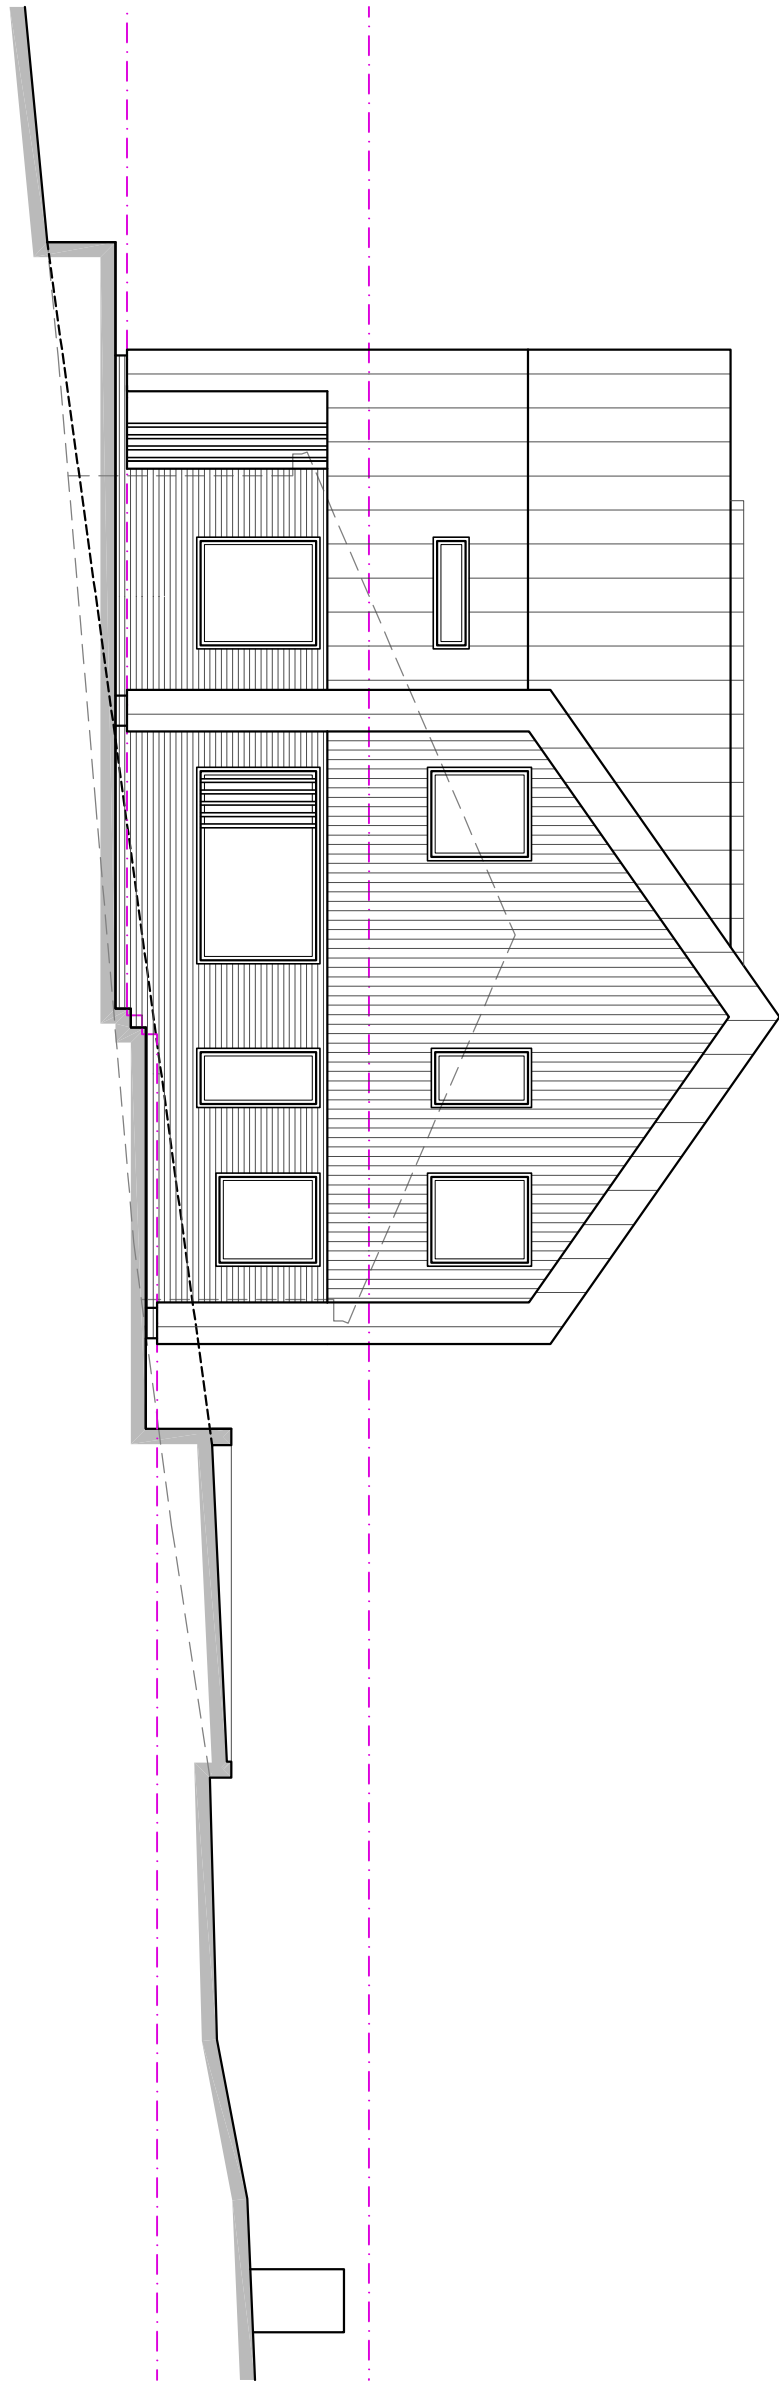

SECTION DD 1:100

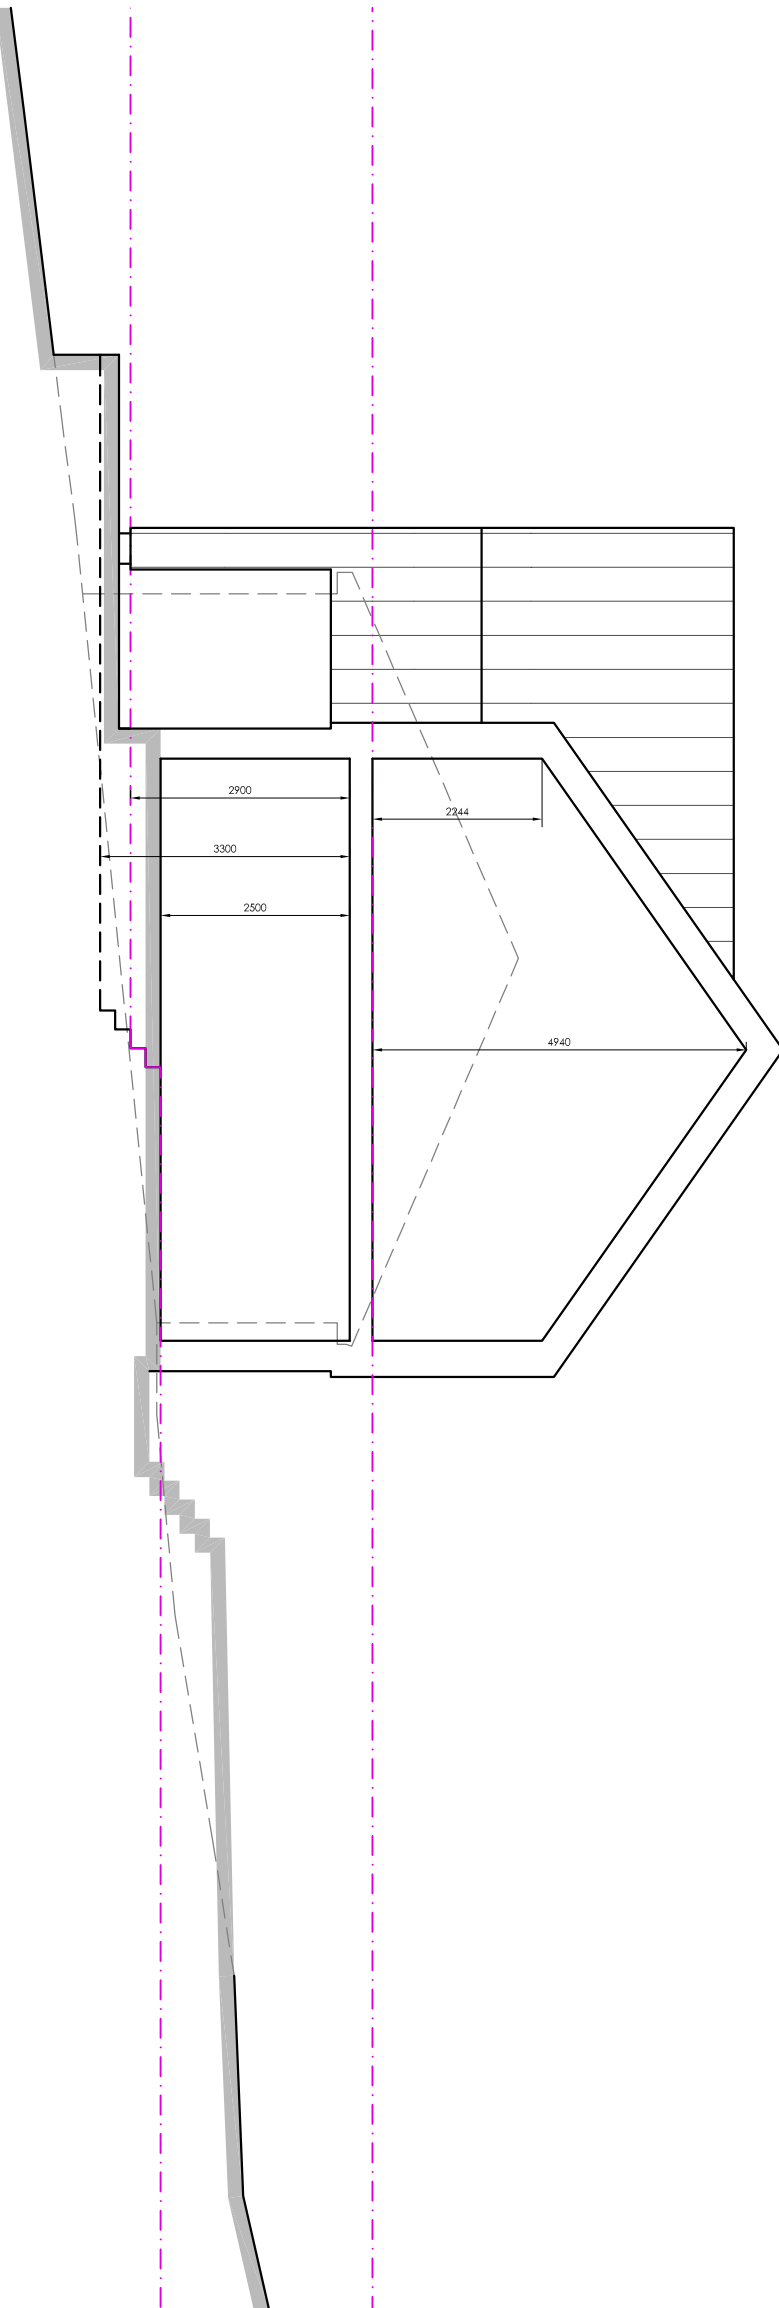

SECTION EE 1:100

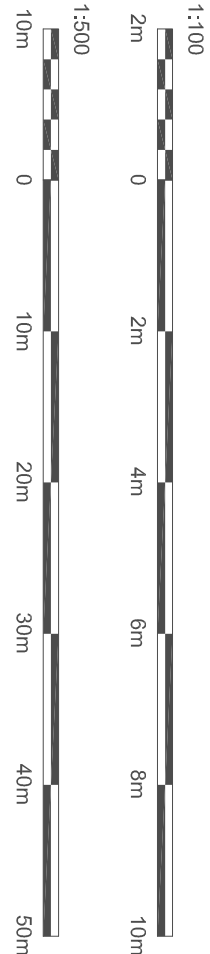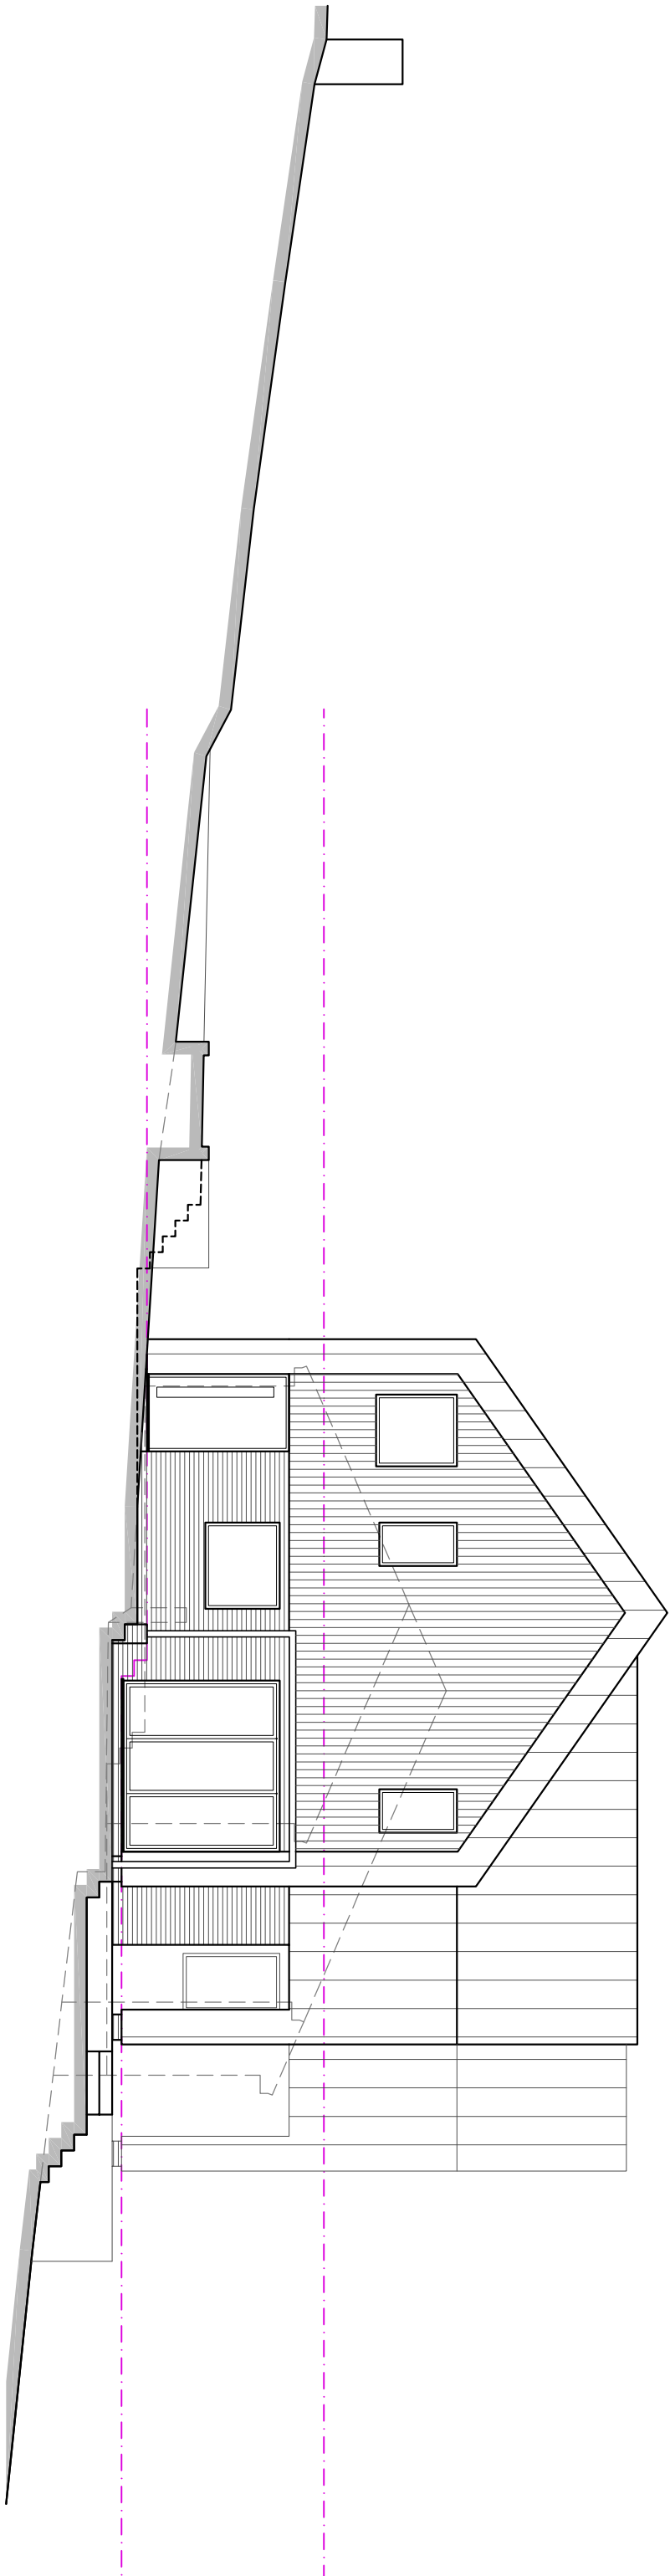

Hewitt&Carr Architects
A: Daisie Carr House | 17-19 Leek Road | Cheddle ST10 1JE
T: 01538 756888
E: enquiries@hccarchitects.co.uk
W: www.hccarchitects.co.uk

Client
Mr & Mrs C Green

Project
Eco House Replacement Dwelling at
Wildwood, Forley Lane, Alton ST10 4BZ

Title
Proposed Site Sections

Status
Planning

Date
Sept 2021

Drawn
KEW

Project No.
01038

Drawing No.
AL(0)55

Rev
B

PLANNING