
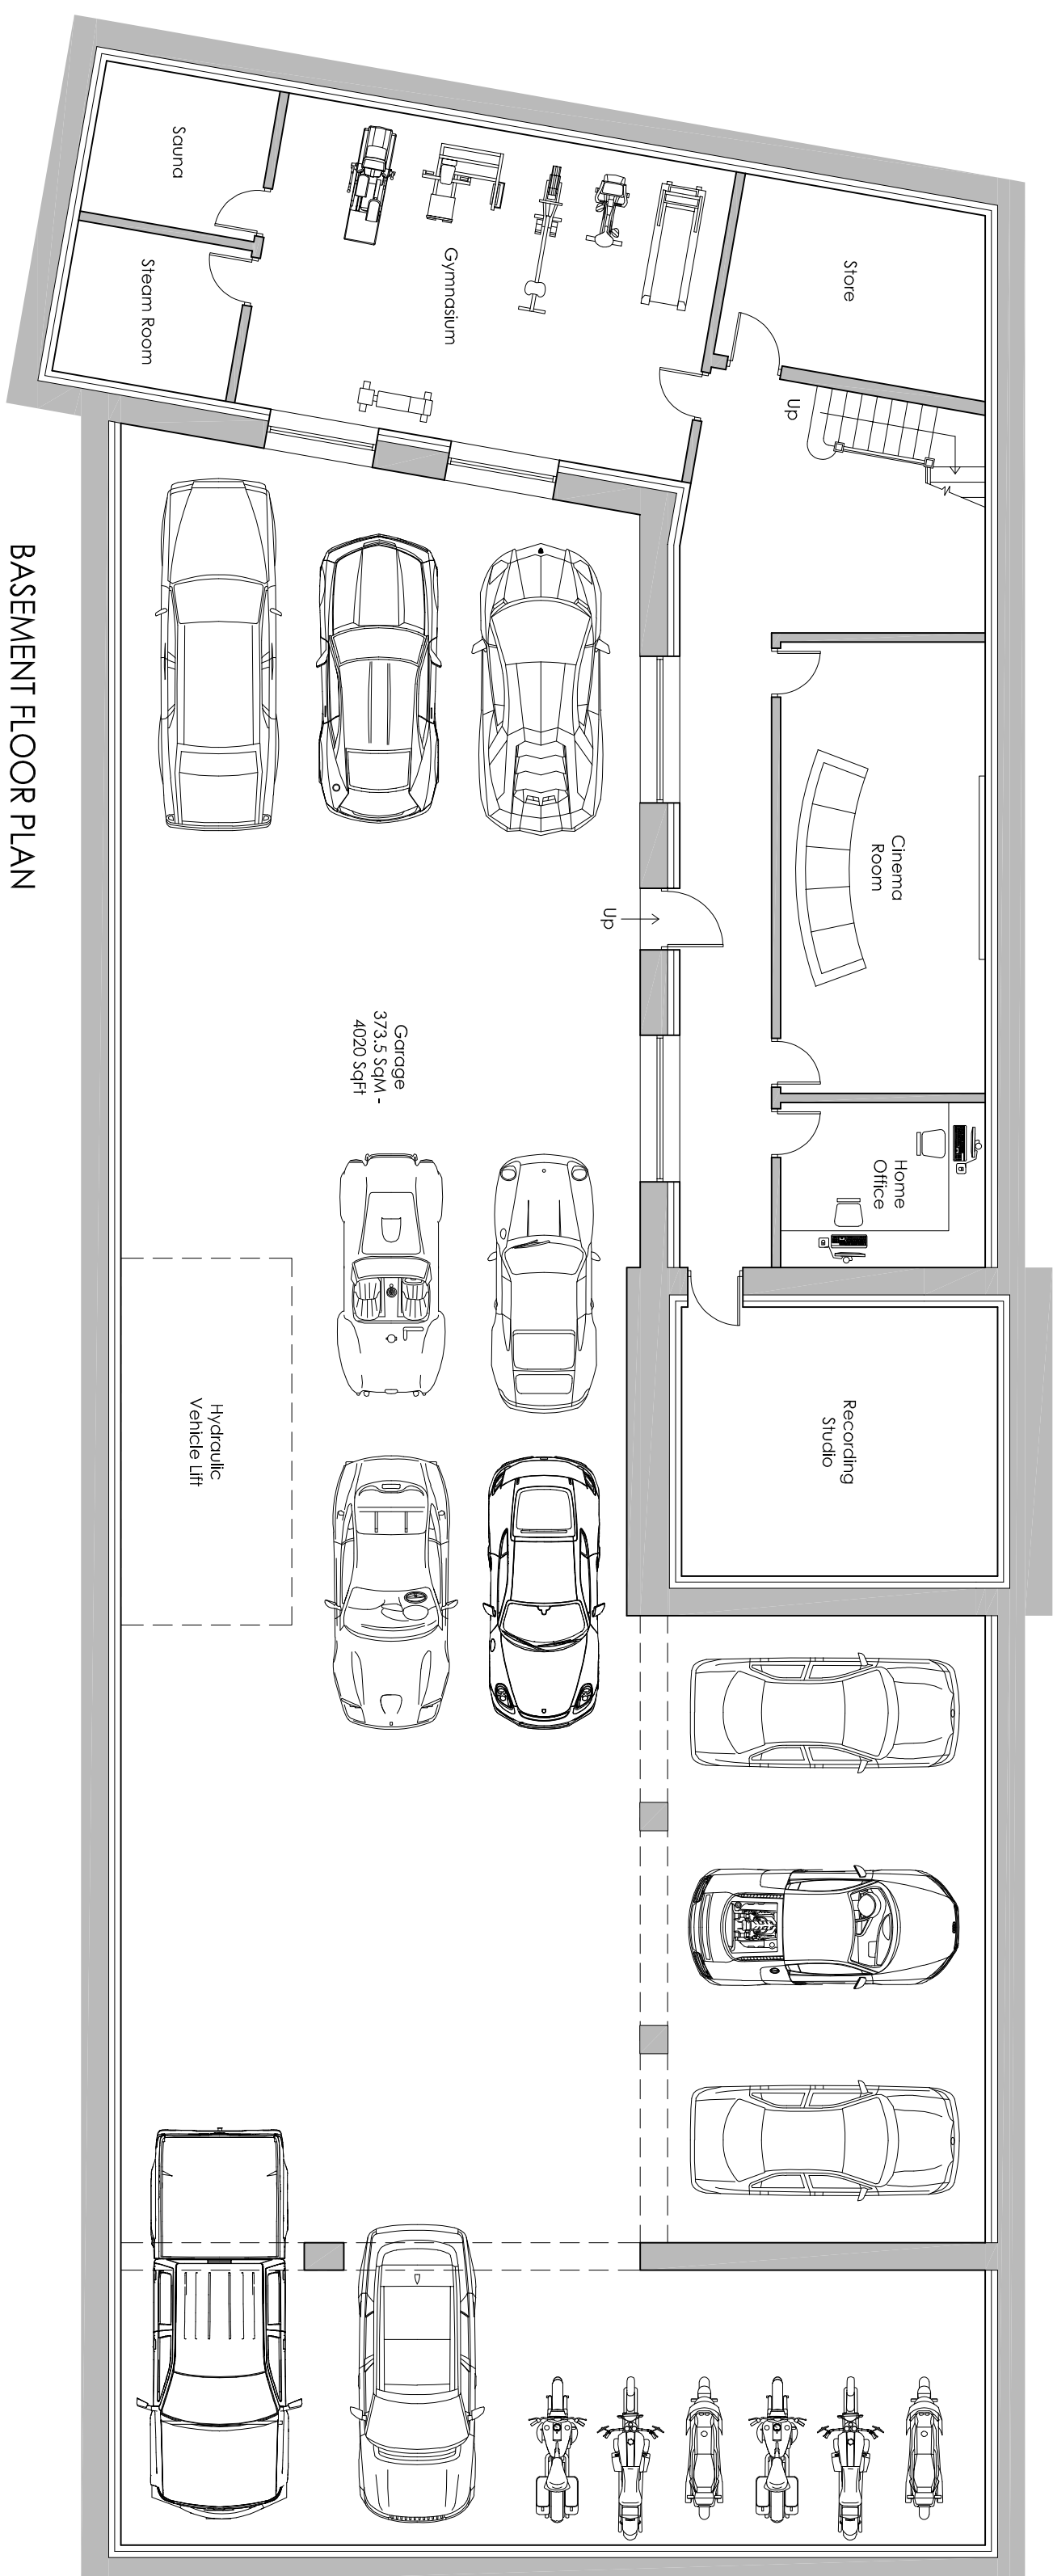
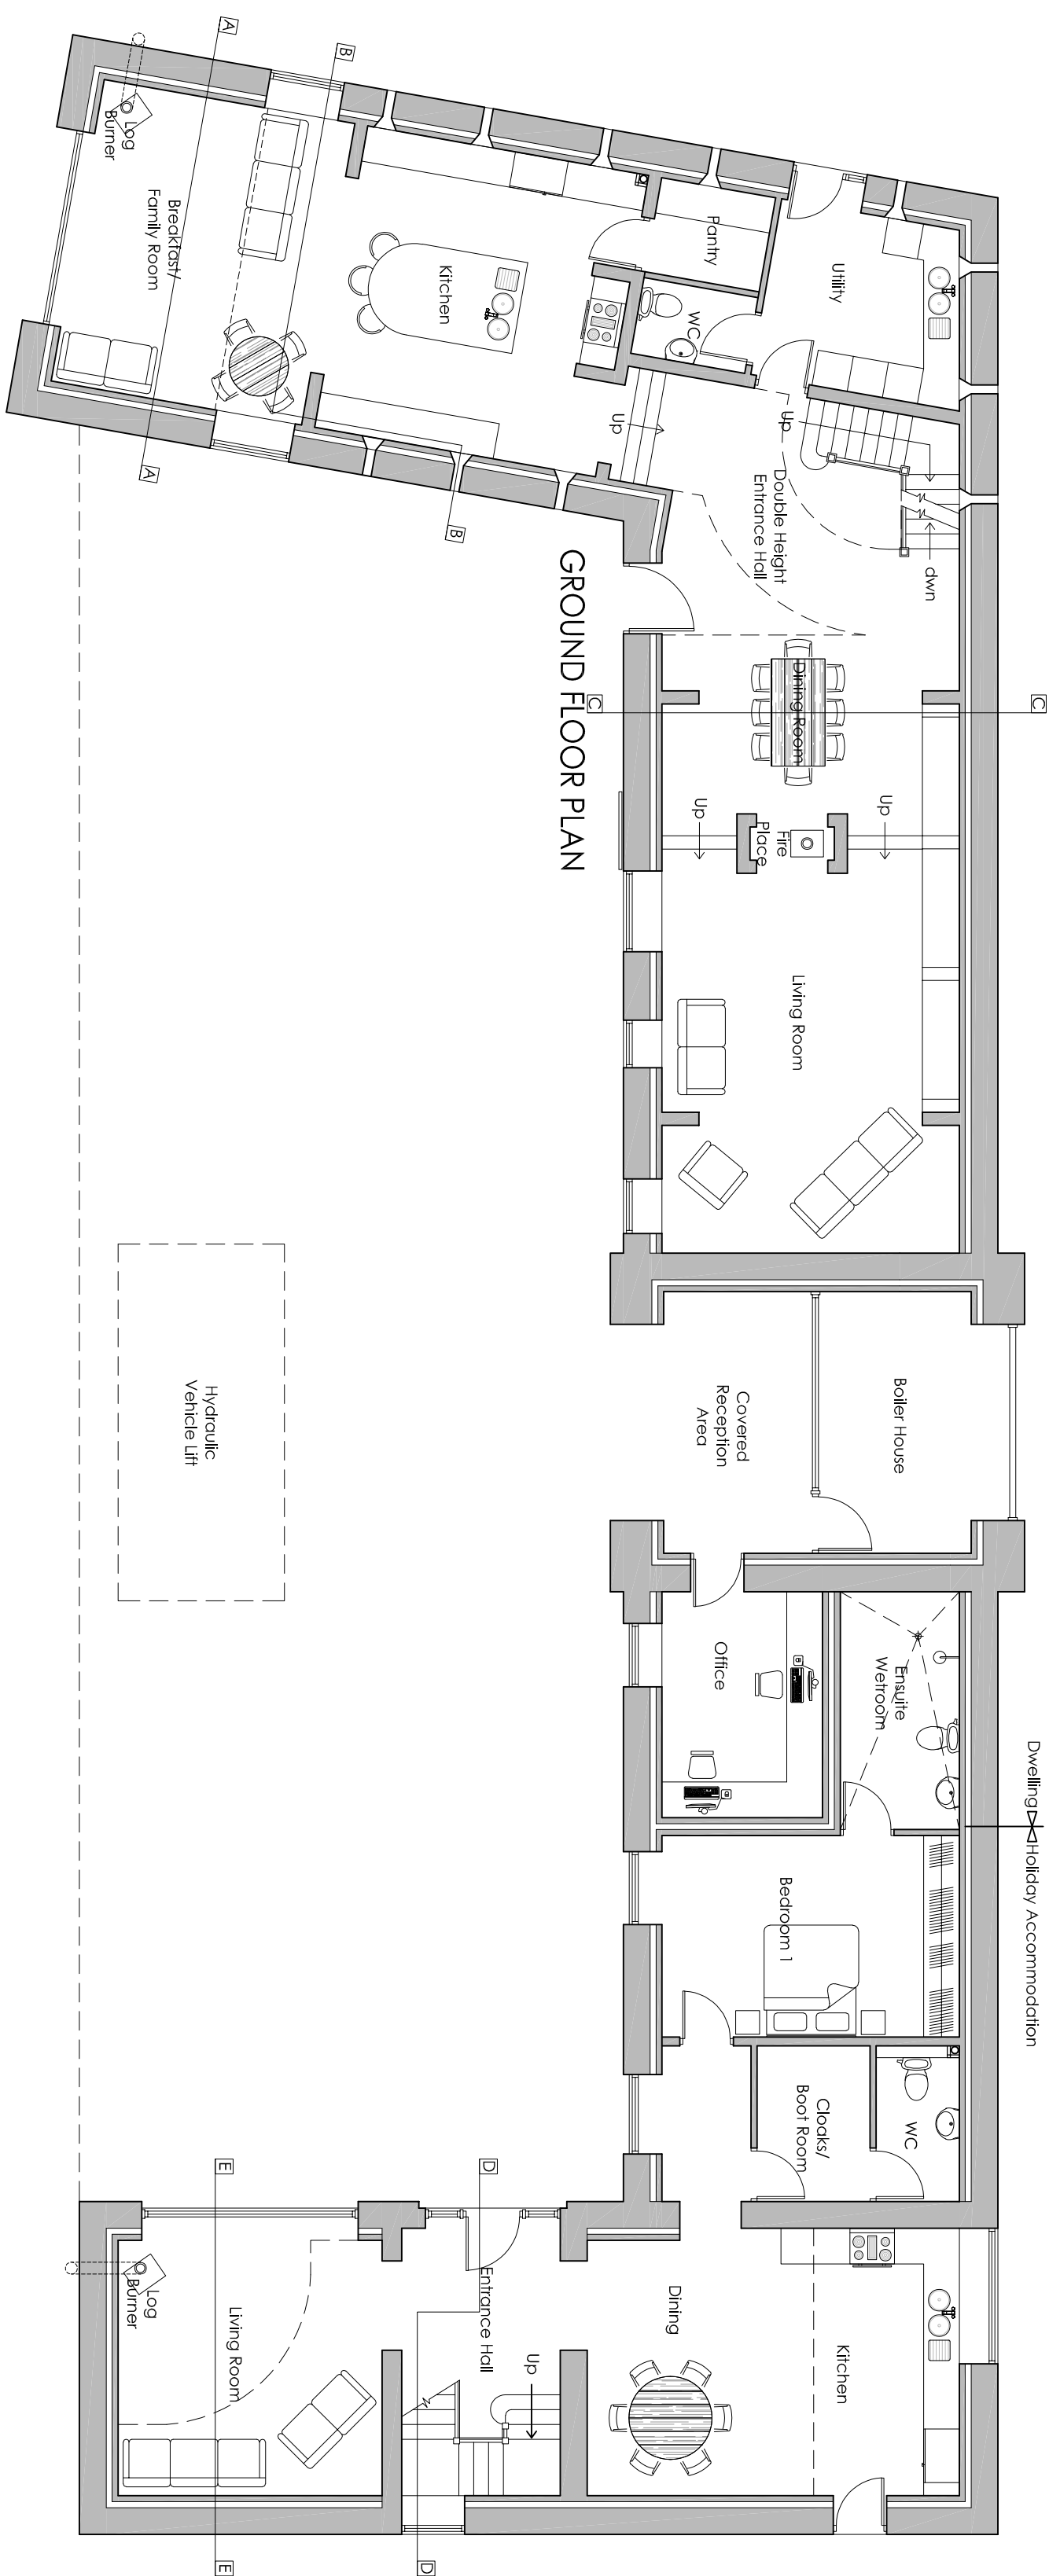


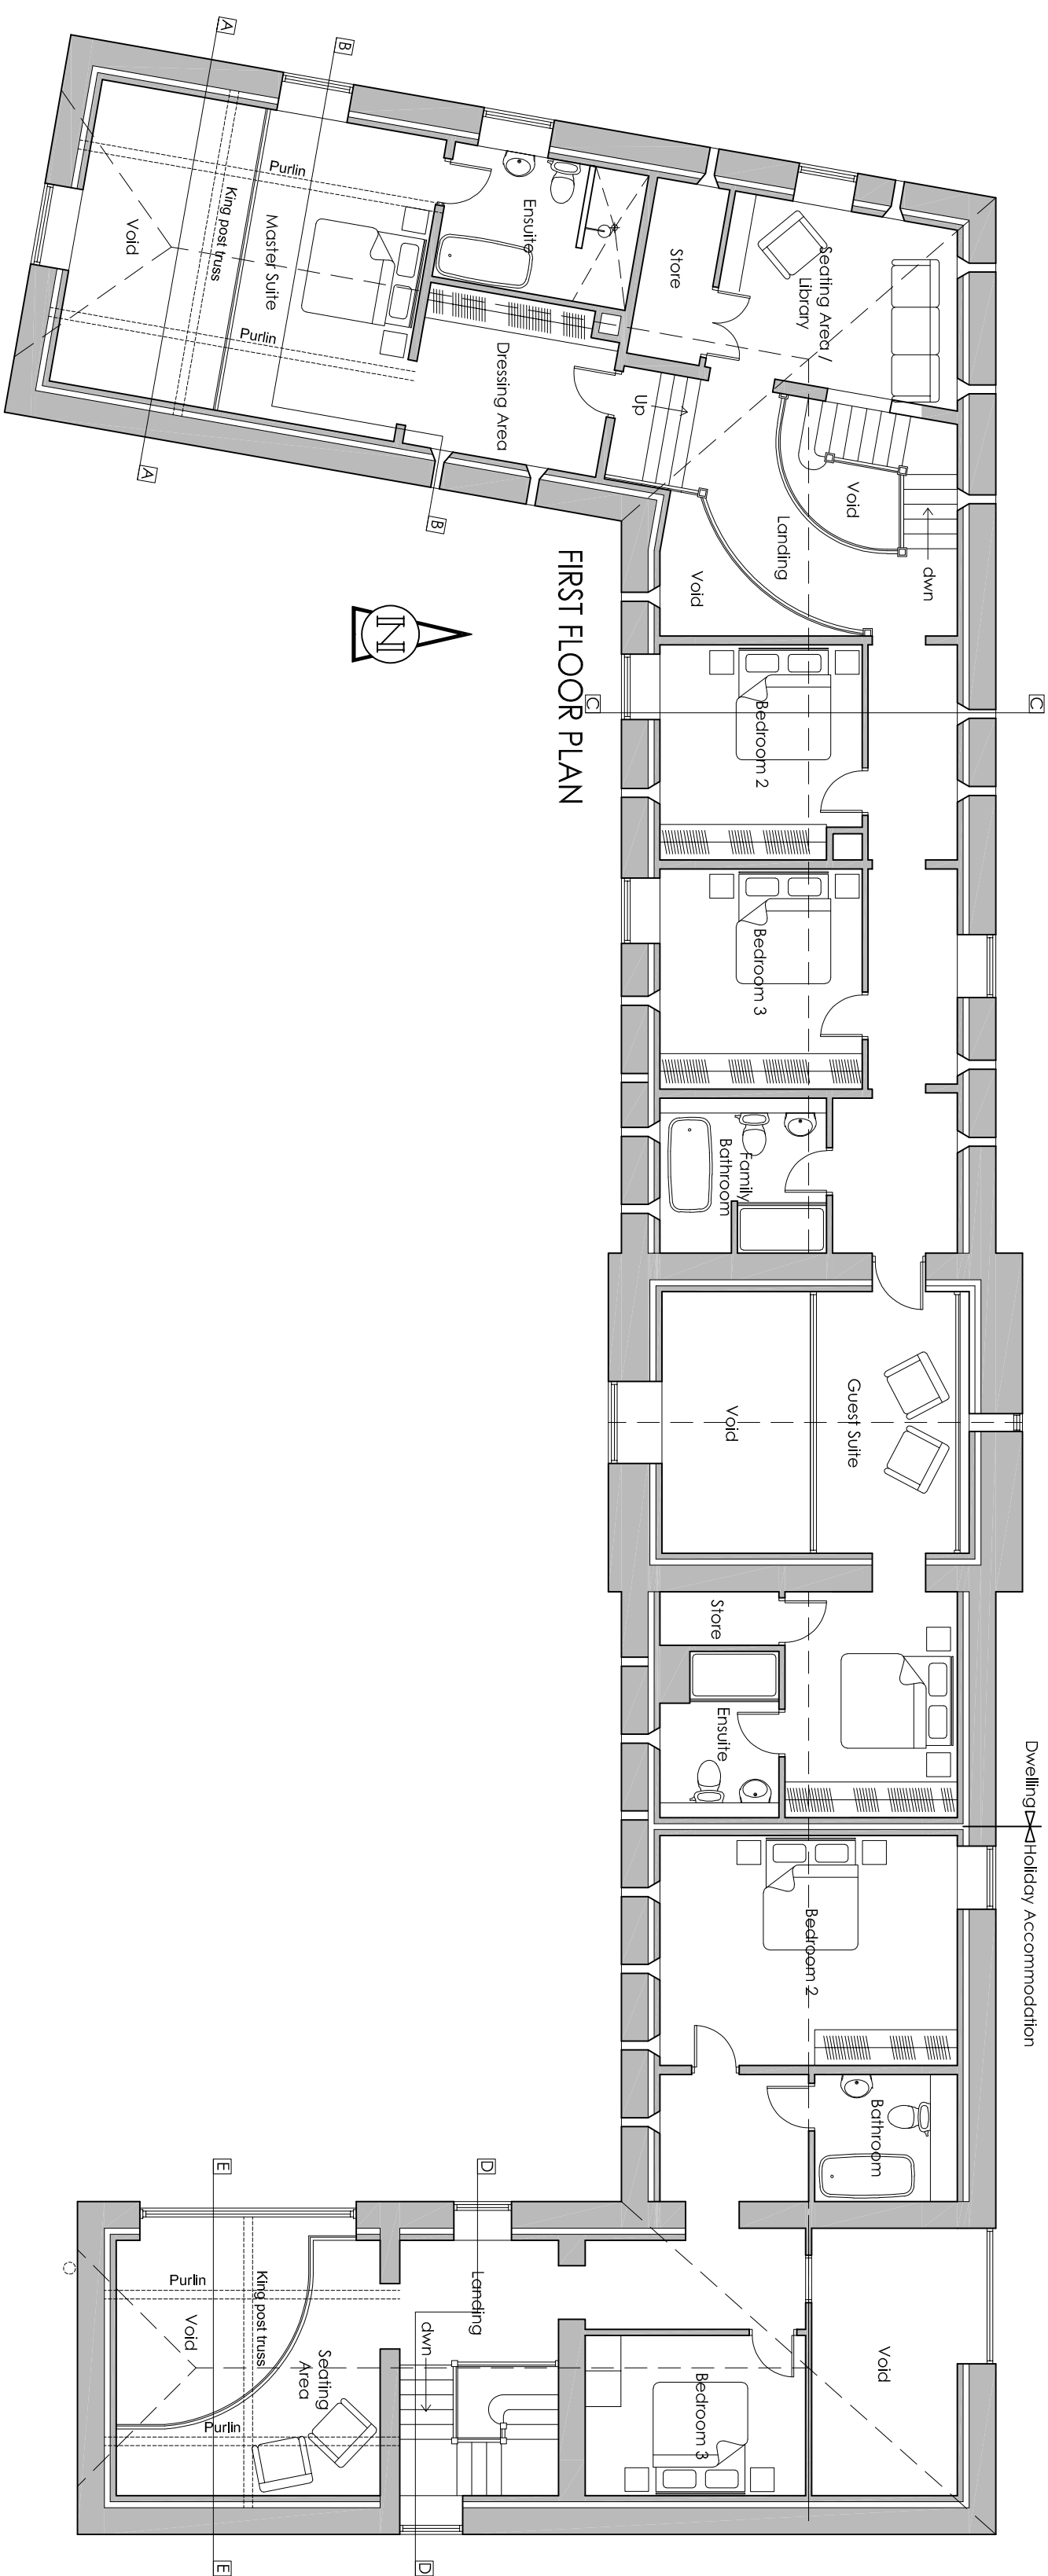

Ordnance Survey © Crown copyright 2022 All rights reserved. Licence number 1000517895

Row	Item	Comments	Date
A	56	Extended to Basement	29/04/22

Hewitt&Carr Architect
A: Daisybank House | 17-19 Leek Road | Cheadle | ST10 1JE
T: 01 538 756888
E: enquiries@hncarchitects.co.uk
W: www.hncarchitects.co.uk

Client
Mr C Maddock

Project Reconstruction and Conversion of Whiston Eaves Stable Block to Form Dwelling and Tourist Accommodation

Status	
Planning	
Date	May 2020
Scale @A1	1:100
Drawn	NJH
Checked	

Project No.	Drawing No.
00484	PL(0)01

Rev A