

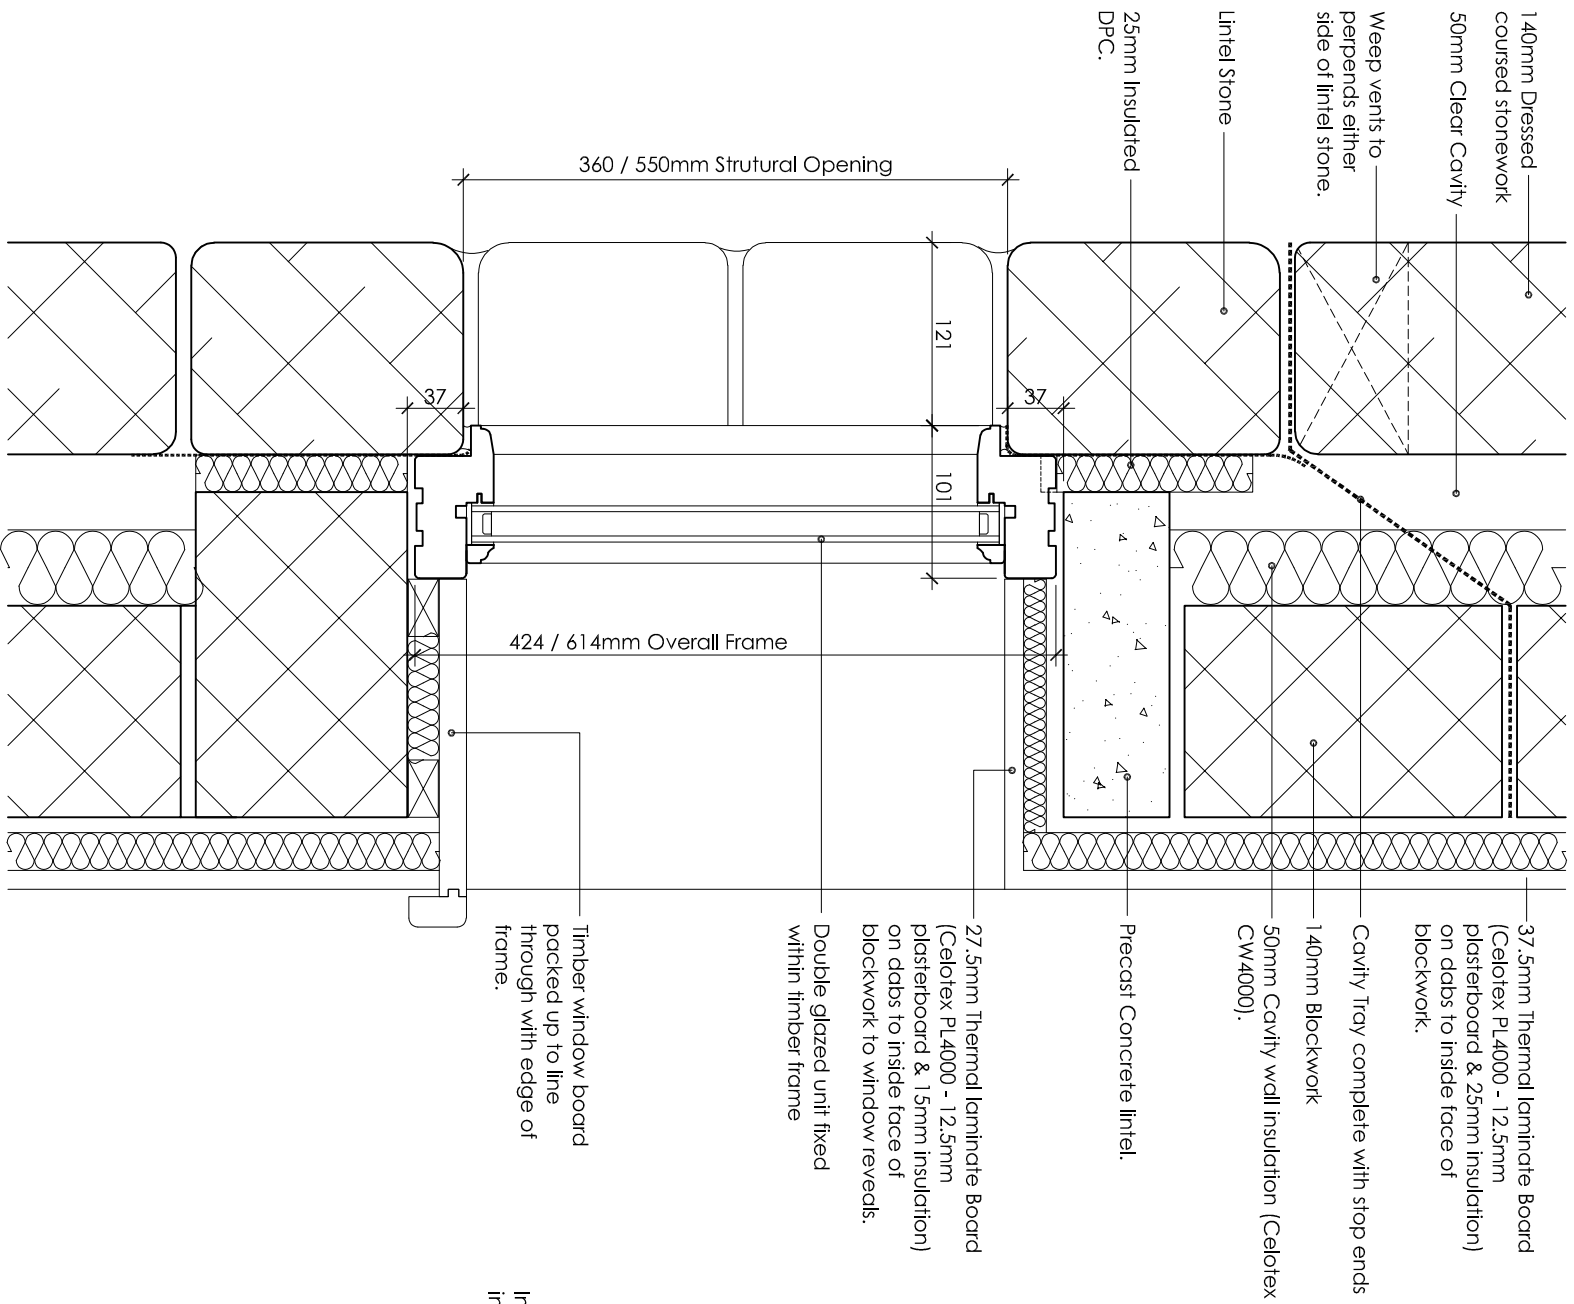
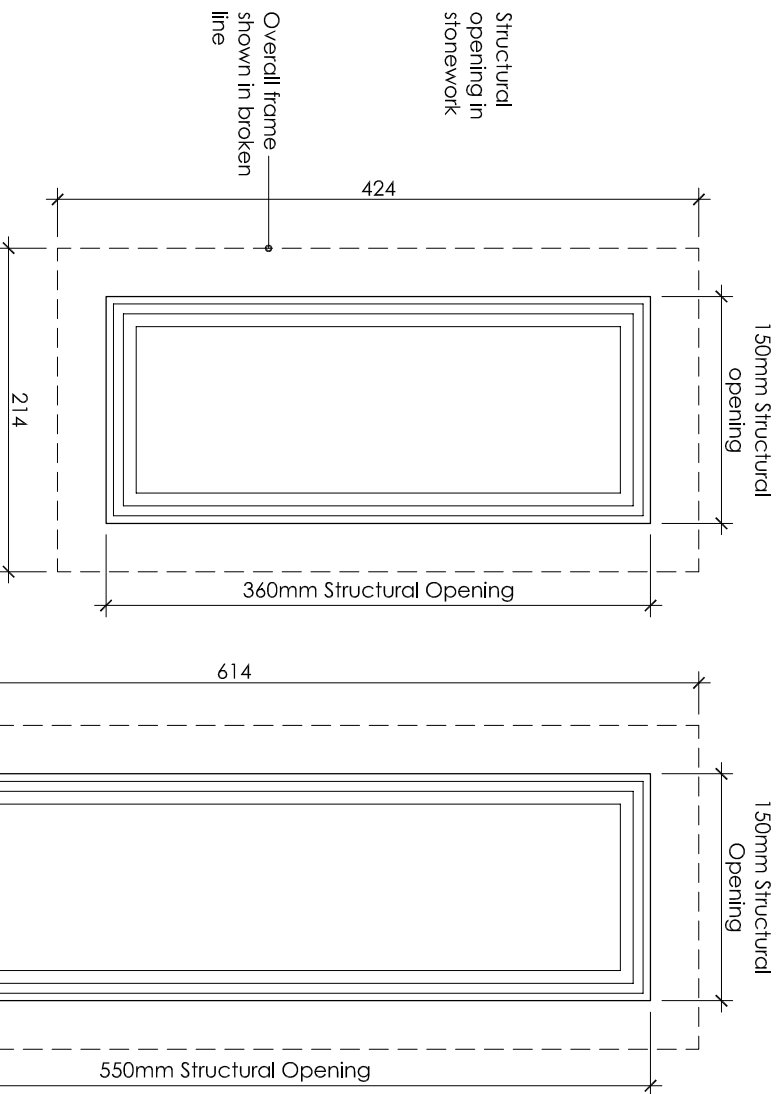
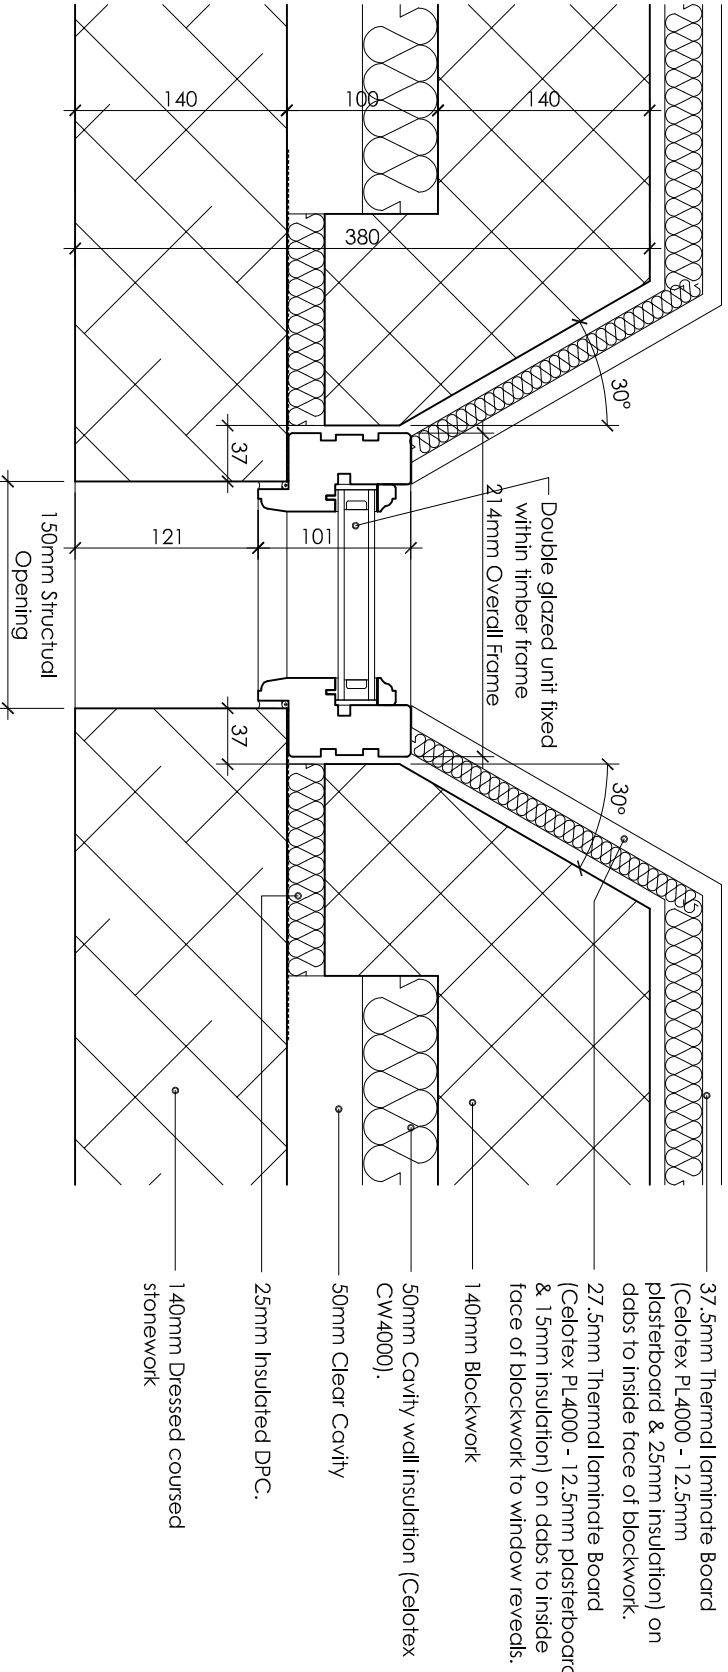


Copyright of this drawing is vested in the Architect and it must not be copied or reproduced in any form without the written permission of the Architect. The Architect is not responsible for any errors or omissions in this drawing. All contractors must visit the site and be responsible for taking and checking all dimensions relative to their work. Hewitt&Carr Architects Ltd are to be advised of any variation between drawings and site conditions. **CLIENTS ARE ADVISED TO CLARIFY DIMENSIONS WITH THE ARCHITECT PRIOR TO SETTING OUT AND NOT TO SCALE FROM THE DRAWING**

Rev.	Down	Comments	Date
------	------	----------	------

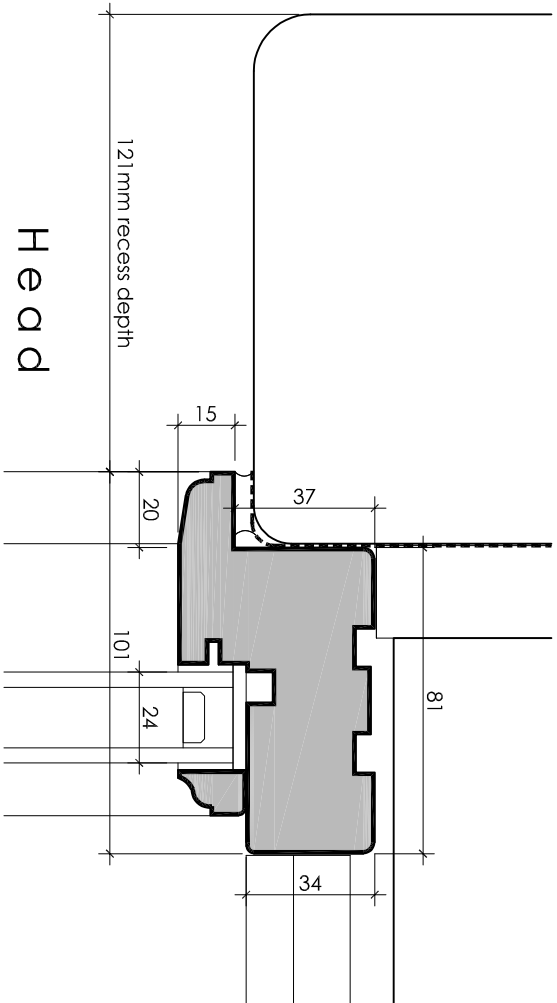

Windows to be constructed in softwood. All to receive paint finish - colour RAL 7012 (Basalt Grey). Approval of details and samples by Local Planning Authority prior to window manufacturing.

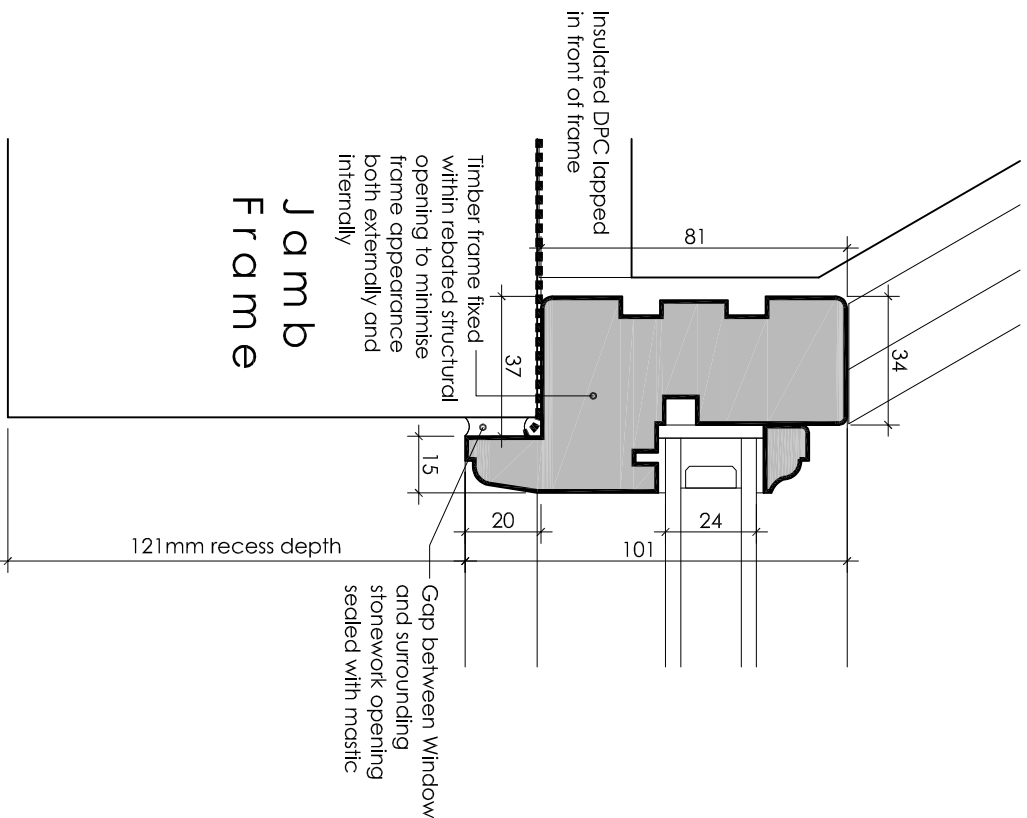

Hewitt&Carr Architects

A: DaisyBank House 117-119 Leek Road L10 1JE
T: 01538 756888
E: enquiries@hccarchitects.co.uk
W: www.hccarchitects.co.uk

Client
Mr C Moddock

Project
Reconstruction and Conversion of
Whiston Eaves Stable Block to Form
Dwelling and Tourist Accommodation

Title
Ventilation slot Window Detail and
Arrangement

Status
Planning

Date
May 2020

Scale @A2
1:2, 1:5

Drawn
SG

Checked

Project No
00484 PL[0]05

Drawing No.

Rev