
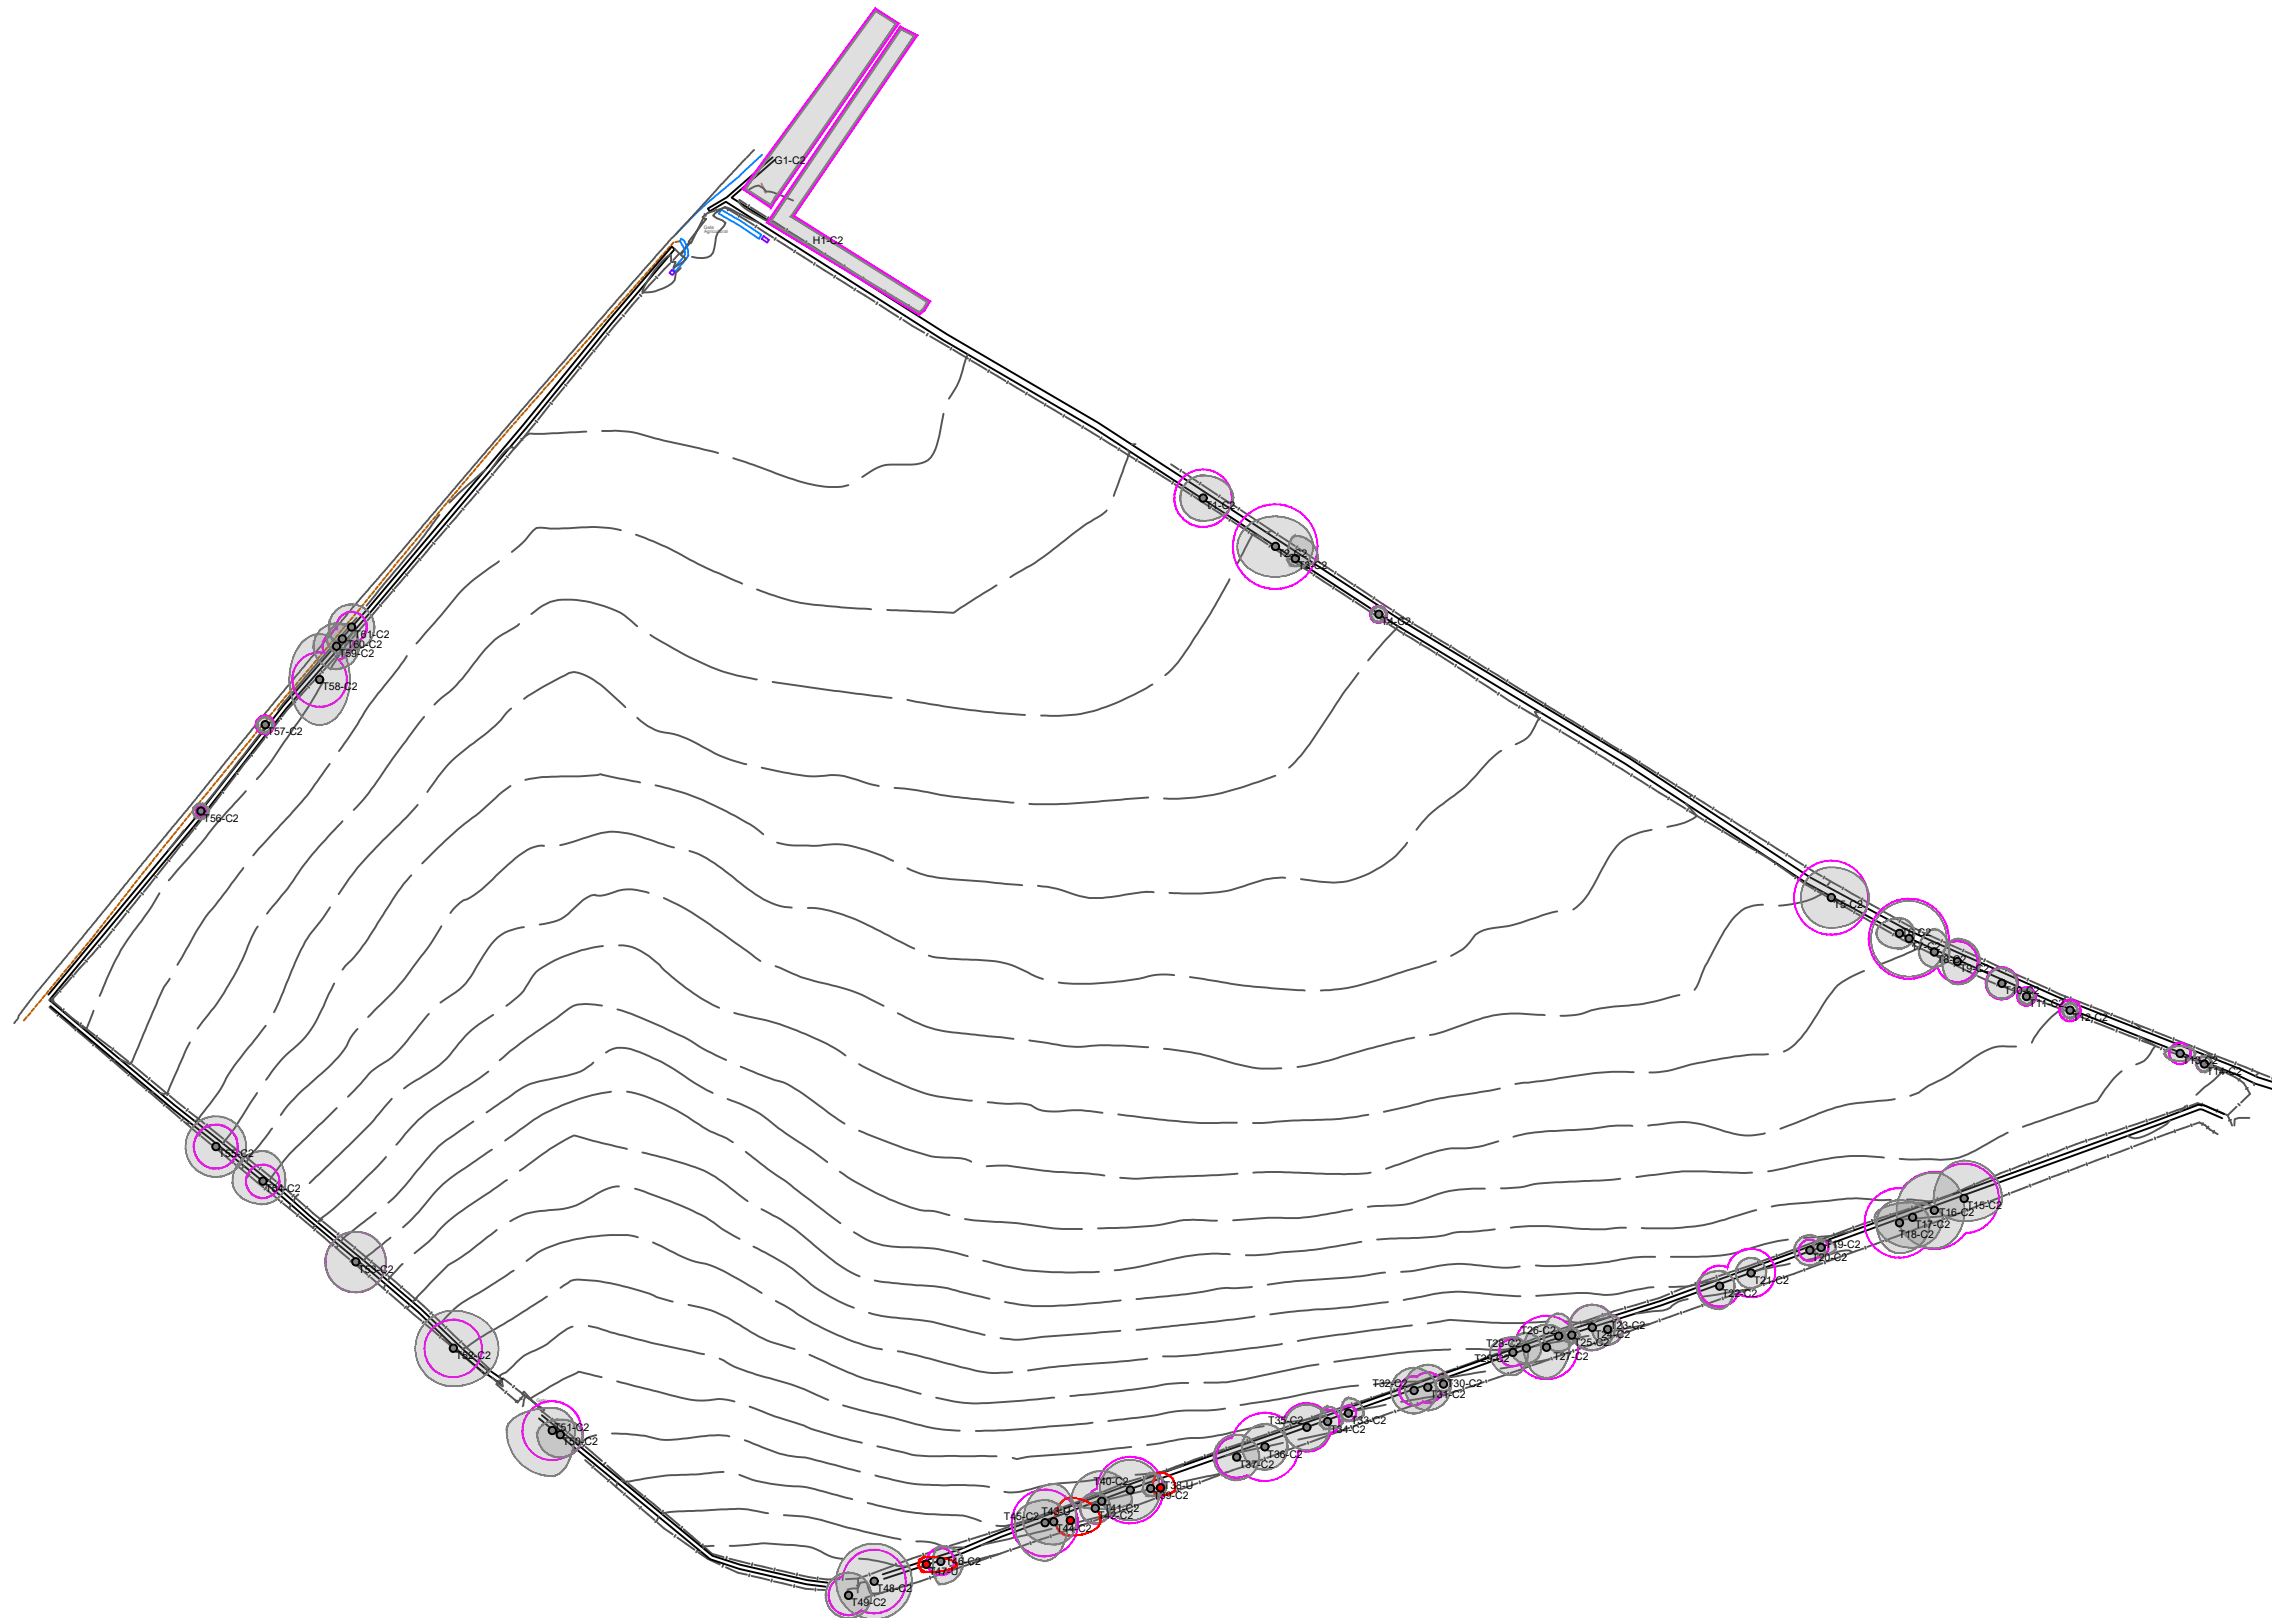


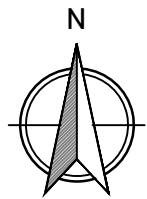

LEGEND:

TX/A

Category A -
Trees of High
Quality

TX/B

Category B -
Trees of Moderate
Quality

TX/C

Category C -
Trees of Low Quality

TX/U

Category U -
Trees Unsuitable for Retention

Tree Trunk

Root Protection
Areas (RPA)

Tree Canopy Spread



Client :
Indigo Architecture

Project:
Rue Hill

Drawing Title :
Tree Constraints Plan

Drg No.	Rev :	
RSE_5577_TCP	V1	
Drm By :	Scale :	Date :
AL	1:1000@A3	03/02/2022

RammSanderson Ltd
East Midlands: Osney House, Merlin Way, Ilkeston, DE7 4RA T: 0115 930 2463
West Midlands: Chase View Barn, Dunston Business Village, Stafford, ST16 9AB T: 01785 711 575
Yorkshire: The Former Library, 10 Leeds Road, Sheffield, S9 3TY
www.rammisanderson.com